


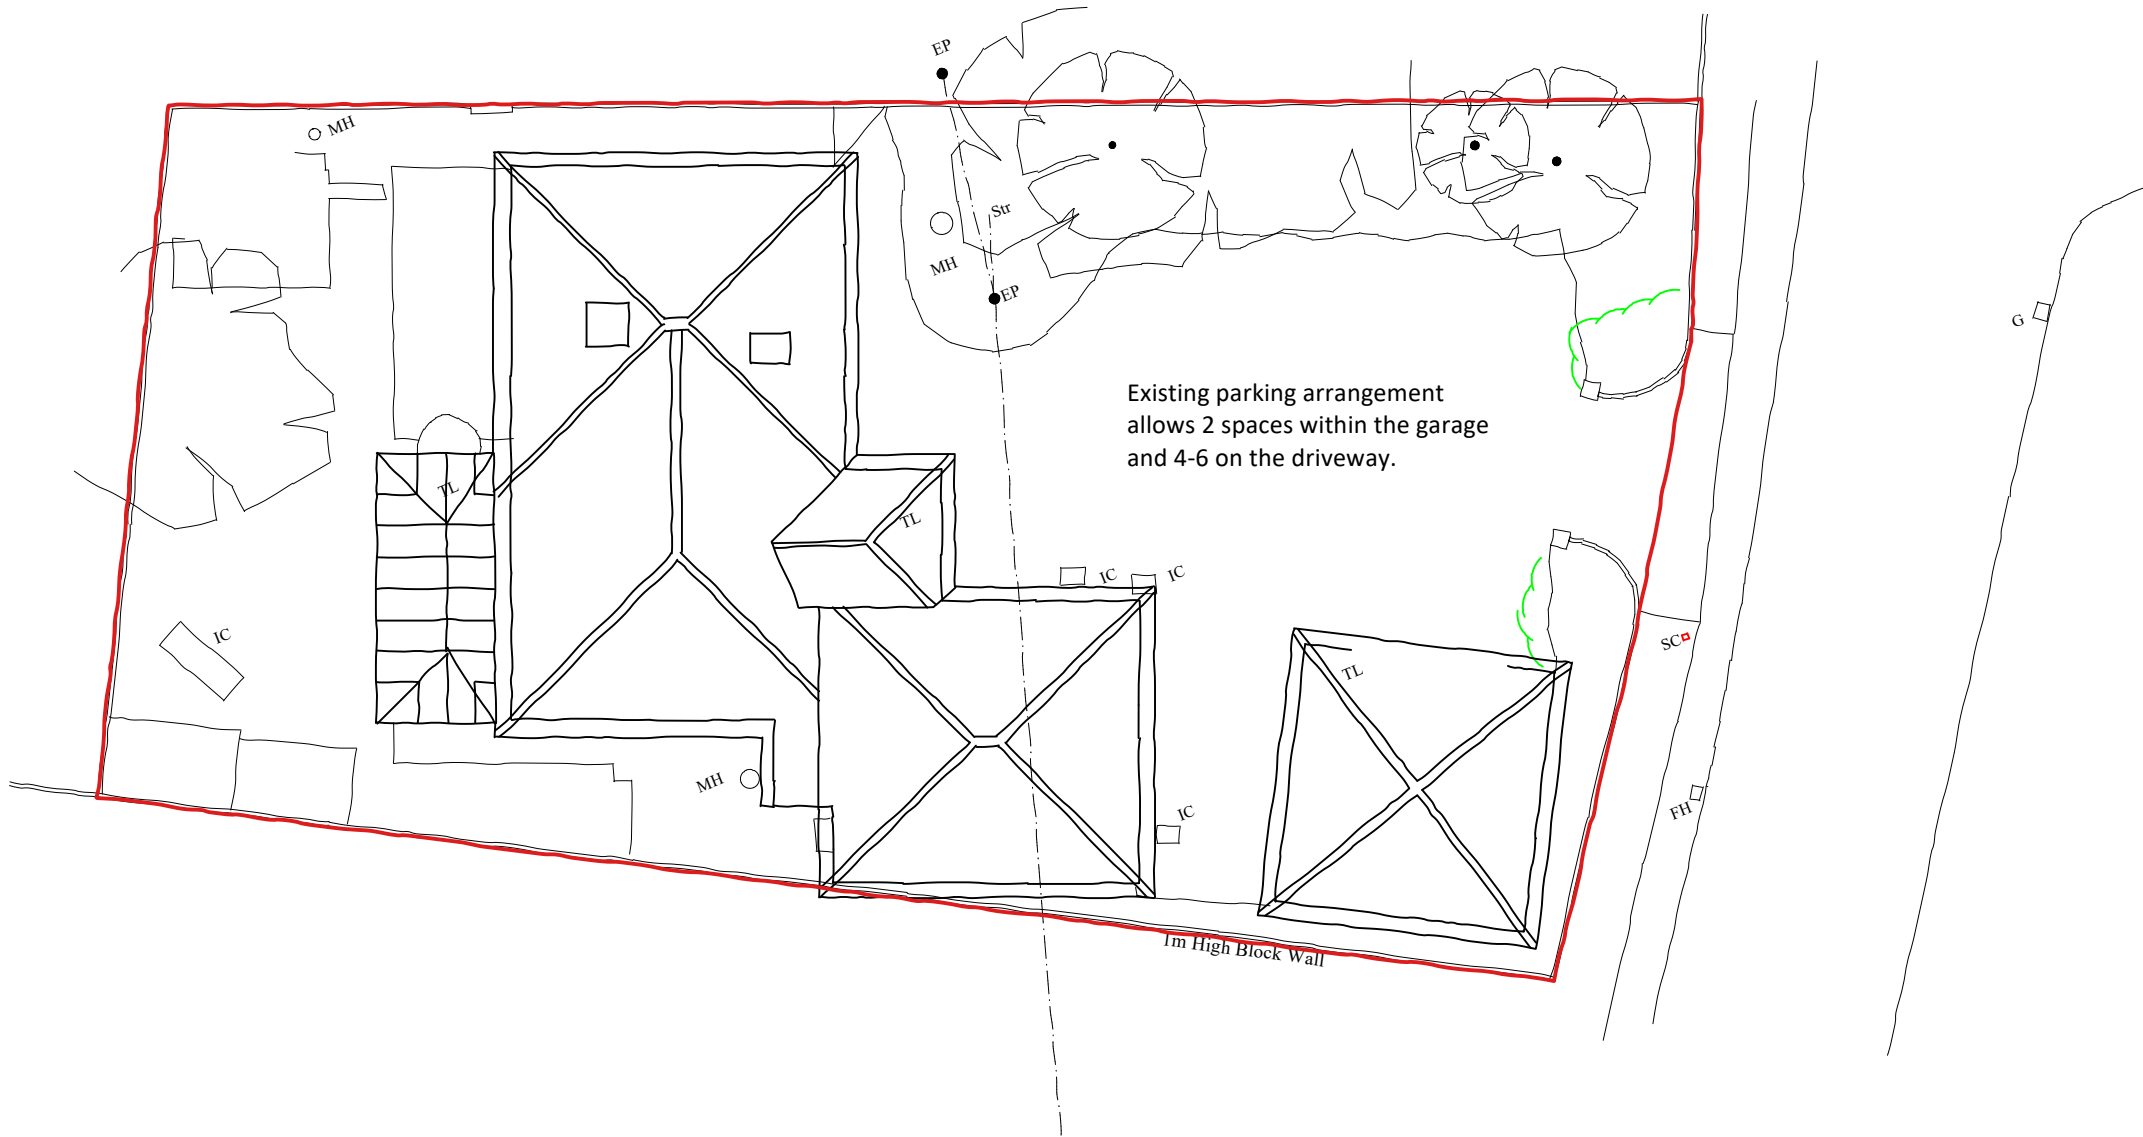

1:200 Existing Site plan



Do not rely on Scaled Dimensions - work to figured dimensions only. If in doubt - ASK. All dimensions to be checked on site by contractor. Work to existing building features where appropriate. Any OS copyright data on this drawing is reproduced under license.

Date	No.	Revision	Notes
------	-----	----------	-------

Project Title
Roof extension

Address
83 The Down, Trowbridge.

Client
Jake Marles

Sheet Title
Existing site & roof plan

Scale	Drawn By	Date
1:200 @ A3	SW	27/10/2025

Project ID.	Stage.	Sheet No.	Revision.
83TD	-	EX-01	-

Status
PRELIMINARY

File Name
83 - GA Drawings.vwx

Stage Key.
EX - Existing
SK - Sketch
PL - Planning
WD - Working Drawings
BR - Building Regulations
TN - Tender
CN - Construction
AB - As Built