




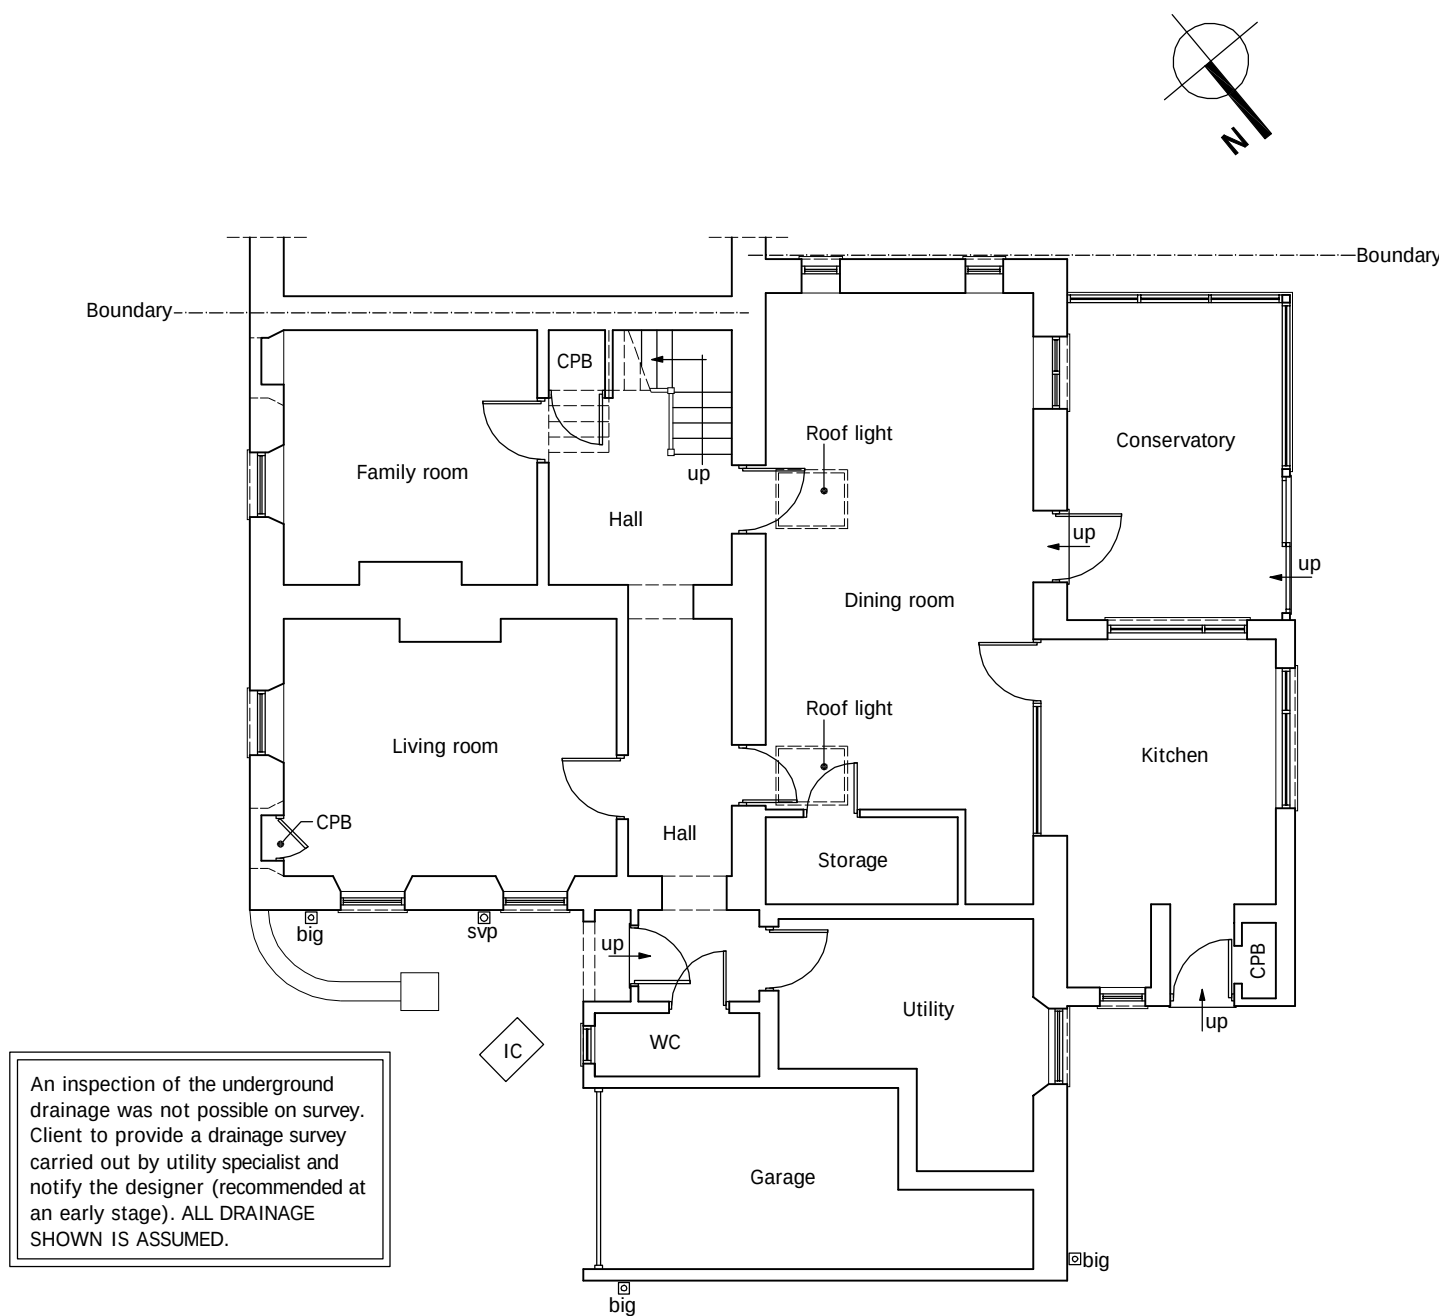

EXISTING GROUND FLOOR PLAN
scale 1:100

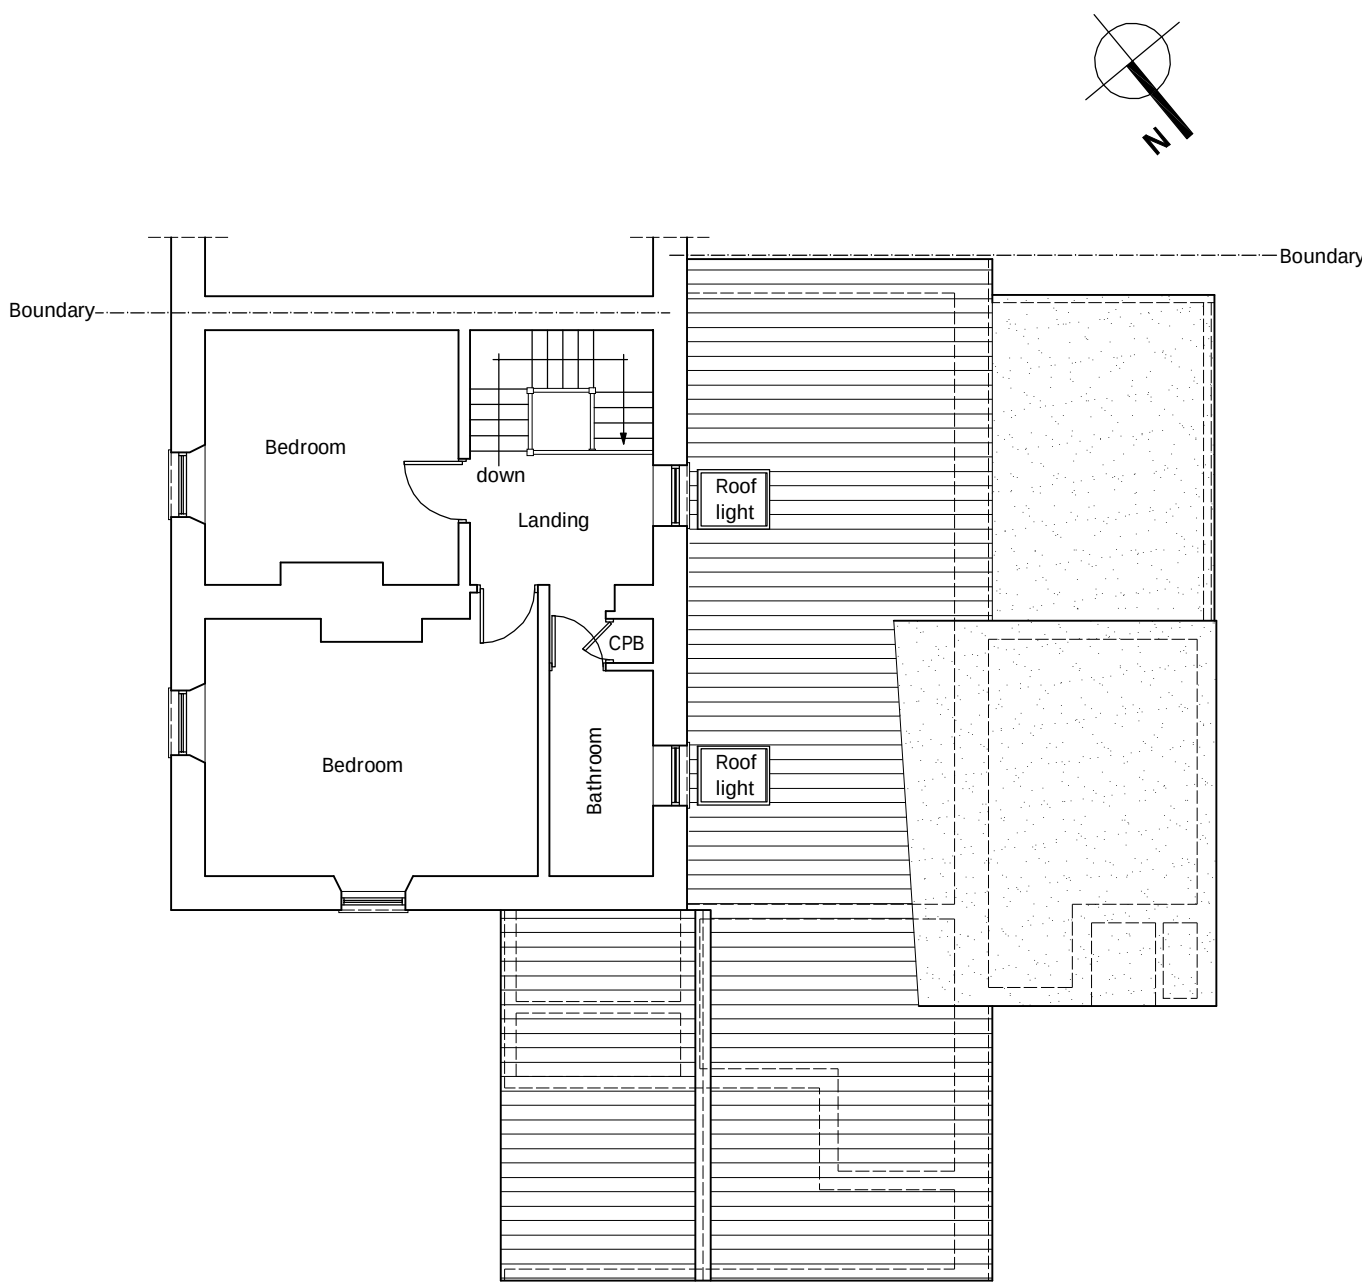

EXISTING FIRST FLOOR PLAN
scale 1:100

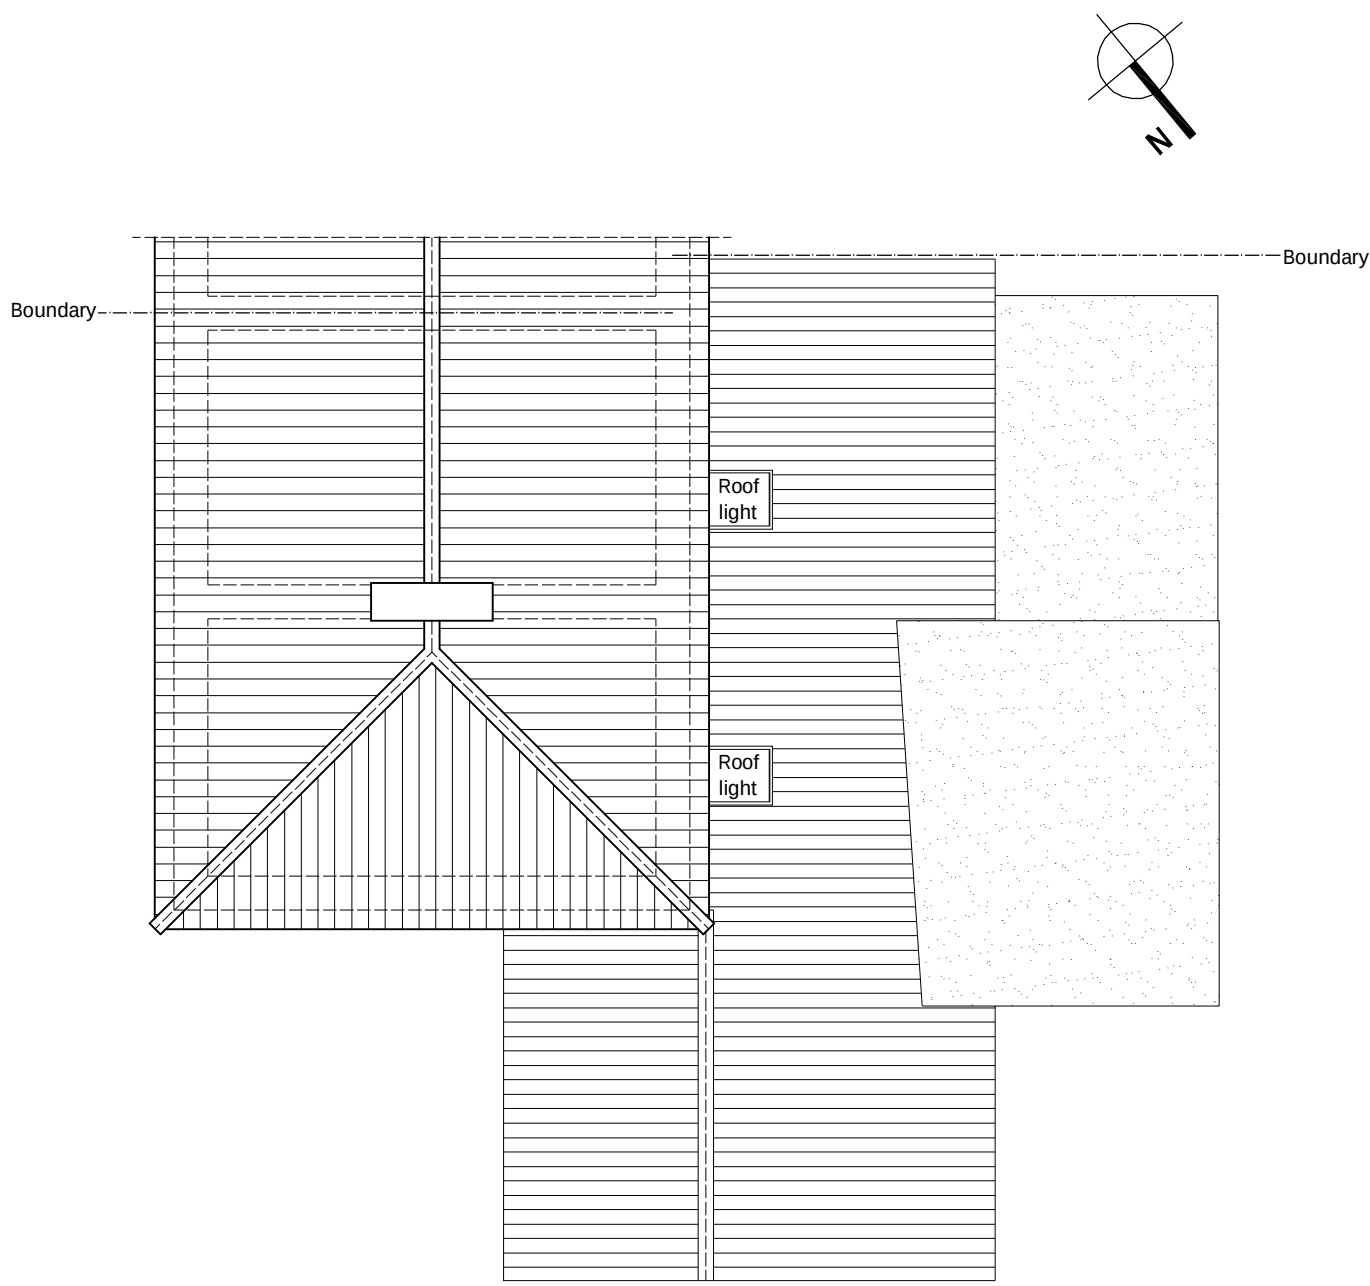

EXISTING ROOF PLAN
scale 1:100




EXISTING FRONT ELEVATION
scale 1:100




EXISTING REAR ELEVATION
scale 1:100



EXISTING SIDE ELEVATION
scale 1:100

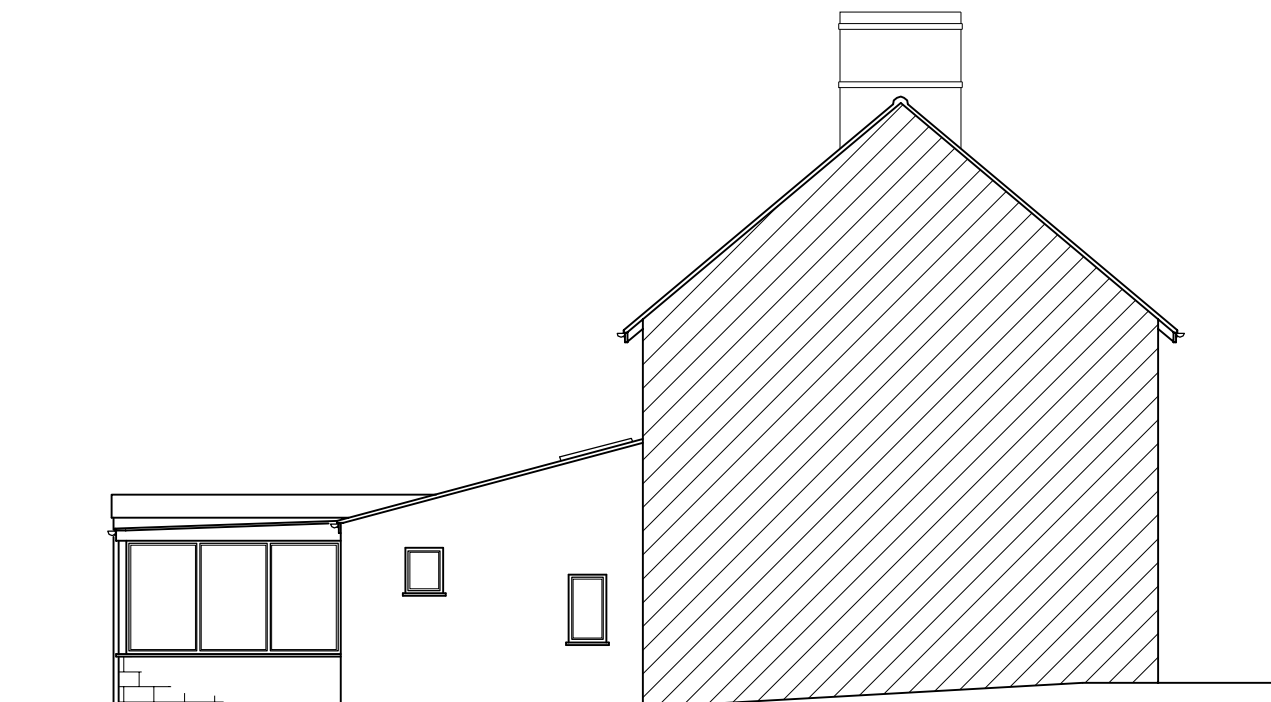

EXISTING Adj. SIDE ELEVATION
scale 1:100

 

PRINT @A1 SHEET SIZE		
PLANNING		
Project: Double Storey Extension to Side and First Floor Extension to Rear.		
For: 8 Providence Lane Corsham Wiltshire SN13 9DJ		
Scale: As Shown	Dwg. no: Sheet 1	Rev.: J
Drawn by: I.M.	Date Drawn: 19-November-2025	