


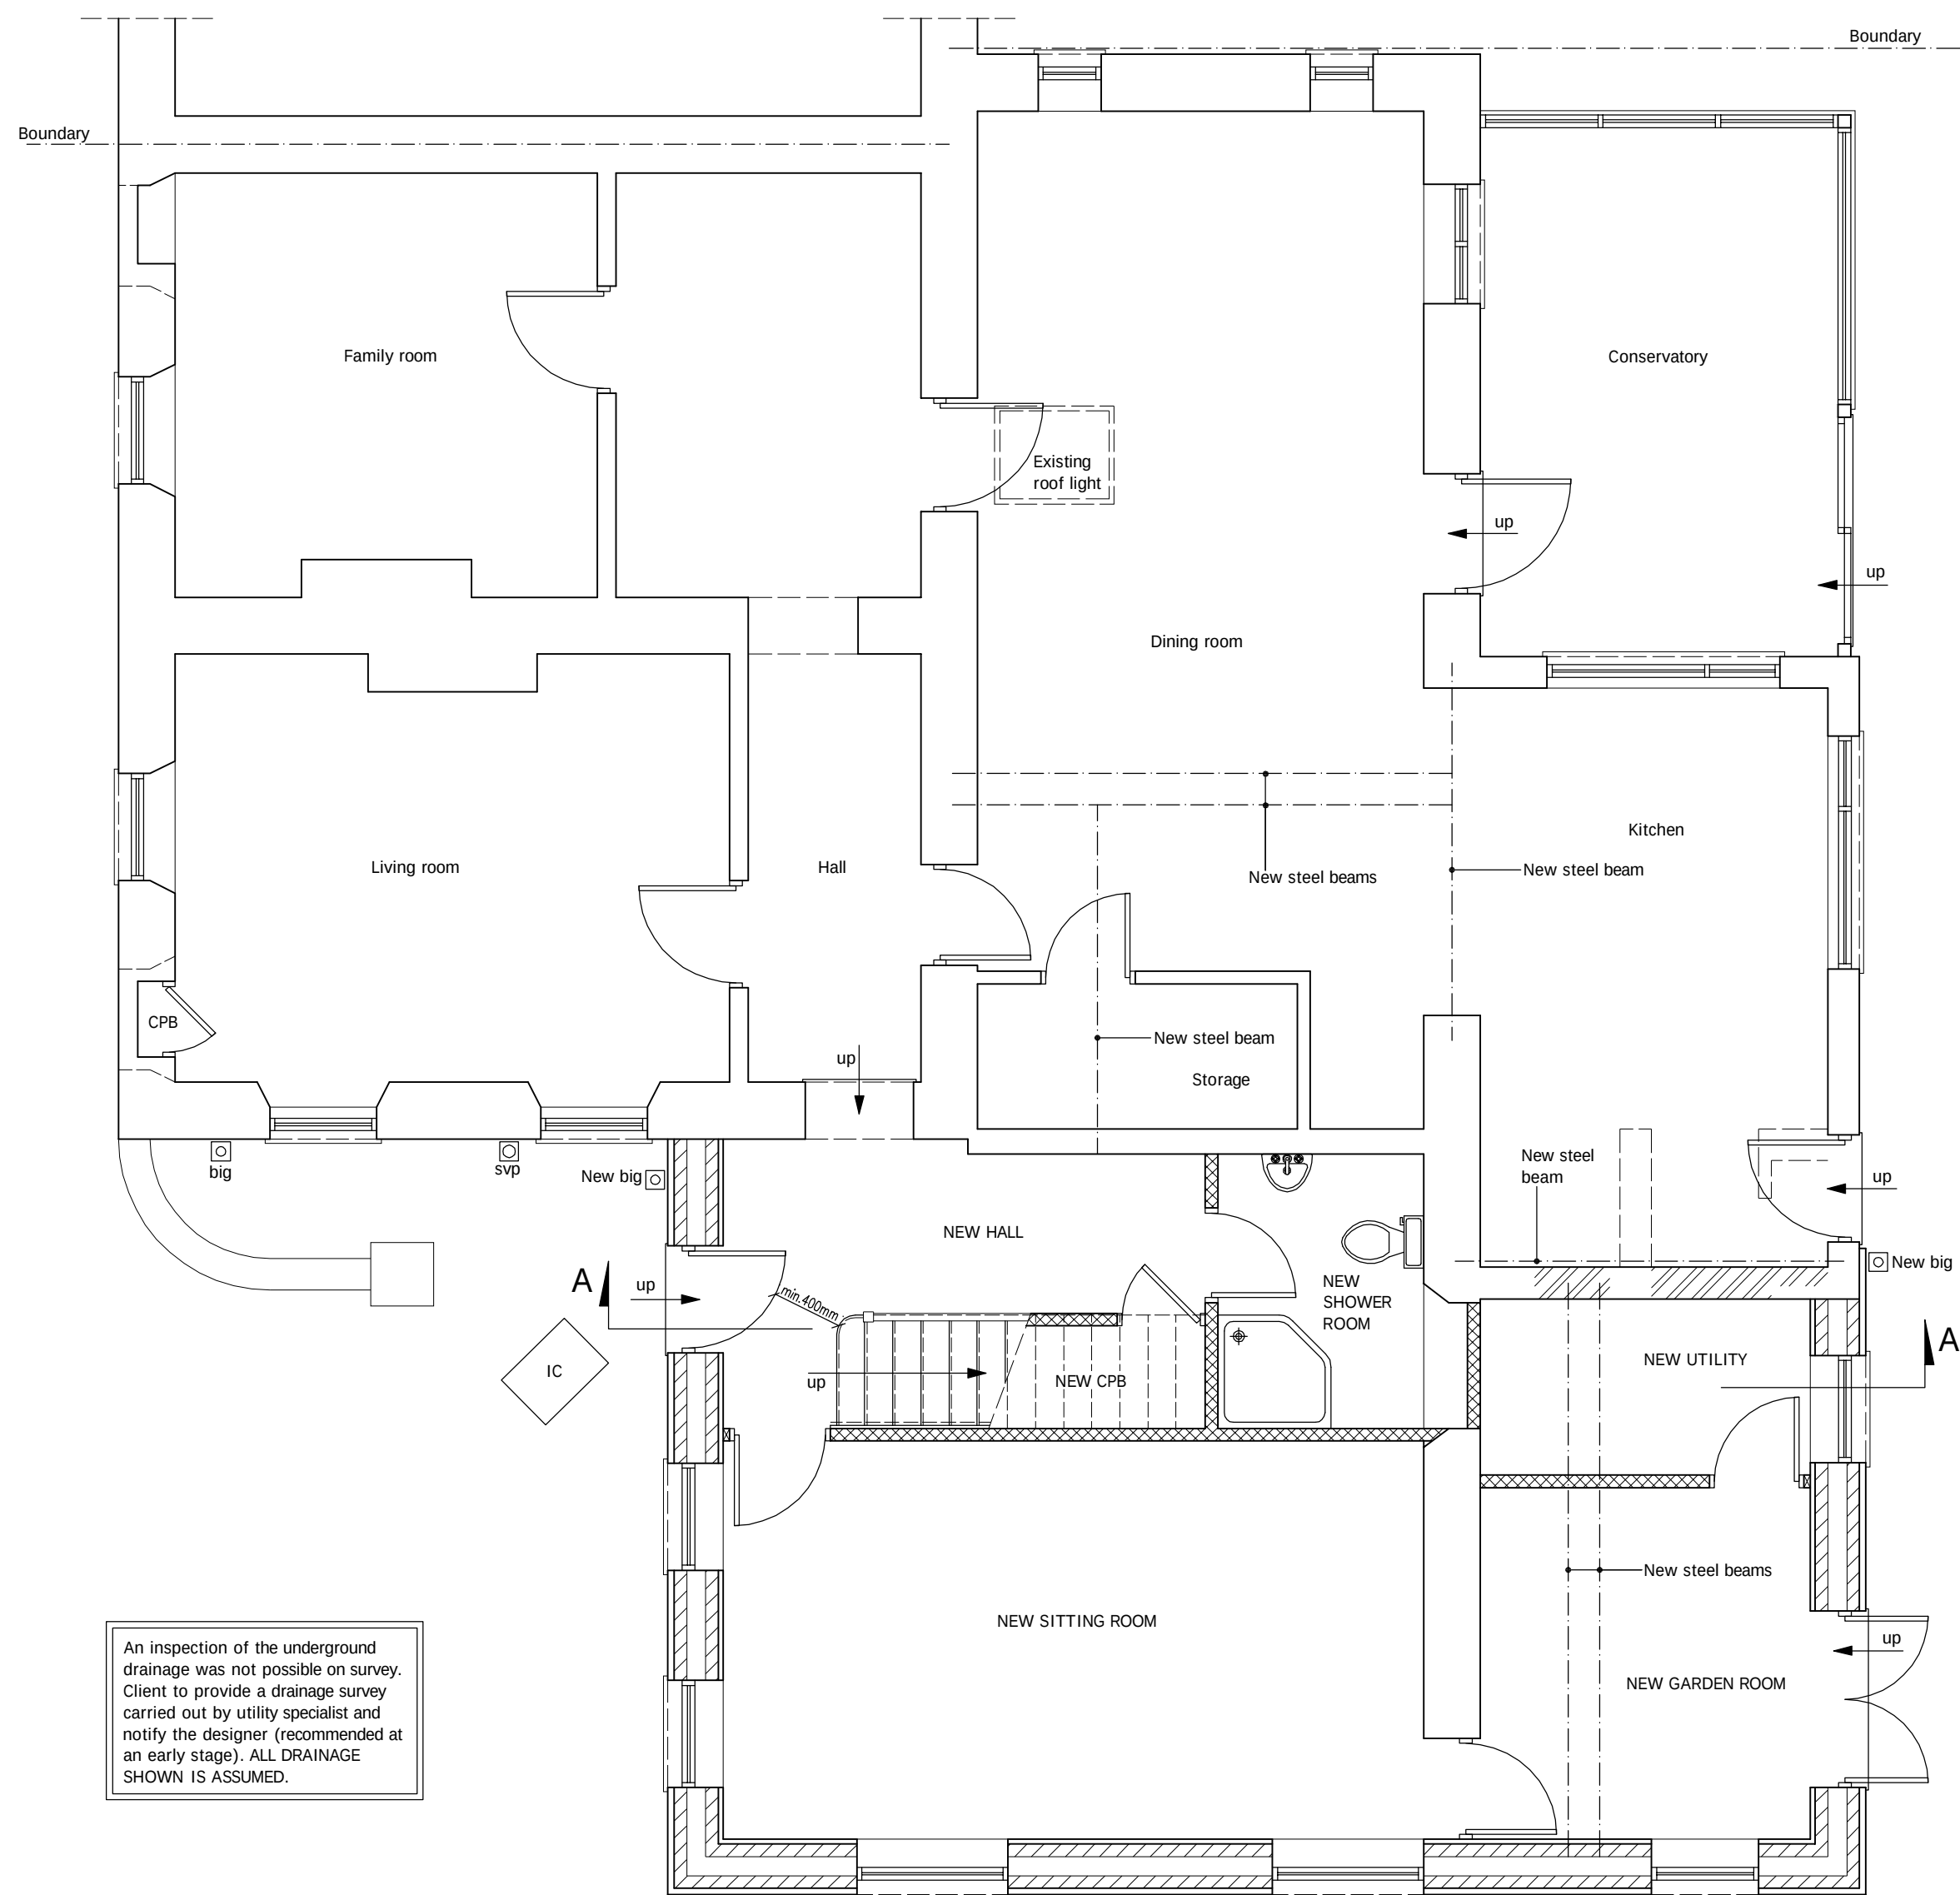


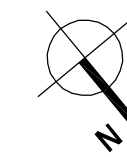

PROPOSED GROUND FLOOR PLAN
scale 1:50

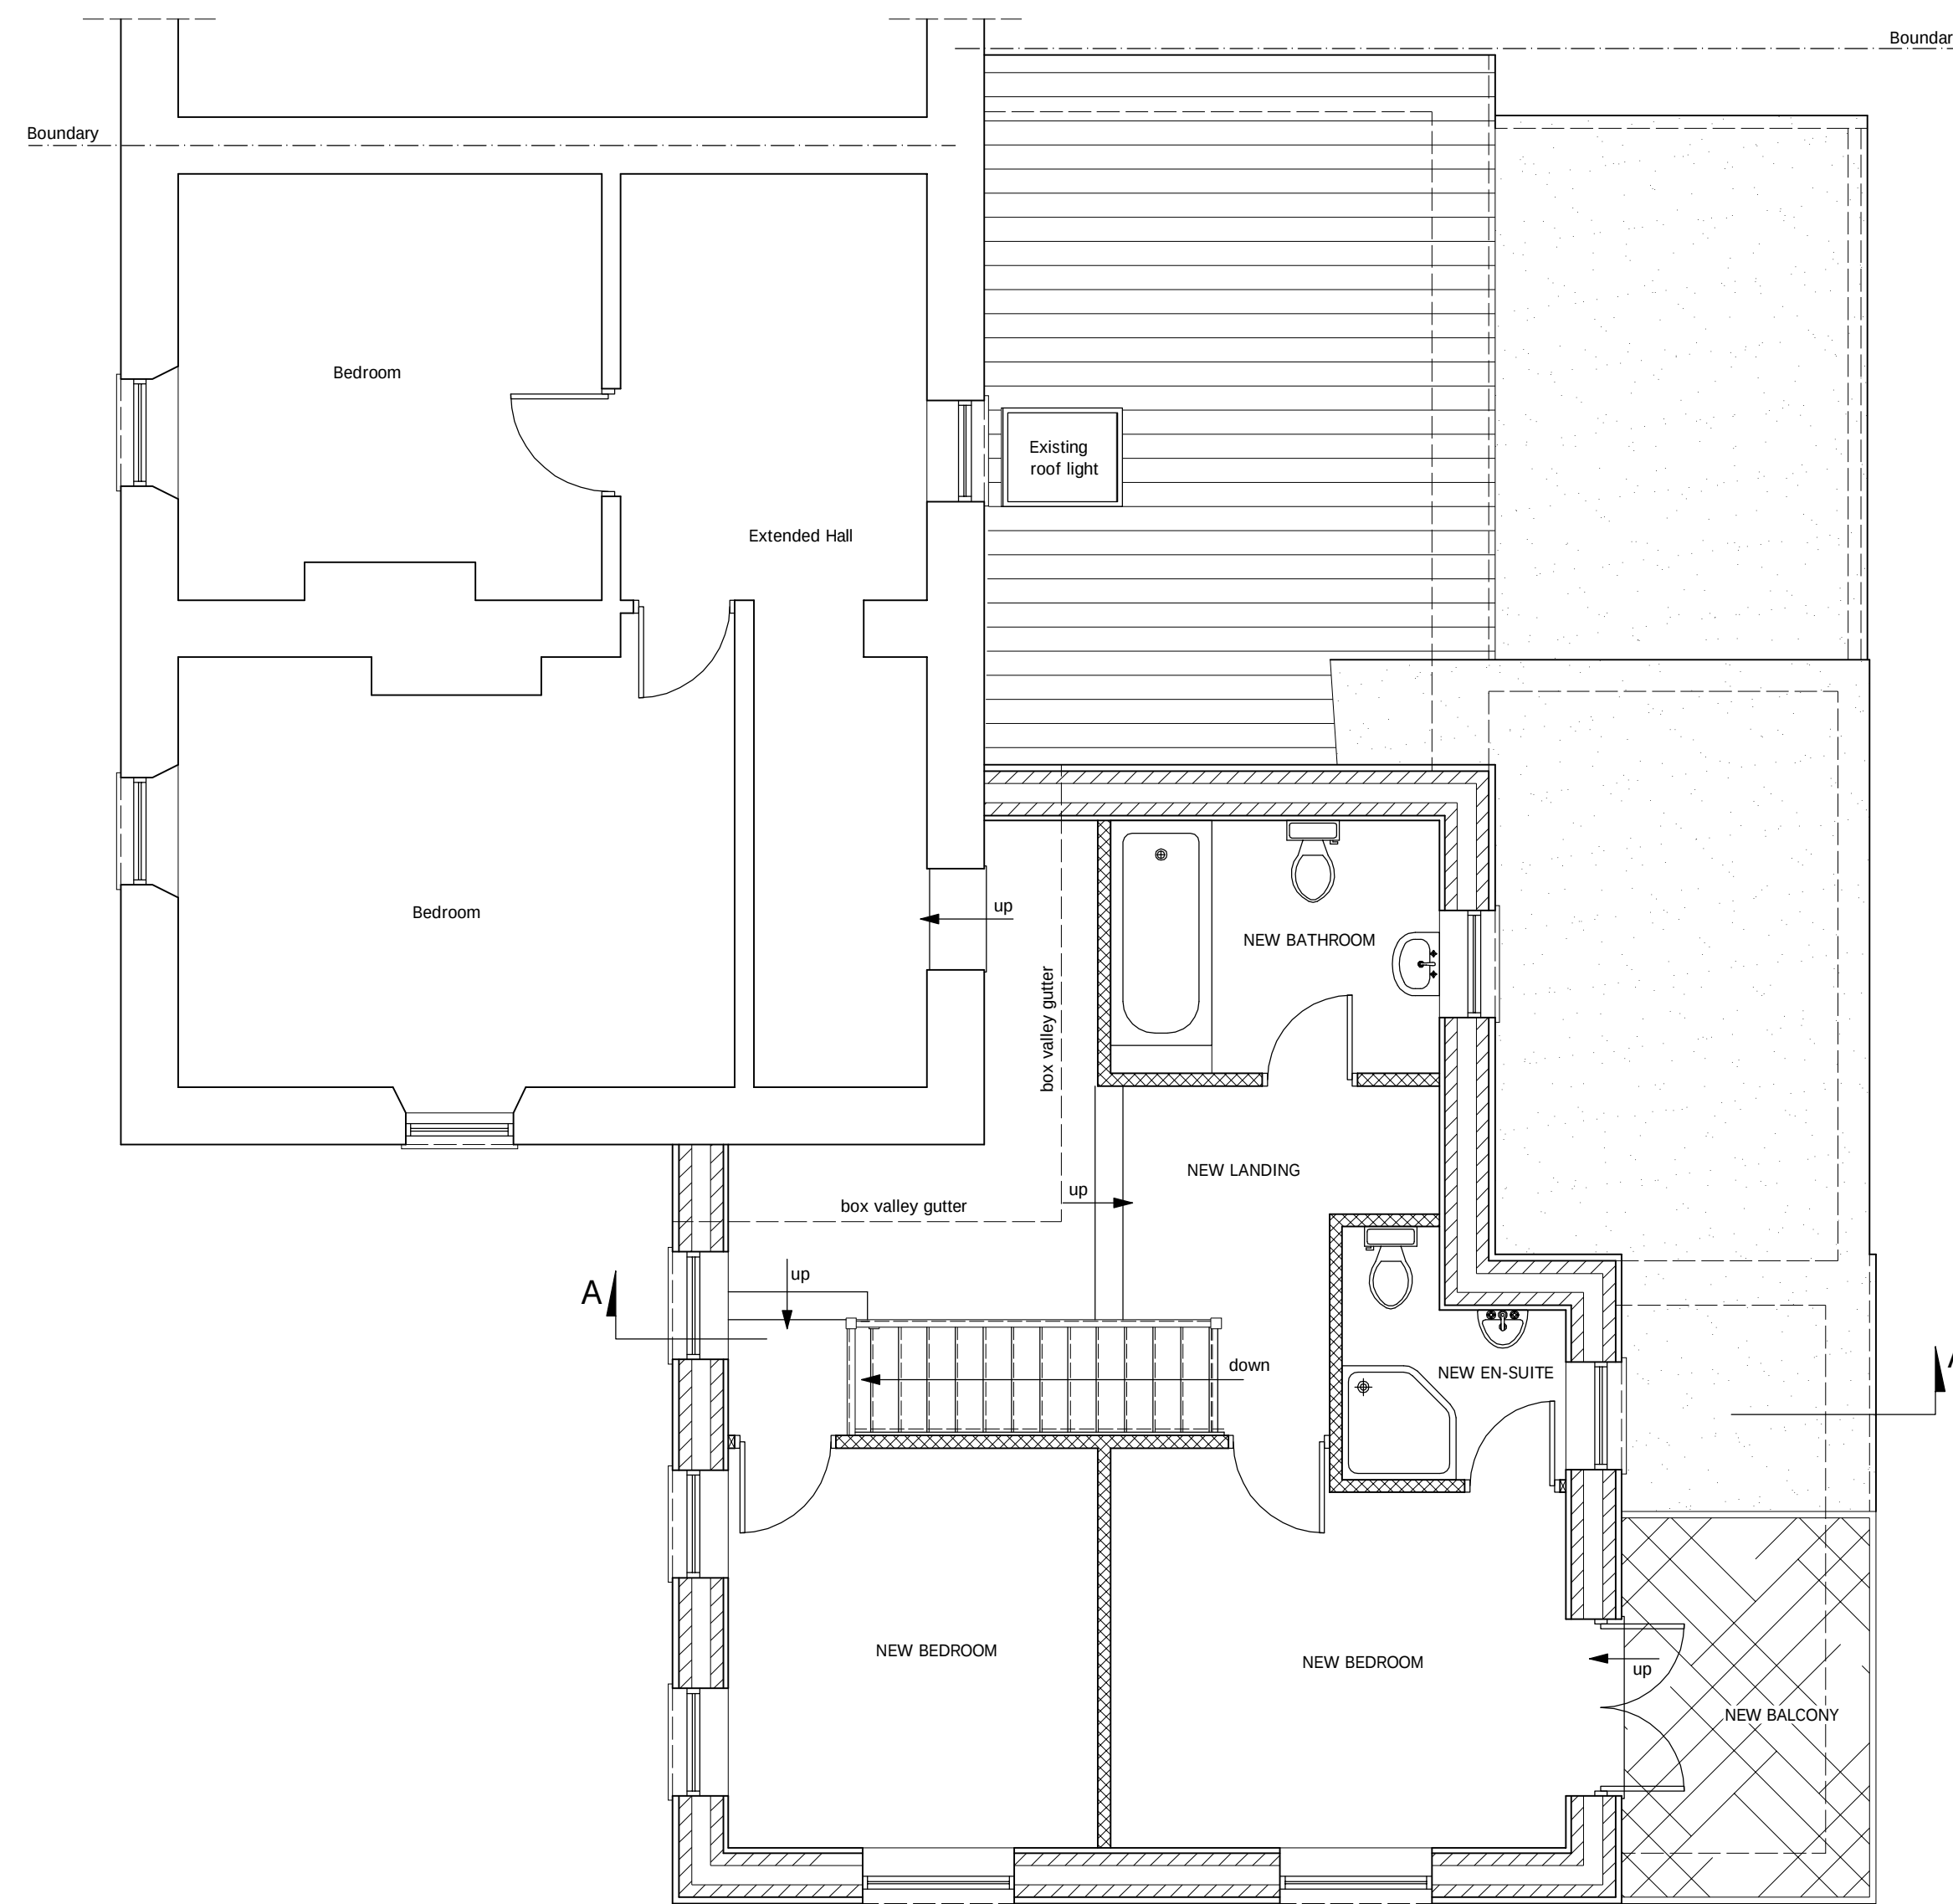

PROPOSED FIRST FLOOR PLAN
scale 1:50

 

PRINT @A1 SHEET SIZE

PLANNING

Project:
Double Storey Extension to Side
and First Floor Extension to Rear.

For:
8 Providence Lane
Corsham
Wiltshire
SN13 9DJ

Scale: As Shown	Dwg. no: Sheet 4	Rev.: J
Drawn by: I.M.	Date Drawn: 19-November-2025	