





PROPOSED FRONT ELEVATION
scale 1:50

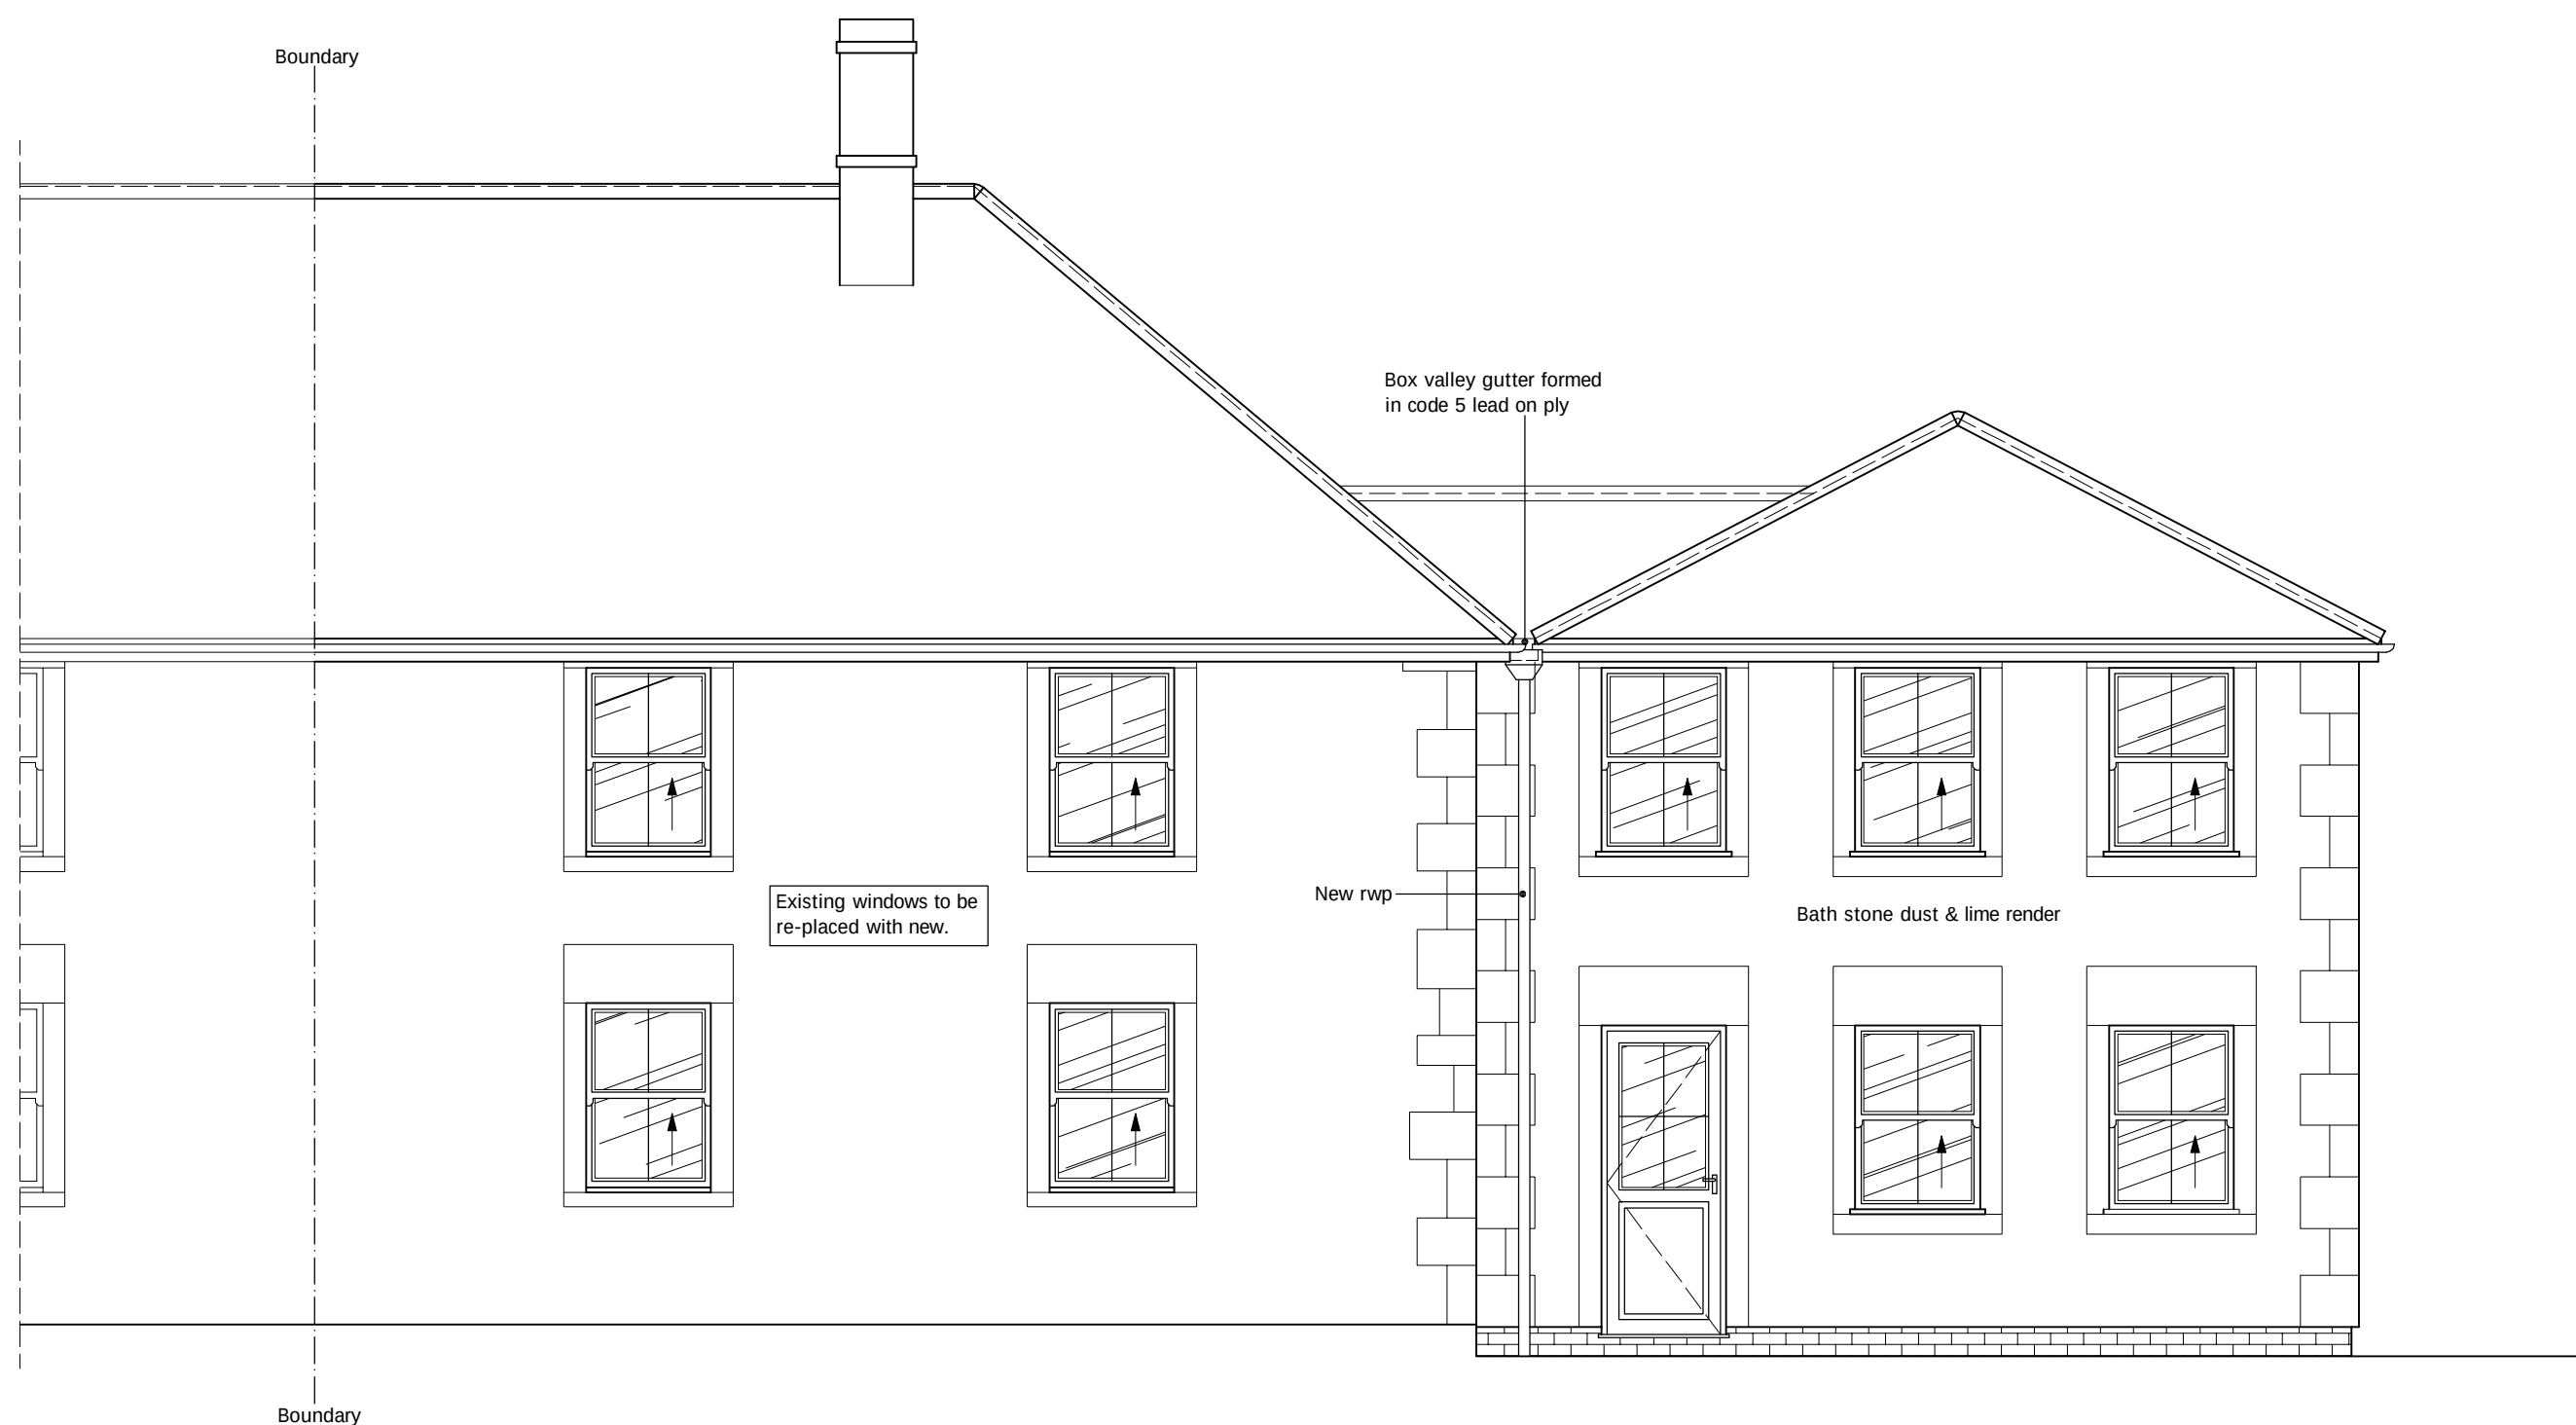

PROPOSED REAR ELEVATION
scale 1:50

 

PRINT @A1 SHEET SIZE

PLANNING

Project:
Double Storey Extension to Side
and First Floor Extension to Rear.

For:
8 Providence Lane
Corsham
Wiltshire
SN13 9DJ

Scale:
As Shown
Drawn by:
I.M.

Dwg. no:
Sheet 2
Date Drawn:
19-November-2025

Rev.:
J