

Our Ref: ATW/WI/NI/1350(5)/254127/AT/KH

Your Ref: PL-2025-08899

Confirmed location: 392860, 172220

20 November 2025

For the attention of The Planning Department
Wiltshire Council
County Hall
Bythesea Road
Trowbridge
Wiltshire
BA14 8JN



FISHER GERMAN LLP
Exolum Pipeline System Ltd
PO Box 7273
Ashby de la Zouch
Leicestershire
LE65 2BY

Tel: 0845 0701245

Email: Exolumpipelinesystem@fishergerman.co.uk
www.fishergerman.co.uk

Dear Sirs/Madam

Exolum Pipeline System Ltd – Objection – Planning Application
Location: 1 Bright Close, Chippenham, SN15 3PU

Regarding the above Referenced Planning Application. We confirm that our client's High-Pressure Oil Pipeline Apparatus will be affected by the application as indicated in the attached plan(s) and we must therefore OBJECT for the following key reasons:

- The application has the potential to contravene Exolum's ability to Safely access and maintain its assets under their legal rights as set out in Part IV of The Energy Act 2013, and
- Due to the potential for breach(s) of the Health & Safety at Work Act 1974 with specific concerns around Regulation 15 of the Pipeline Safety Regulations 1996 and the potential for any subsequent work close to the High-Pressure Pipeline to impact both the Safety of the pipeline and those doing the work.

We note in this specific case:

1. **The location is too close to the Pipeline**

It is therefore critical that all Construction and Design work affecting a High-Pressure Pipeline is discussed and agreed with Exolum before the objection can be removed and before any work on site.

NOTE: The location plan(s) supplied are intended for general guidance only and should not be relied upon for detailed design, excavation or construction purposes. No guarantee is given regarding the accuracy of the information provided in the plans and to verify the true location of the High-Pressure Pipeline at site contact MUST be made with Exolum to arrange a site visit.

My client must be consulted to ensure the proposal has no impact on their High-Pressure Pipeline apparatus. Their contact details are:

Central Services
Ashdon Road
Saffron Walden
Essex, CB10 2NF

Email: pipelinerow@exolum.com
Tel: 01799 564101



Regulated by
RICS



When contacting Exolum, please quote this Unique Reference Number **254127**. Information on how Exolum Safely manage development near its High-Pressure Pipeline apparatus can be found at the following link:

<https://exolum.com/varios/TPA/CGU.0011.ITG.NWE.UK%20Managing%20Development%20and%20Works%20in%20Proximity%20to%20Exolum%20Pipelines.pdf>

Should you require any further assistance regarding this letter please contact the undersigned or alternatively, you can contact Exolum using the details provided above.

Yours faithfully

A handwritten signature in blue ink that reads 'Fisher German LLP'.

For and on behalf of FISHER GERMAN LLP (Exolum's Authorised Agent)



Enc. Location Plan

cc. Exolum Central Services

WARNING

THIS DRWG. IS NOT TO BE USED FOR CONSTRUCTION PURPOSES, THE LOCATION OF THE PIPE MUST BE VERIFIED AND PEGGED ON SITE BY THE PIPELINE OPERATOR BEFORE ANY EXCAVATION OR CONSTRUCTION WORK COMMENCES.

FOR FURTHER DETAILS PLEASE CONTACT FISHER GERMAN ON 0845 070 1245

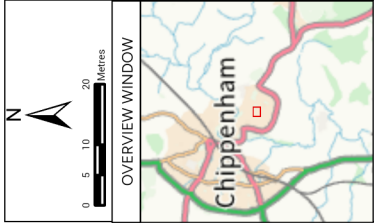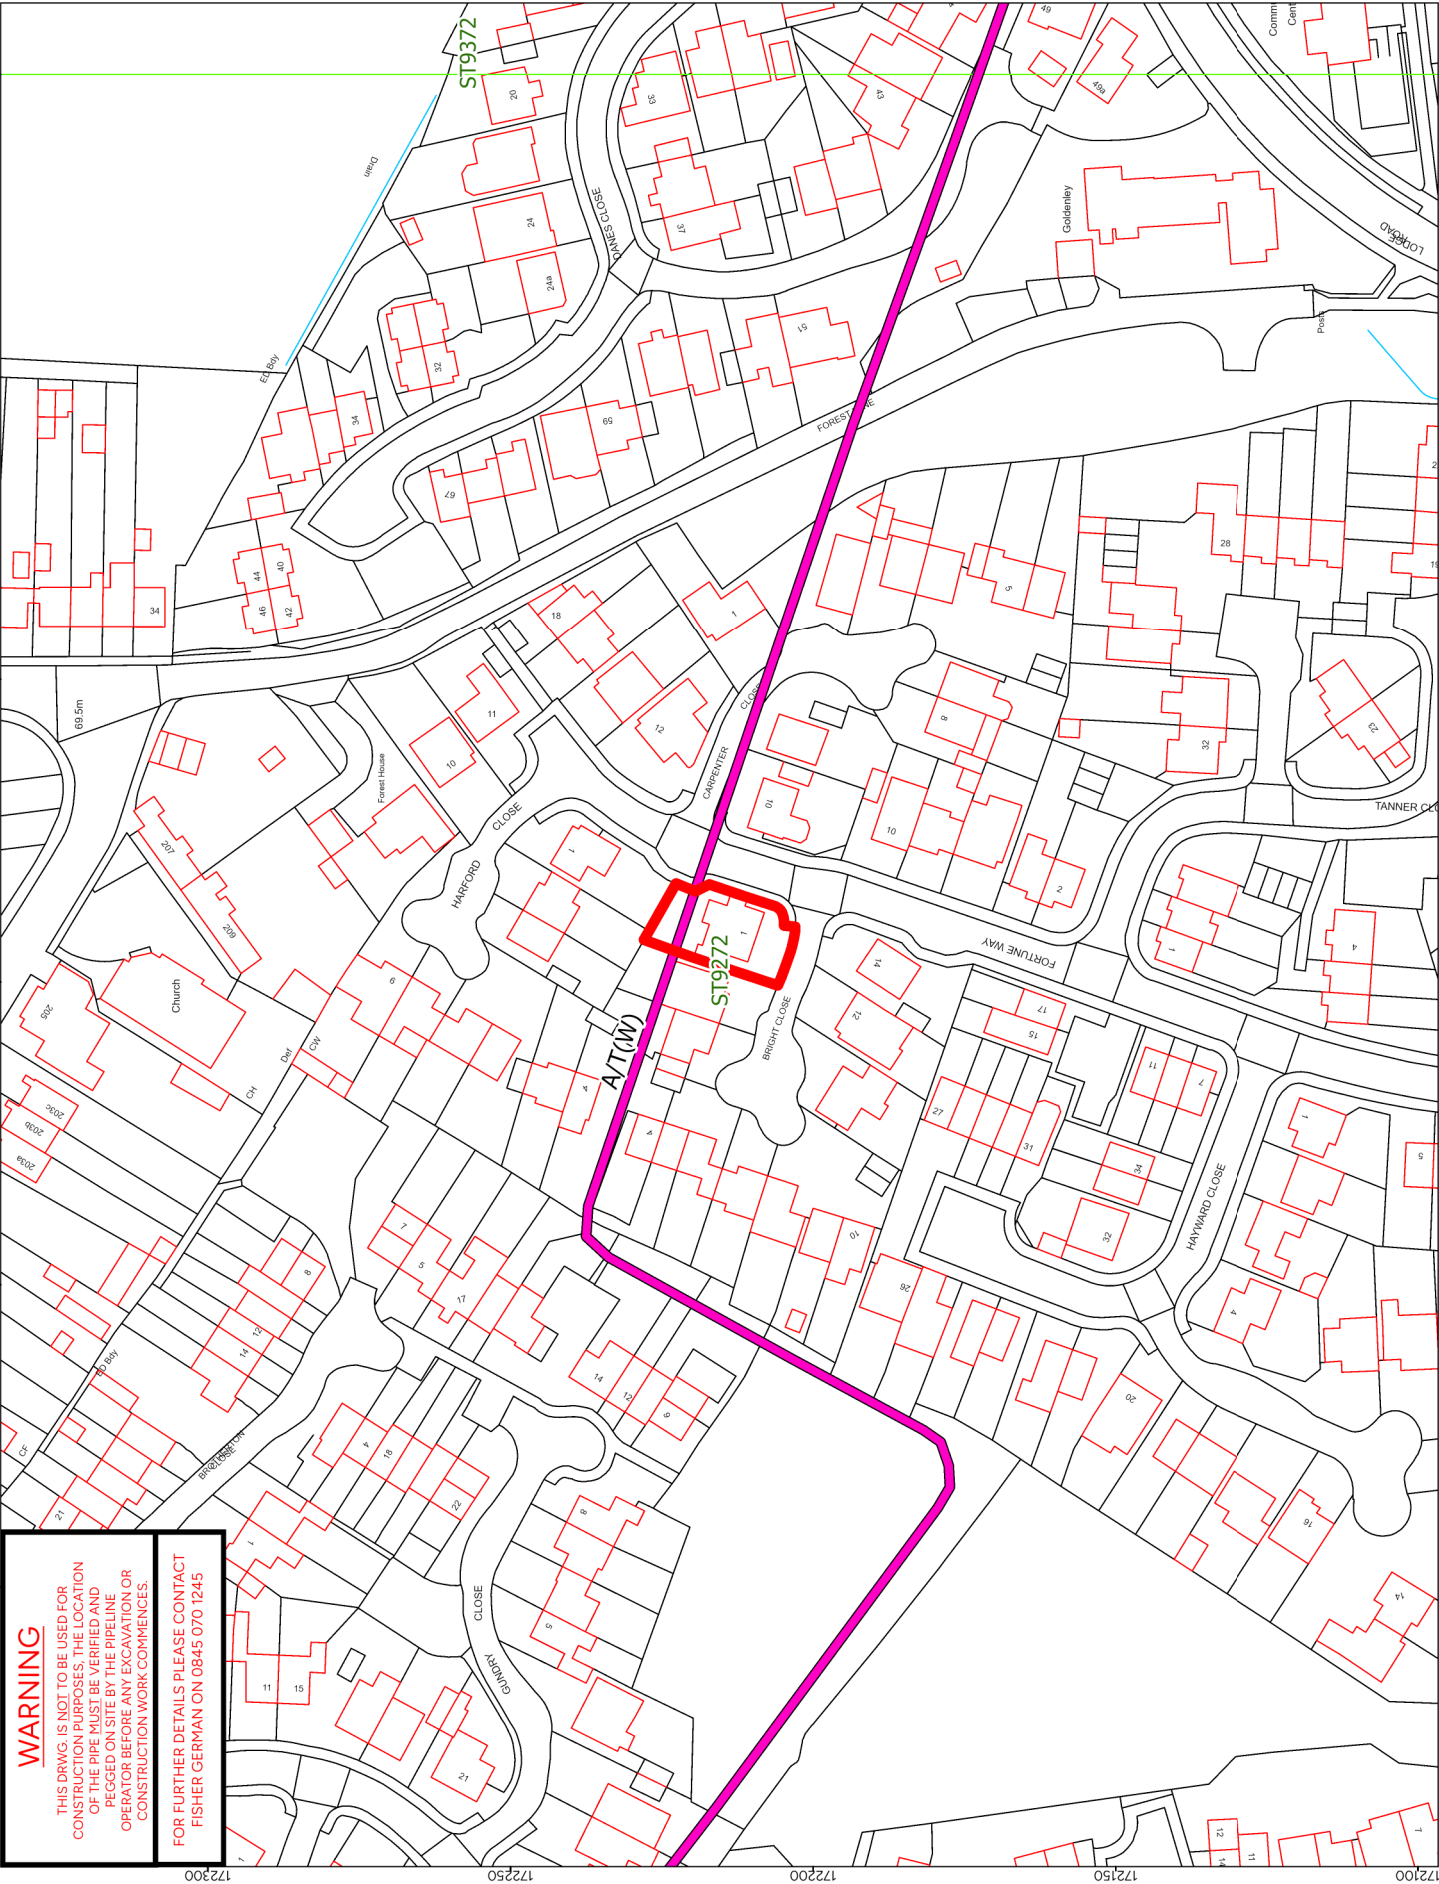

LEGEND: EXOLUM

--- Cathodic Protection

FP: 105158-003

Nearest Postcode: SN15 3UW

Latitude & Longitude: 53.349471, -2.9875731

XY: 392858E 172215N m

CLIENT: **exolum**

TITLE: LOCATION PLAN - EXTRACT OF PIPELINE A/T(W)

SCALE: 1:1250 @ A4

DATE: 17/11/2025

© Crown copyright and database rights 2025
Ordnance Survey License Number AC0000849937

Ordnance Survey
Licensed Mapping

THIS DRAWING IS PROTECTED BY COPYRIGHT AND IS NOT TO BE REPRODUCED OR TRANSMITTED IN ANY FORM OR BY ANY MEANS FOR ANY PURPOSE WITHOUT THE WRITTEN PERMISSION OF FISHER GERMAN LLP. INFORMATION PRODUCED BY THE LAND REGISTRY, CROWN COPYRIGHT AND DATABASE RIGHTS 2025.

fisher german

The Estates Office, Norman Court
Asby de la Zouch,
Leicestershire, LE65 2UZ
0845 070 1245

DRAWING REF:
Wiltshire PL/2025/08899

"Foster, Robin" <Robin.Foster@wiltshire.gov.uk>

Created on 20/11/2025 11:11

Enquiry type: Information Only
Work category: Planning Applications
Work type: Single property
Job lodged on: 13/11/2025 - 01:54:23 pm
Job start date: 14/11/2025
Job end date: 14/11/2025
Your reference: PL/2025/08899
Preferred plan paper size: A4
Preferred plan scale: 1250
Working on behalf of: Local/Highway Authority
Name of Utility/Authority: Wiltshire Council
Searched Location: SN153PU
Confirmed Location: 392820 172219
Search Type: Circle
Search Size: 50 m
Notes: Planning Application for rear single storey extension

This email originates from Wiltshire Council and any files transmitted with it may contain confidential information and may be subject to Copyright or Intellectual Property rights. It is intended solely for the use of the individual or entity to whom they

are addressed. If you have received this email in error please notify the sender and delete the email from your inbox. Any disclosure, reproduction, dissemination, modification and distribution of the contents of the email is strictly prohibited. Email content

may be monitored by Wiltshire Council to ensure compliance with its policies and procedures. No contract is intended by this email, and any personal opinions expressed in this message are those of the sender and should not be taken as representing views of

Wiltshire Council. Please note Wiltshire Council utilises anti-virus scanning software but does not warrant that any e-mail or attachments are free from viruses or other defects and accepts no liability for any losses resulting from infected e-mail transmissions.

Receipt of this e-mail does not imply consent to use or provide this e-mail address to any third party for any purpose. Wiltshire Council will not request the disclosure of personal financial information by means of e-mail any such request should be confirmed

in writing by contacting Wiltshire Council.

Location Plan


Site Address: 1, Bright Close, Chippenham, SN15 3PU

Date Produced: 10-Nov-2025



Scale: 1:1250 @A4



Planning Portal Reference: PP-14466361v1

 

* This drawing is copyright of Open plan man design®.
All rights reserved. do not scale this drawing.
check all dimensions on site. this drawing is only to be
used on the site for which designed all materials
specified are subject to confirmation on site prior to
works commencing.

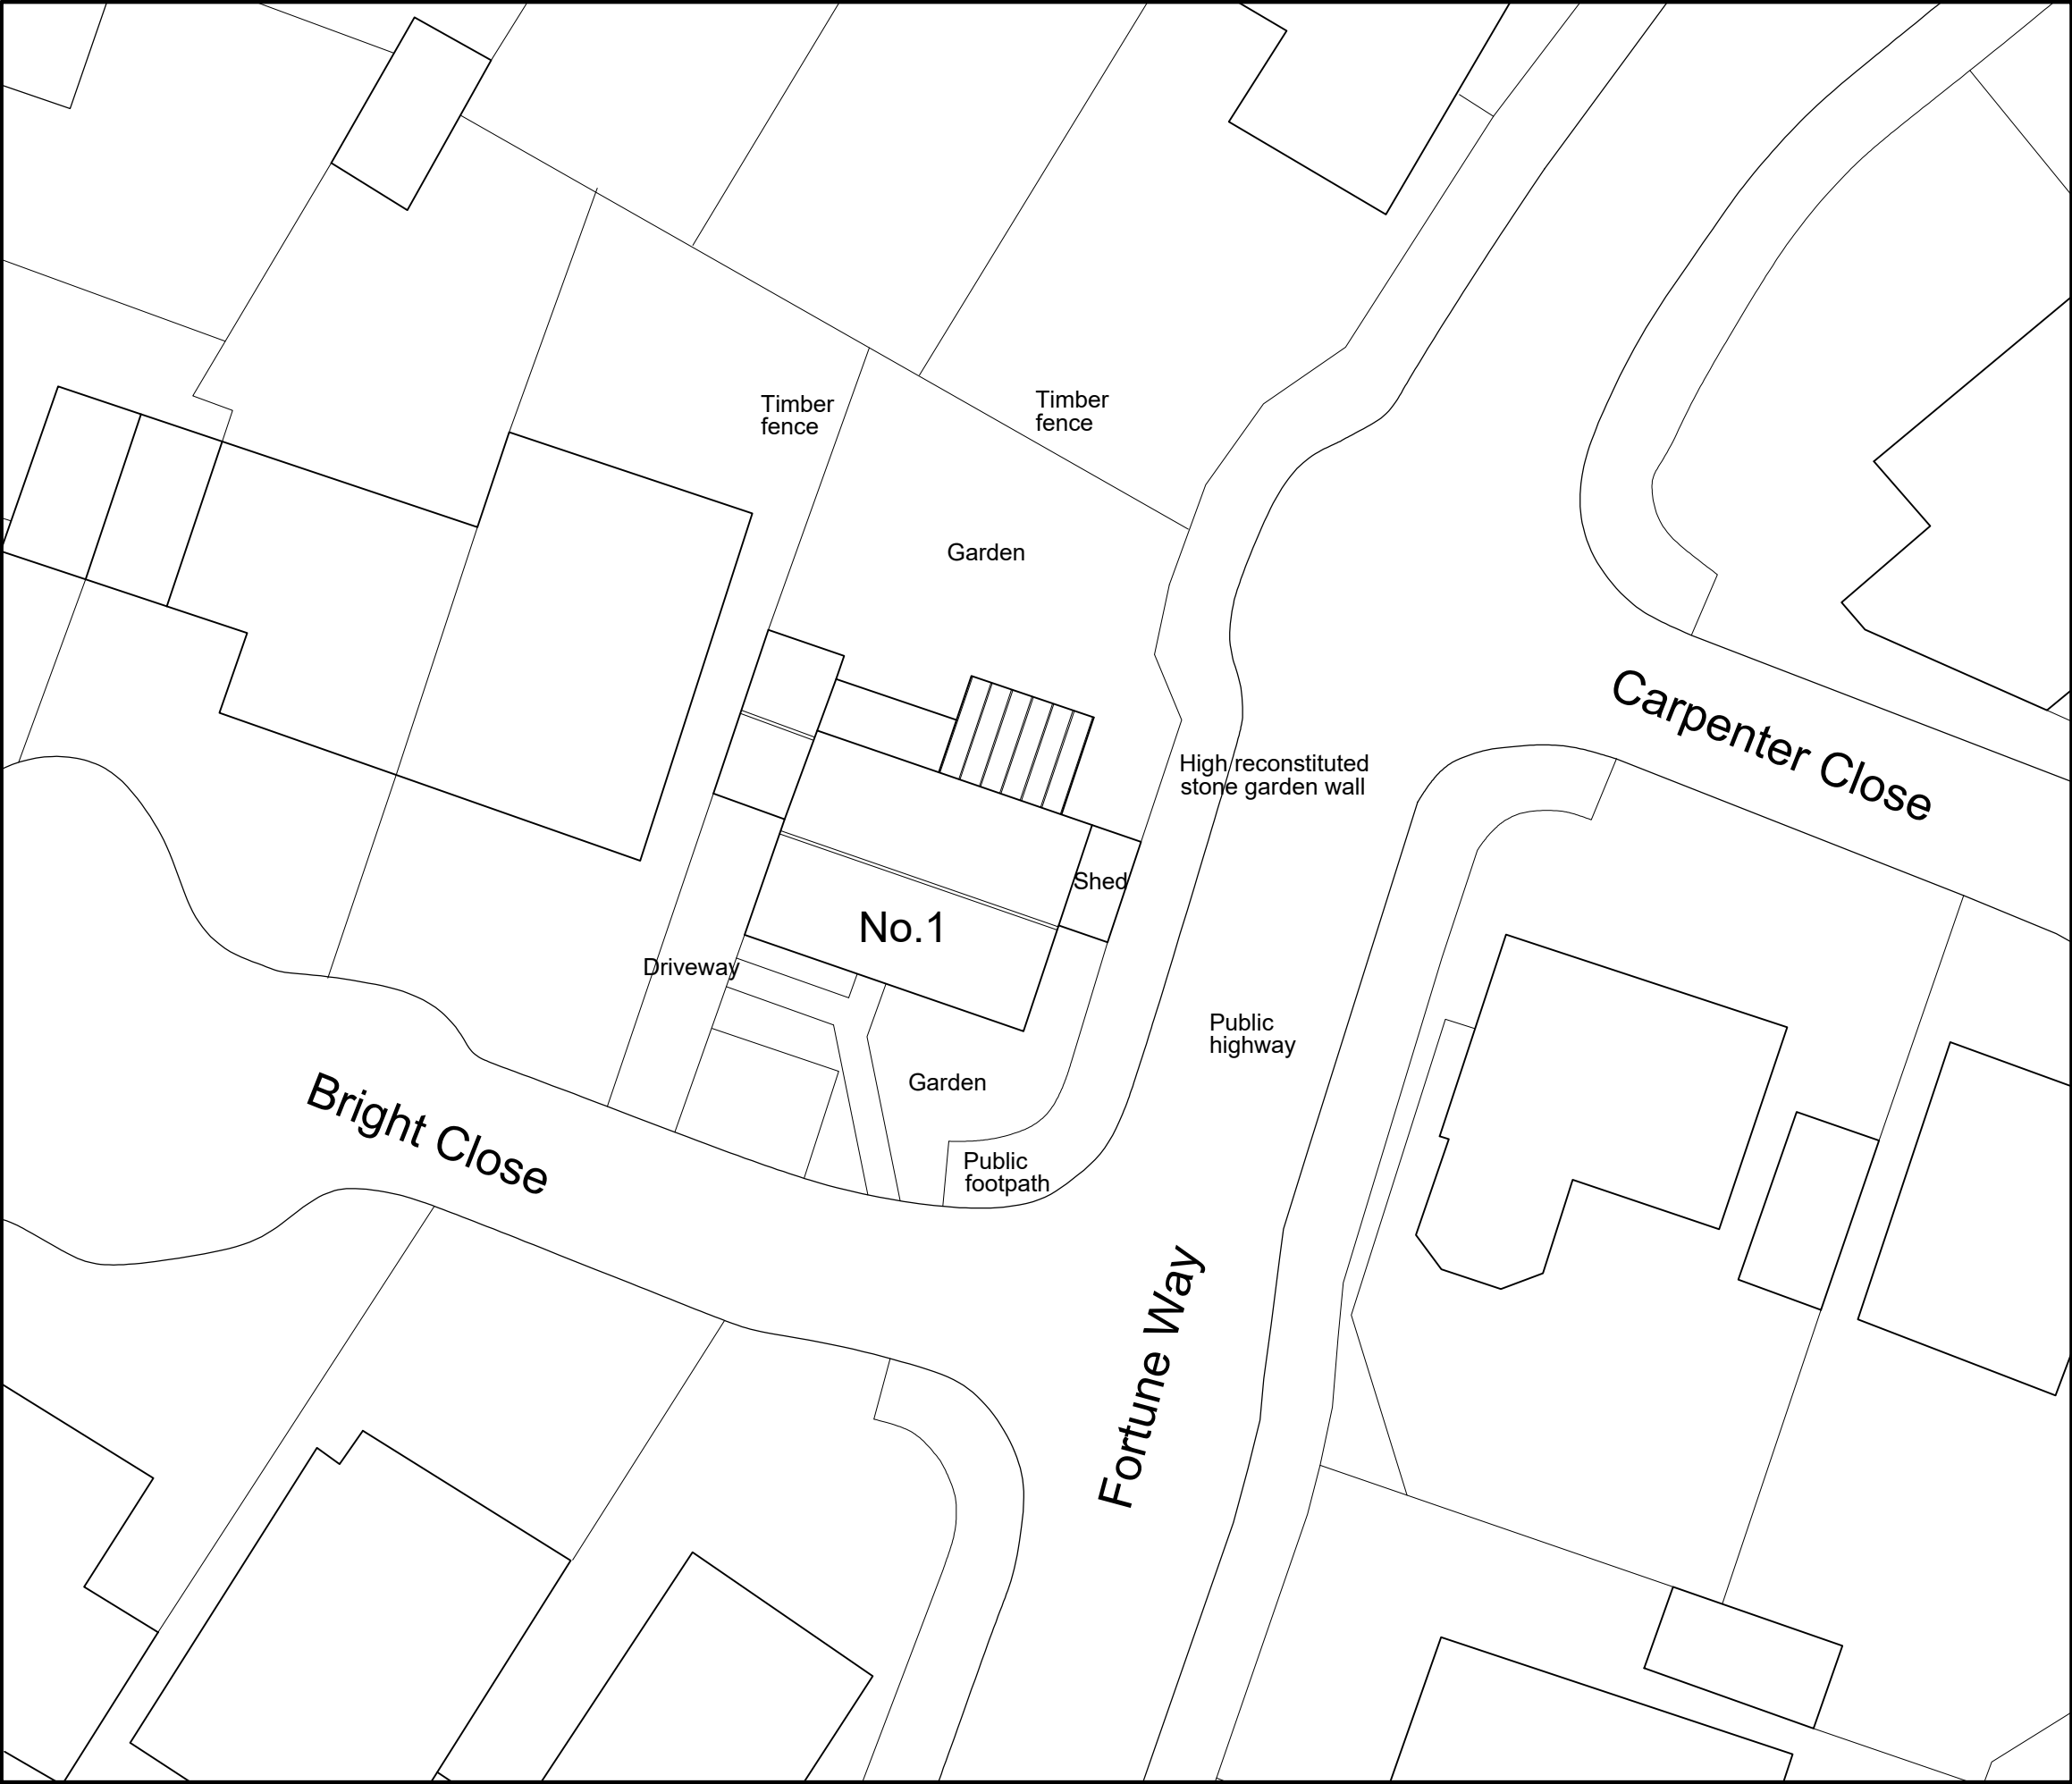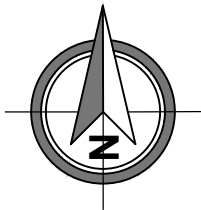

For Planning


Rev.	Description.	Date.	Initial.
------	--------------	-------	----------





18 Bewley Crescent
Lacock
Wiltshire
SN15 2PL

Info@opmdesign.co.uk

Client:	Mr & Mrs Sims		
Project:	Proposed Single Storey Rear Extension At 1 Bright Close, Chippenham, Wiltshire, SN15 3PU		
Drawing Title:	Existing Site Plan		
Scale:	1:200@A3	Date:	Nov 25
Drawn:	JLG	Checked:	JH
Drawing No:	SBC/24/300		Revision:

 

* This drawing is copyright of Open plan man design®.
All rights reserved. do not scale this drawing.
check all dimensions on site. this drawing is only to be
used on the site for which designed all materials
specified are subject to confirmation on site prior to
works commencing.

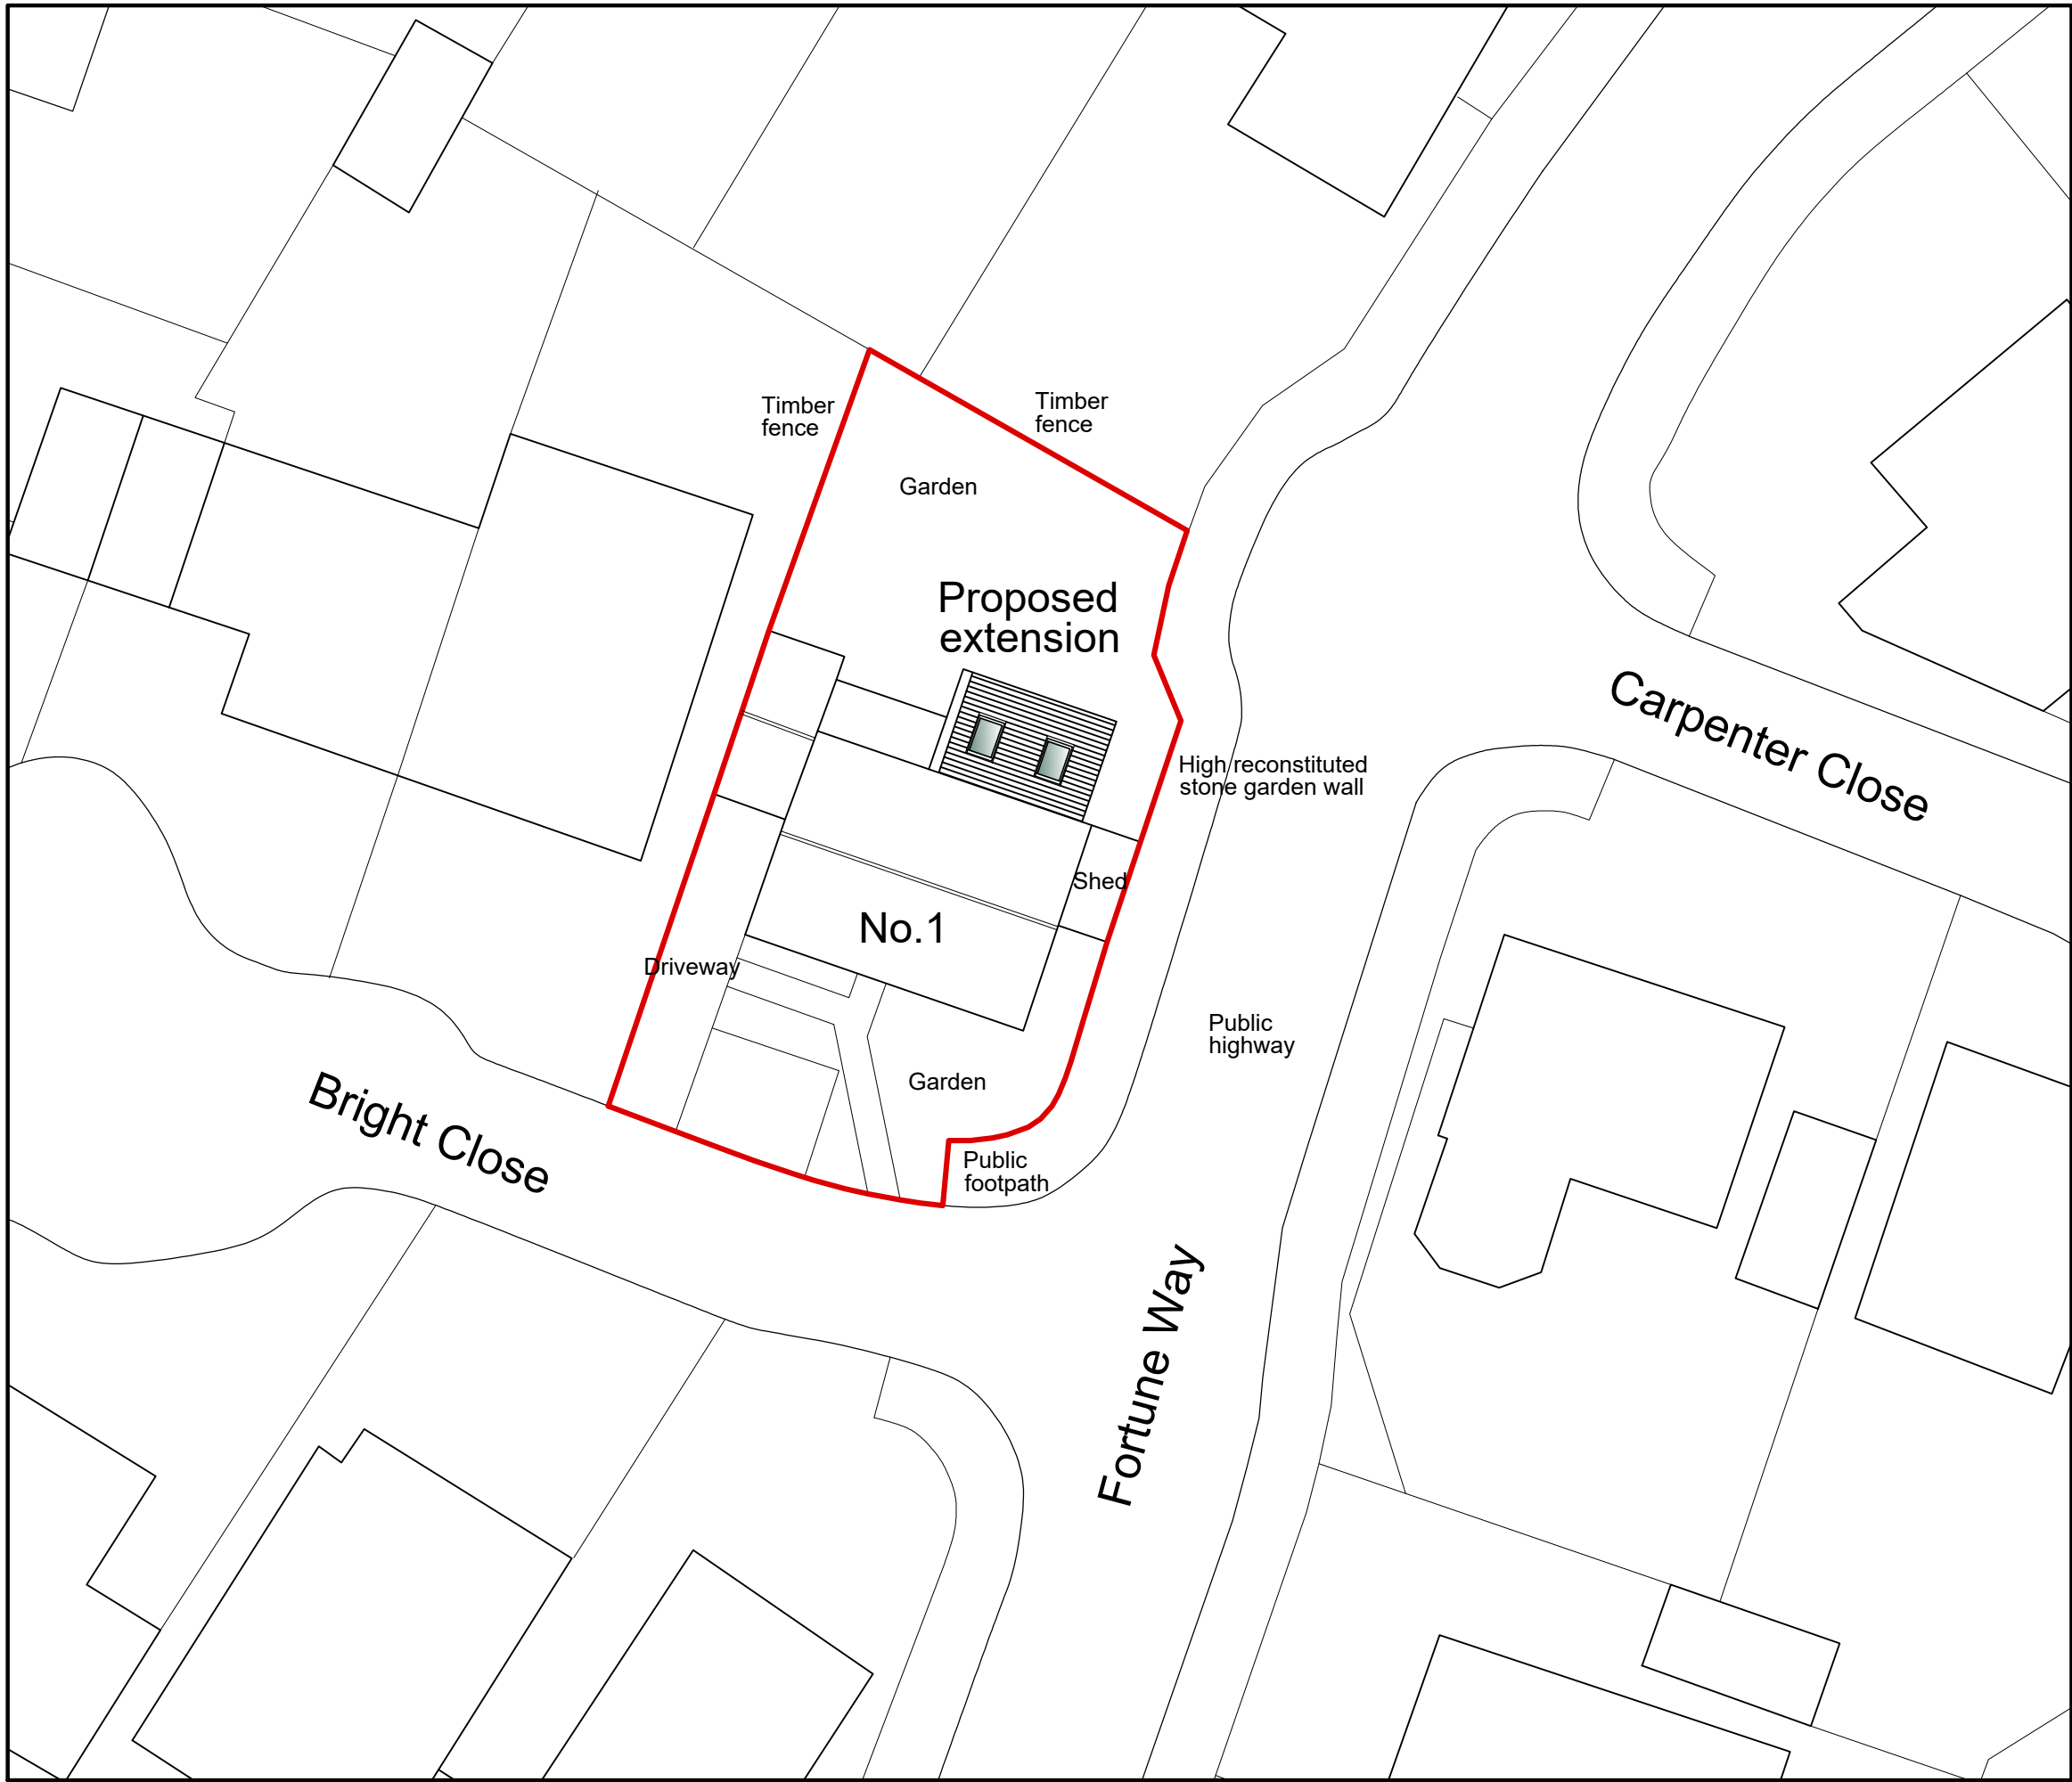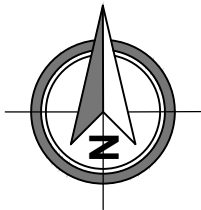

Bright Close

Carpenter Close

Fortune Way

Proposed extension

No.1

Shed

Timber fence

Timber fence

Garden

High/reconstituted stone garden wall

Driveway

Garden

Public footpath

Public highway

For Planning

Rev.	Description.	Date.	Initial.
------	--------------	-------	----------

OPEN PLAN MAN
DESIGNlimited

18 Bewley Crescent
Lacock
Wiltshire
SN15 2PL

Info@opmdesign.co.uk


Client:	Mr & Mrs Sims
Project:	Proposed Single Storey Rear Extension At 1 Bright Close, Chippenham, Wiltshire, SN15 3PU
Drawing Title:	Proposed Site Plan

Scale:	1:200@A3	Date:	Nov 25	Drawn:	JLG	Checked:	JH
--------	----------	-------	--------	--------	-----	----------	----

Drawing No:	SBC/24/1300	Revision:	
-------------	-------------	-----------	--

1:200 2m 4m 6m 8m 10m 12m


* This drawing is copyright of Open plan man design©. All rights reserved. do not scale this drawing. check all dimensions on site. this drawing is only to be used on the site for which designed all materials specified are subject to confirmation on site prior to works commencing.

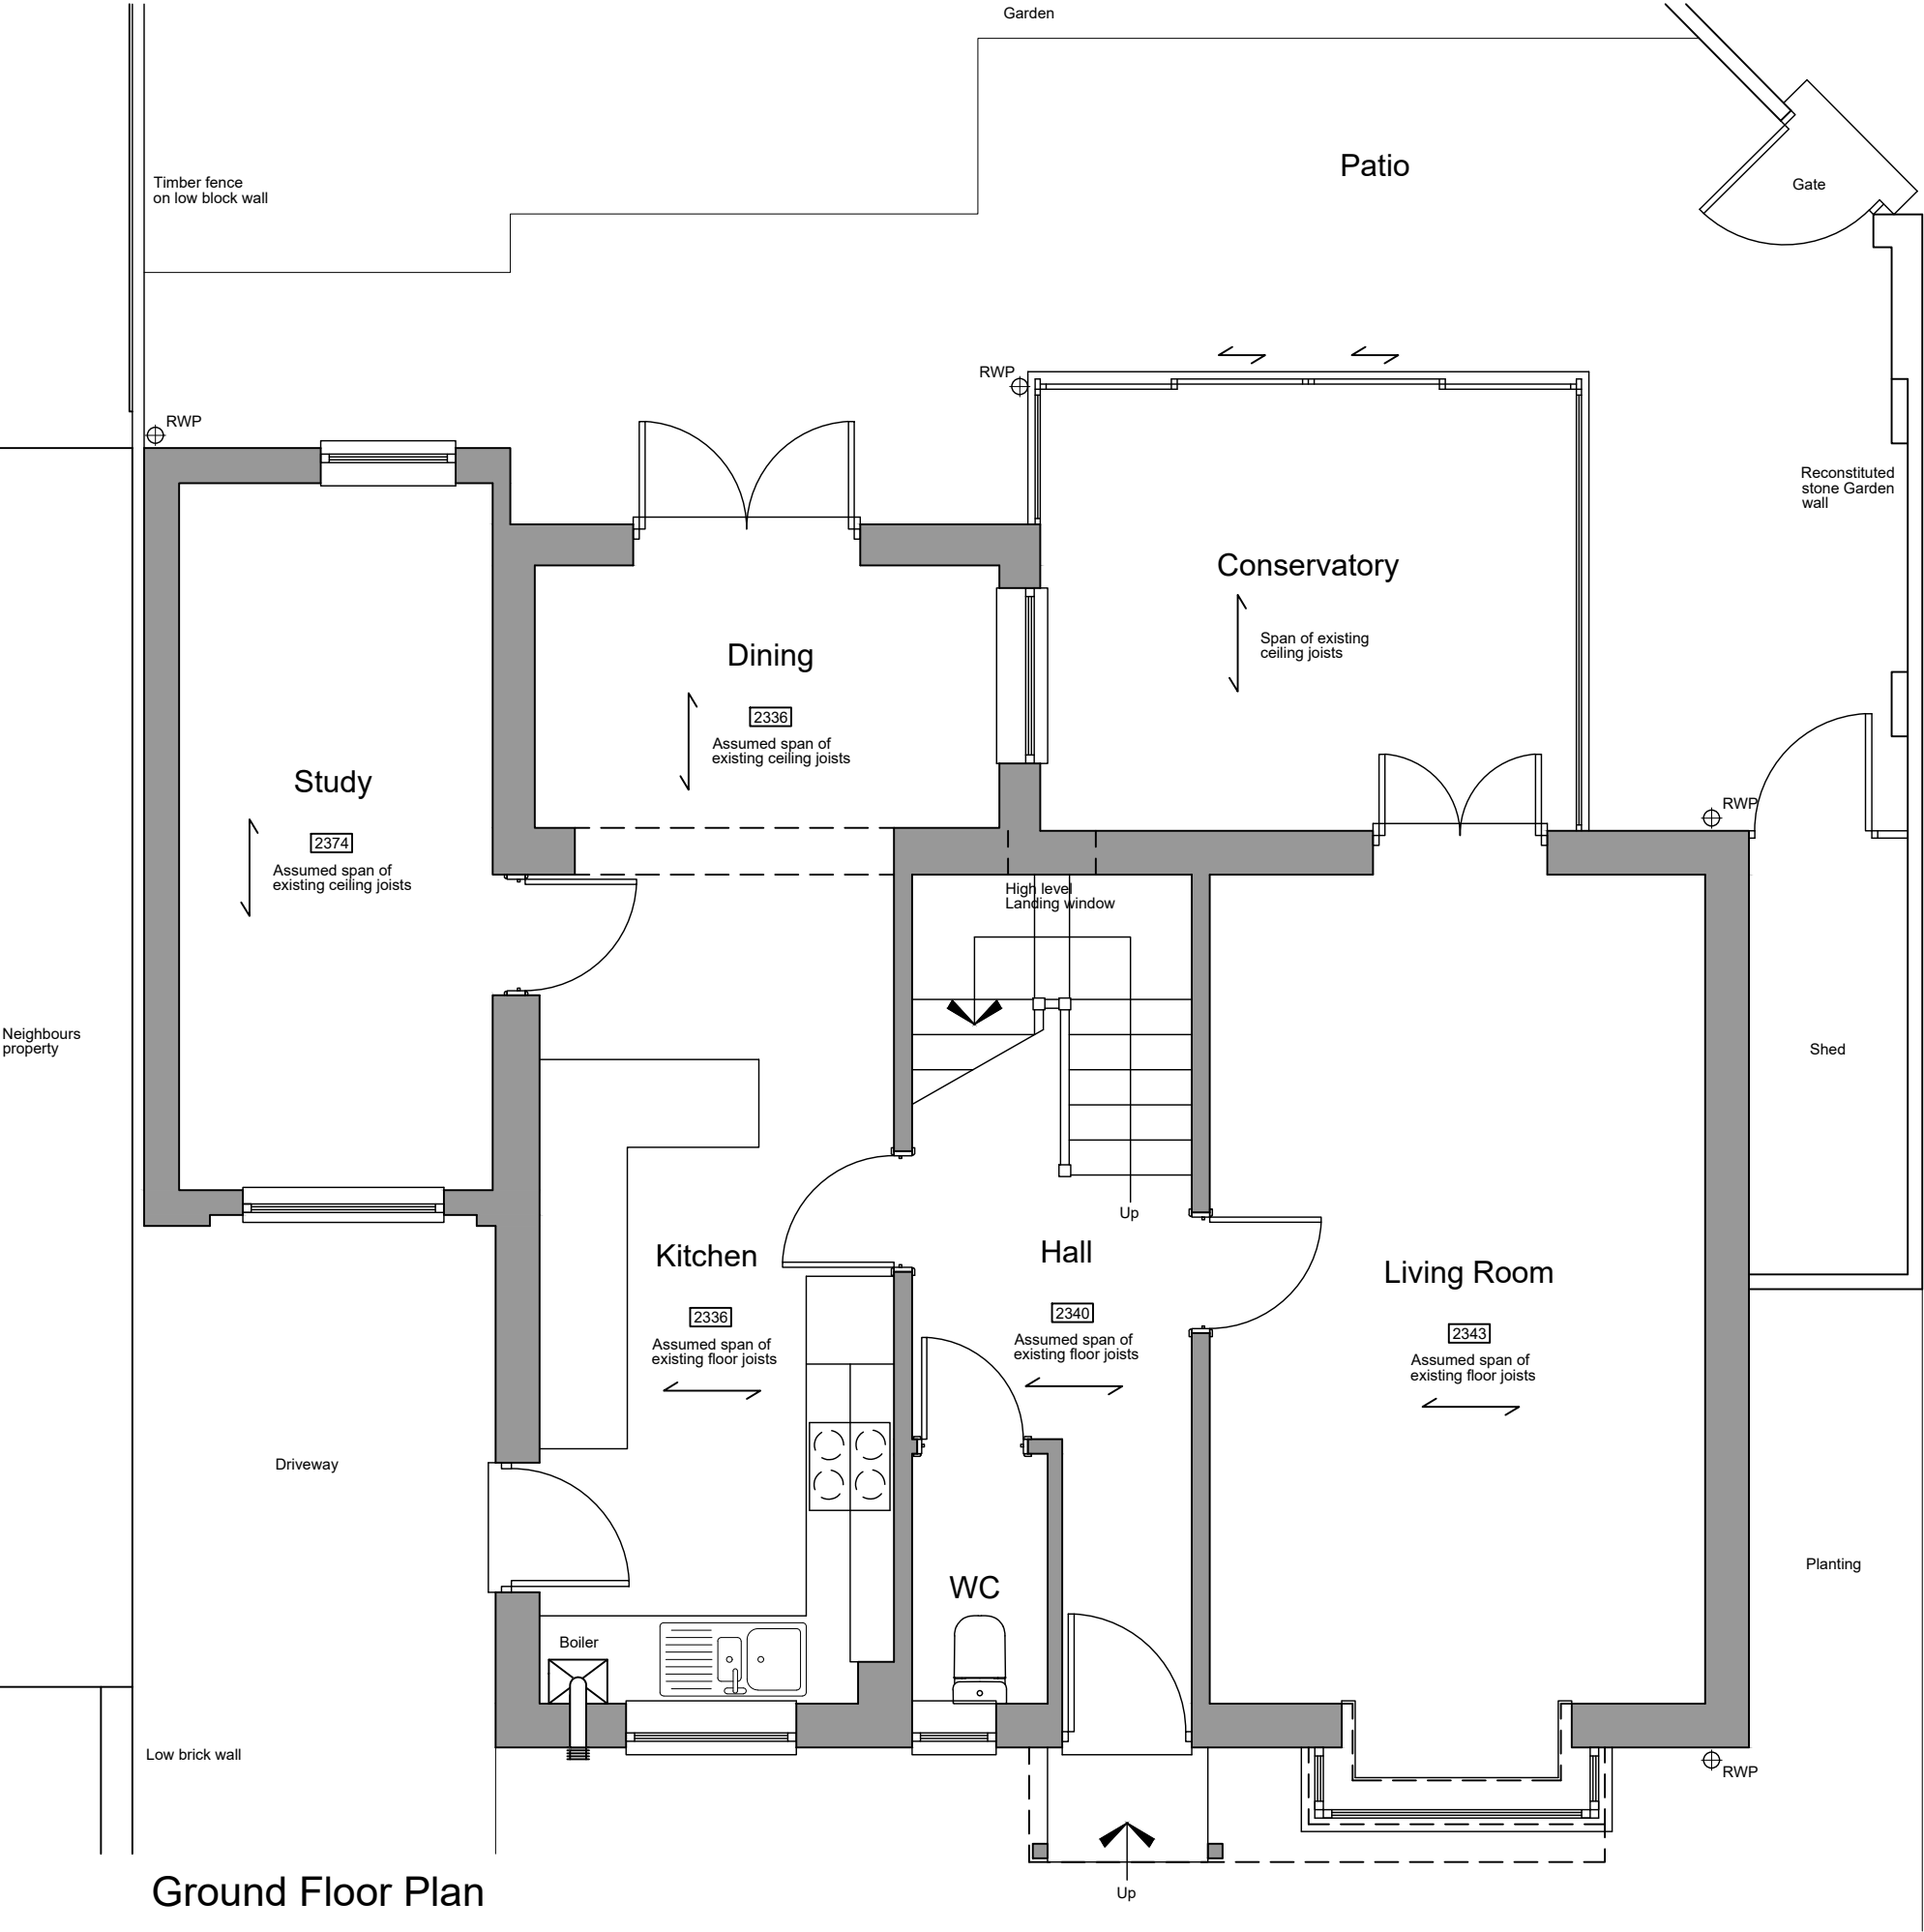

For Planning

Rev.	Description.	Date.	Initial.
OPEN PLAN MAN[®] DESIGNlimited 18 Bewley Crescent Lacock Wiltshire SN15 2PL Info@opmdesign.co.uk			
Client:	Mr & Mrs Sims		
Project:	Proposed Single Storey Rear Extension At 1 Bright Close, Chippenham, Wiltshire, SN15 3PU		
Drawing Title:	Existing Ground Floor Plan		
Scale:	1:50@A3	Date:	Nov 25
Drawn:	JLG	Checked:	JH
Drawing No:	SBC/24/100		Revision:

* This drawing is copyright of Open plan man design©. All rights reserved. do not scale this drawing. check all dimensions on site. this drawing is only to be used on the site for which designed all materials specified are subject to confirmation on site prior to works commencing.

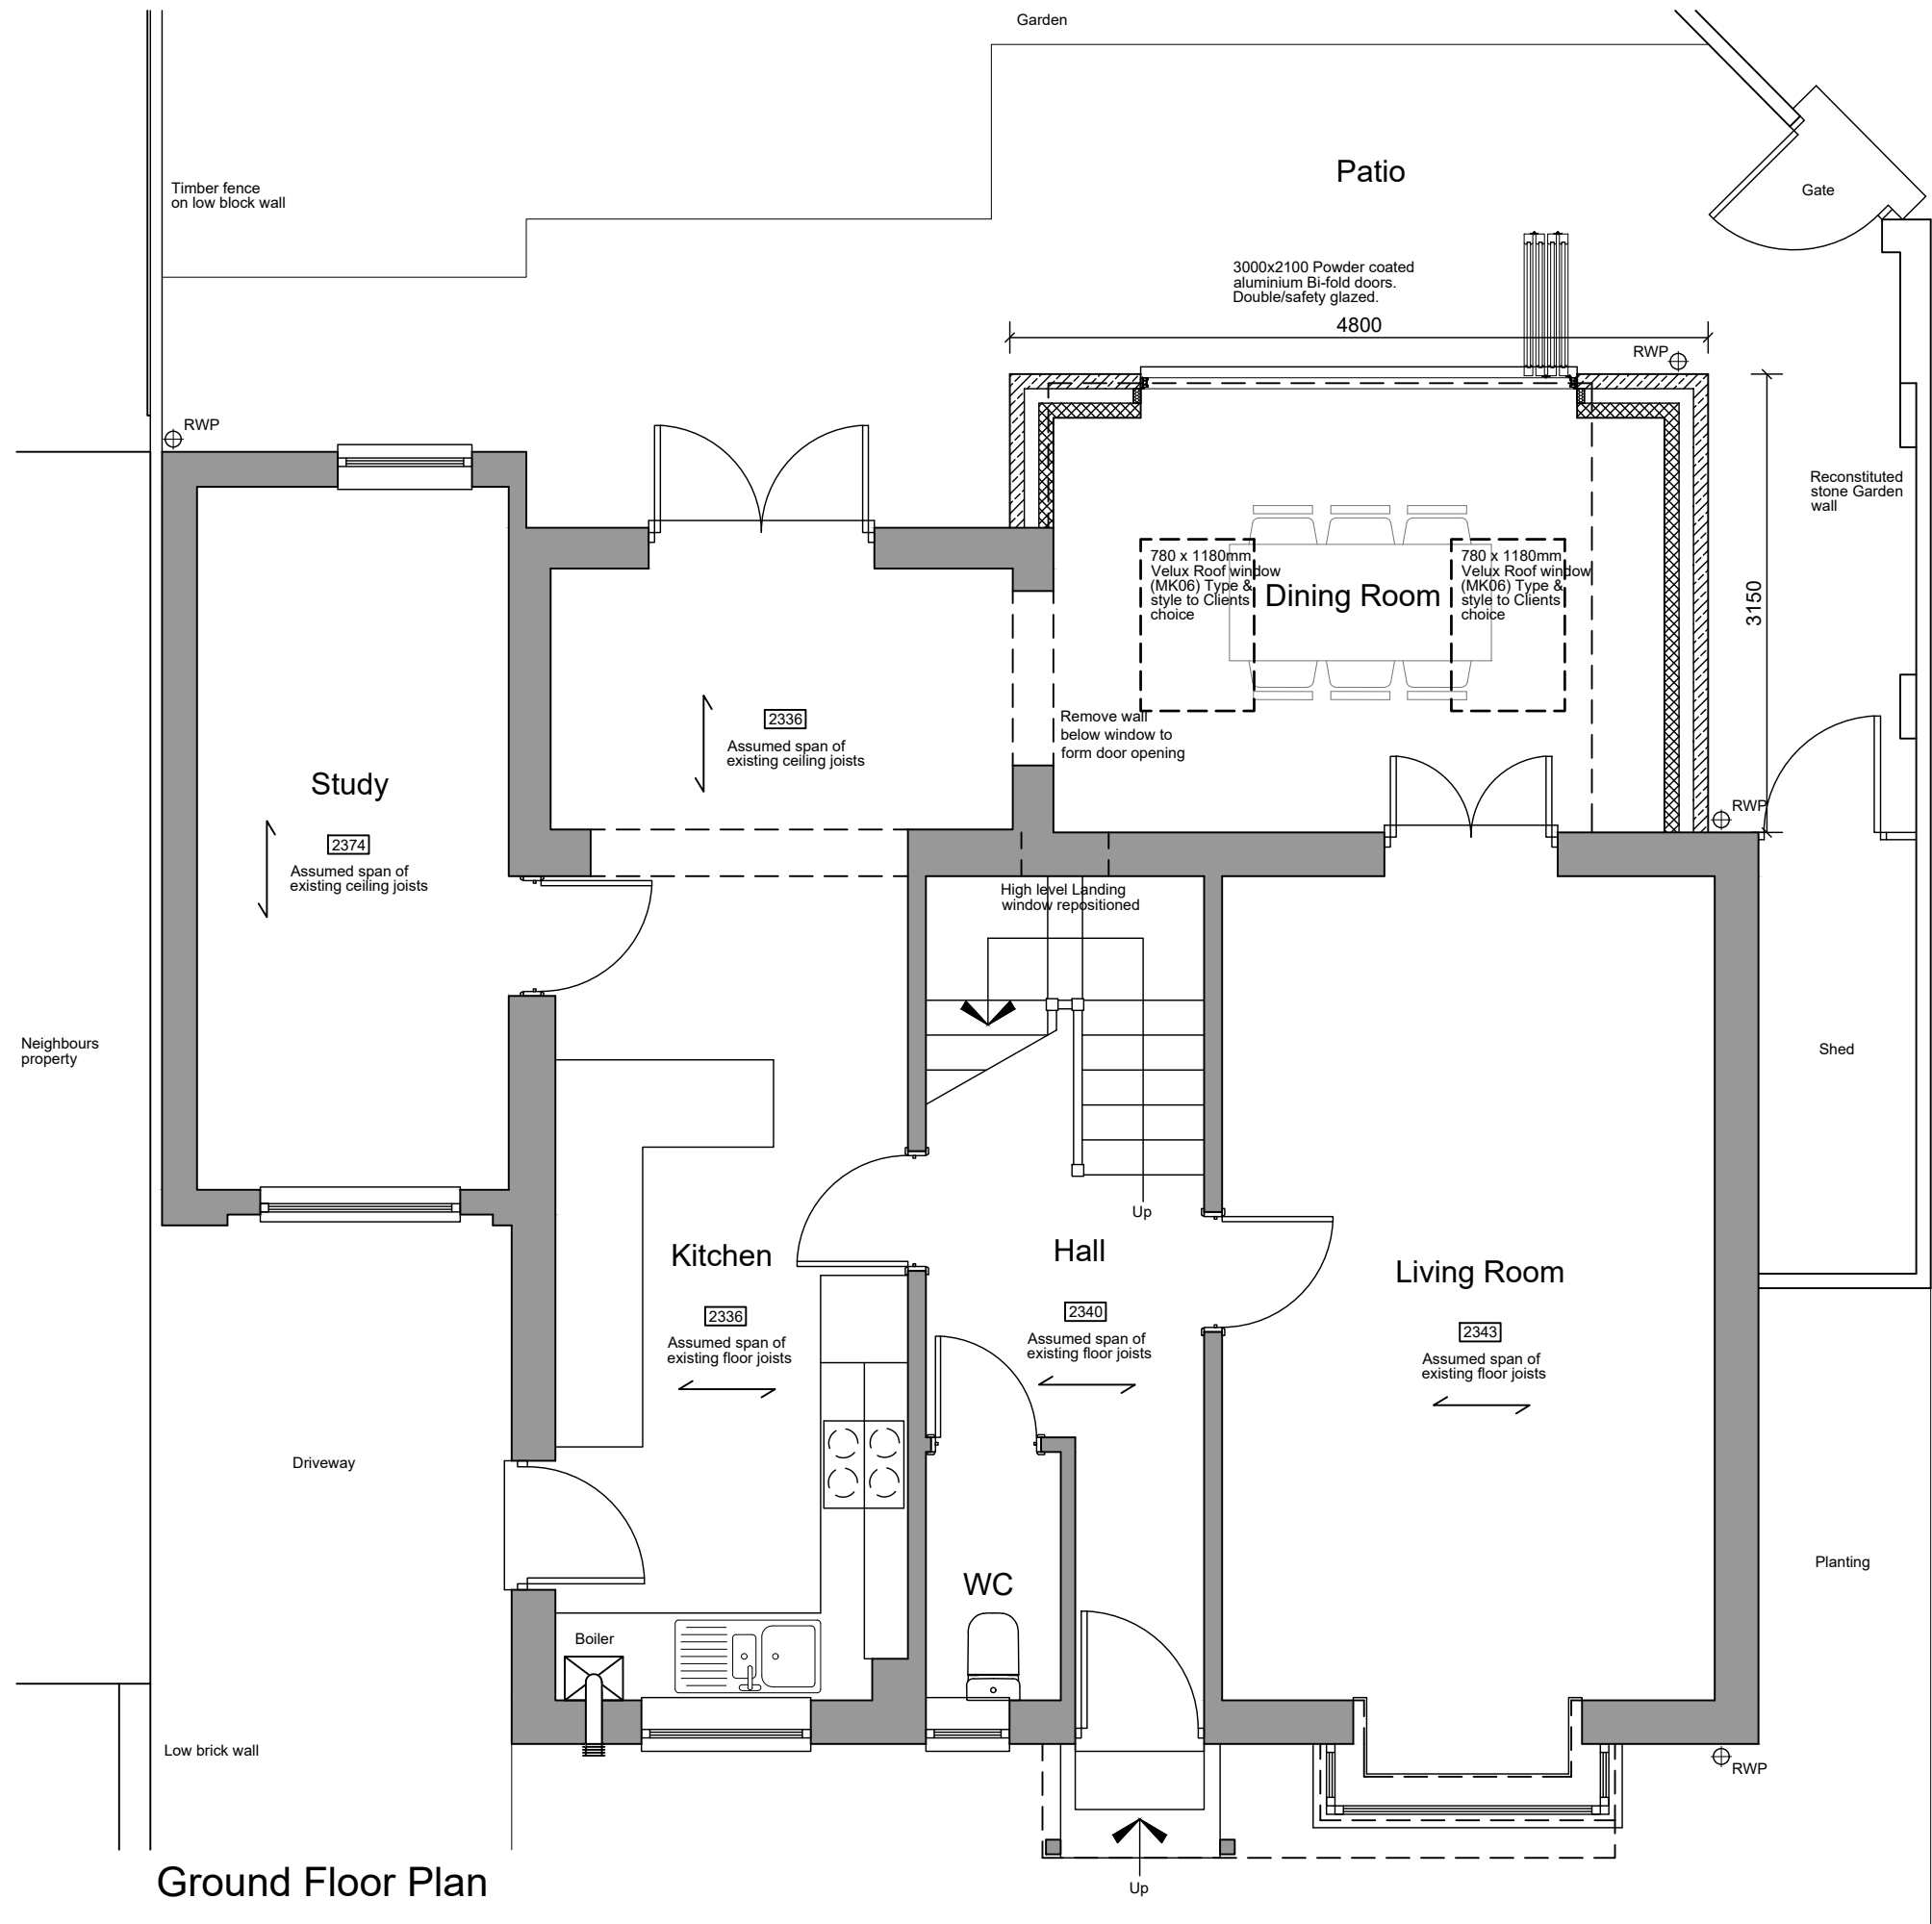

For Planning

Rev.	Description.	Date.	Initial.
OPEN PLAN MAN[®] DESIGNlimited 18 Bewley Crescent Lacock Wiltshire SN15 2PL Info@opmdesign.co.uk			
Client:	Mr & Mrs Sims		
Project:	Proposed Single Storey Rear Extension At 1 Bright Close, Chippenham, Wiltshire, SN15 3PU		
Drawing Title:	Proposed Ground Floor Plan		
Scale:	1:50@A3	Date:	Nov 25
Drawn:	JLG	Checked:	JH
Drawing No:	SBC/24/1100		Revision:

