





NORTH ELEVATION
1:100

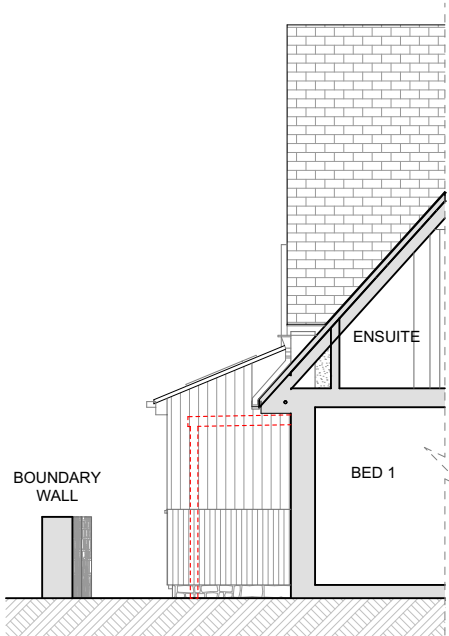

WEST ELEVATION
1:100

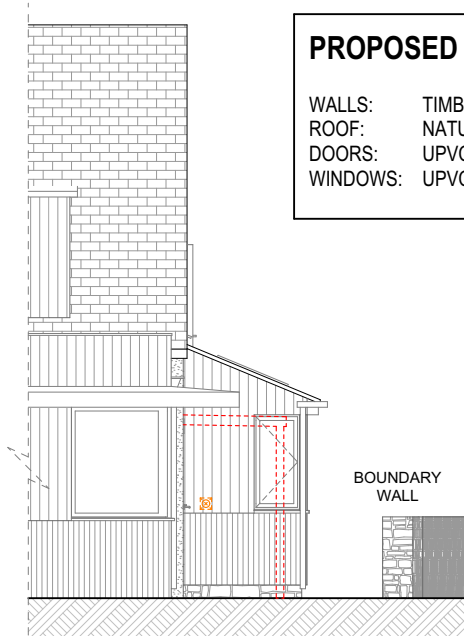

EAST ELEVATION
1:100

NOTE


1. THIS DRAWING IS COPYRIGHT.
2. WORK TO FIGURED DIMENSIONS ONLY. CHECK ALL DIMENSIONS ON SITE PRIOR TO CONSTRUCTION.
3. ALL CONSTRUCTION TO COMPLY WITH CURRENT BUILDING REGULATIONS, RELEVANT MANUFACTURERS' DETAILS, RELEVANT BRITISH STANDARDS AND CODES OF PRACTICE.

PROPOSED MATERIALS


WALLS: TIMBER CLADDING (BRIMSTONE SYCAMORE) TO MATCH EXISTING
ROOF: NATURAL SLATE
DOORS: UPVC TO MATCH EXISTING HOUSE
WINDOWS: UPVC TO MATCH EXISTING HOUSE

KEY


--- DENOTES ELEMENTS TO BE DEMOLISHED
Hatched box DENOTES PROPOSED ELEMENTS

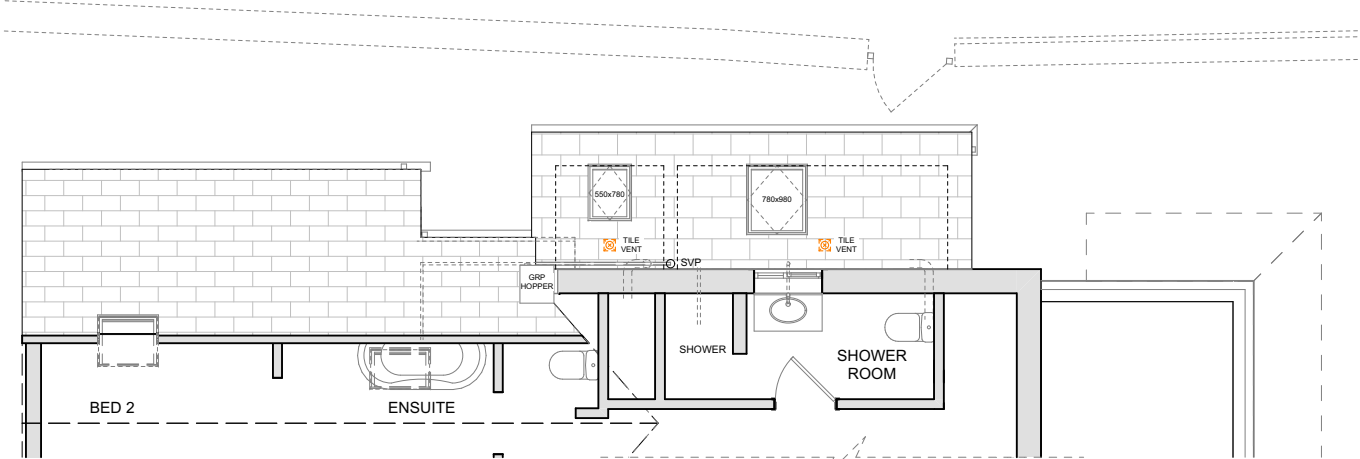


ROOF PLAN
1:100

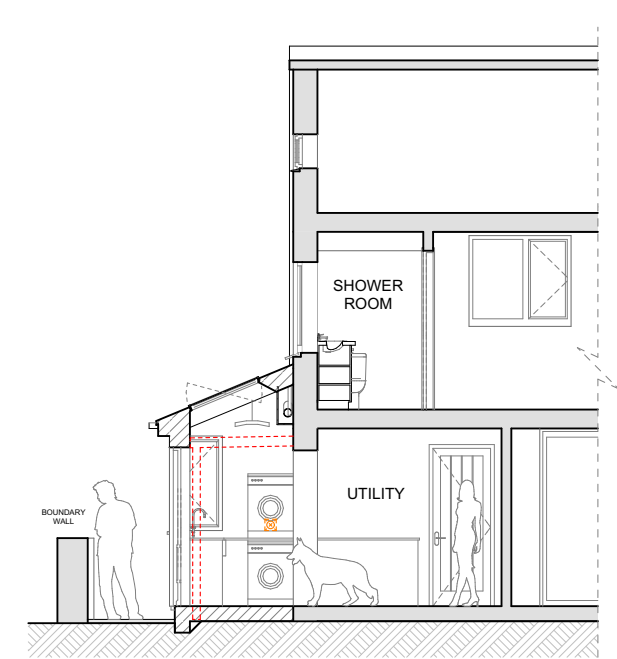

SECTION A-A
1:100

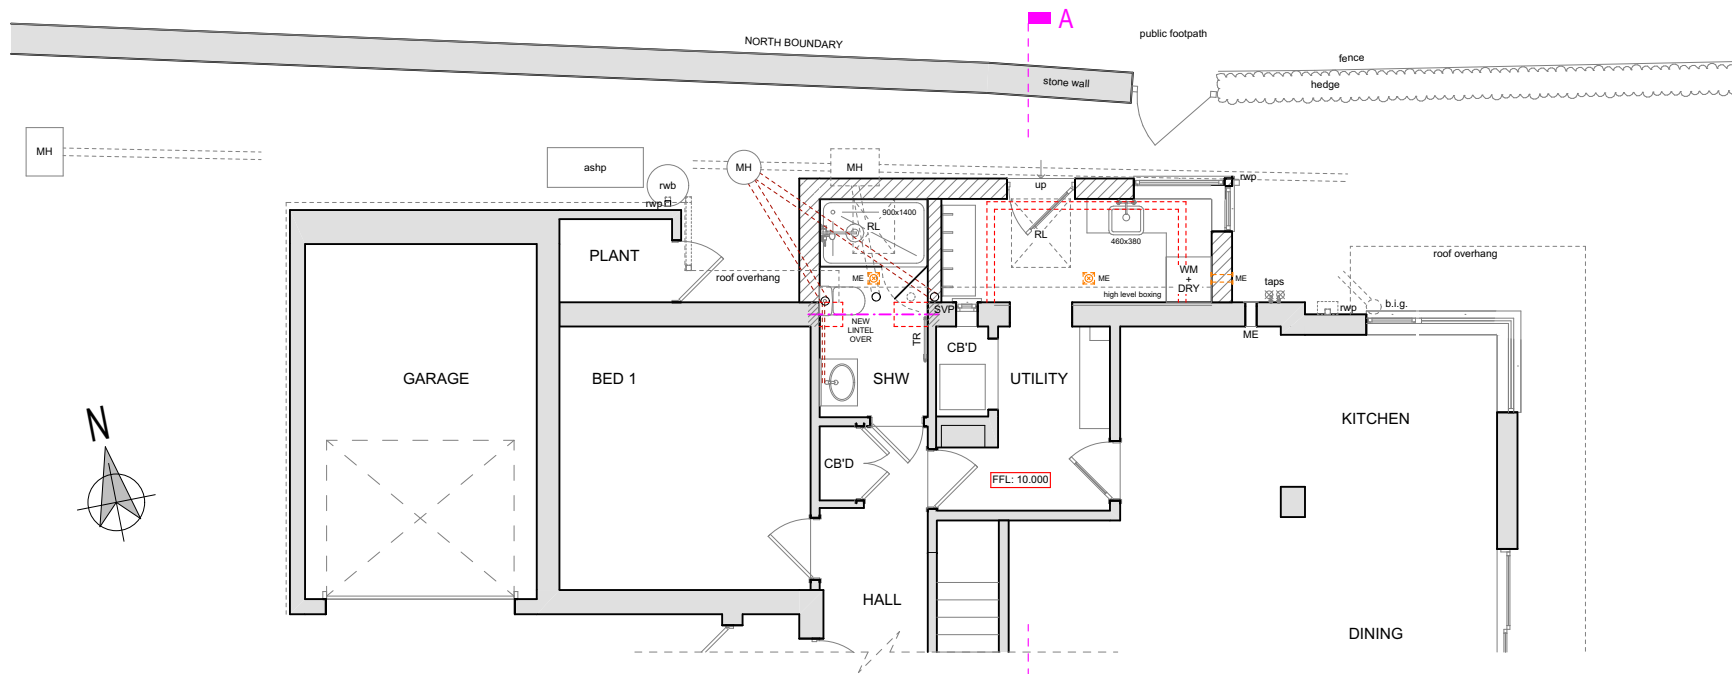

GROUND FLOOR PLAN
1:100

 

CHARLES LOUWERSE RIBA <i>Chartered Architect</i> 67A Cheap Street, Sherborne, Dorset, DT9 3BA . Telephone & Fax. : 01935 817622		Drawing title: PROPOSED PLANS, ELEVATIONS & SECTION PLANNING	
Client : Mr & Mrs B Ferris		Scale: 1:50 @ A3	No: 2518 / 04
Project: South Riding, Dry Hill, Crockerton, Wiltshire. BA12 8AT		Date: 19 NOV 2025	Drawn by: TH

Paper Size A3