




Existing

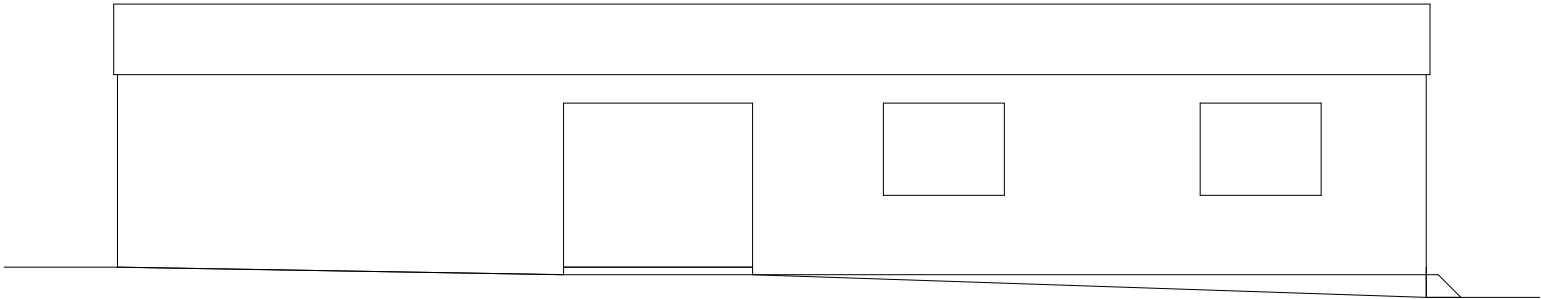


North Elevation

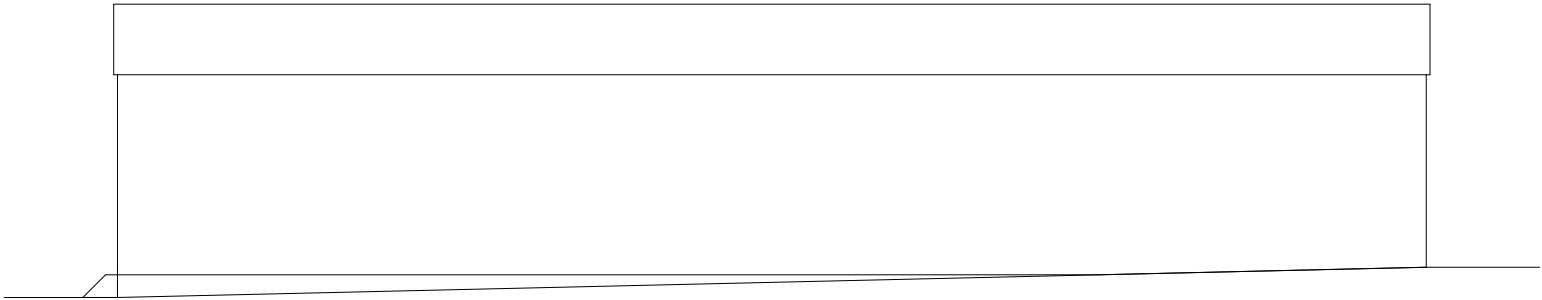


South Elevation

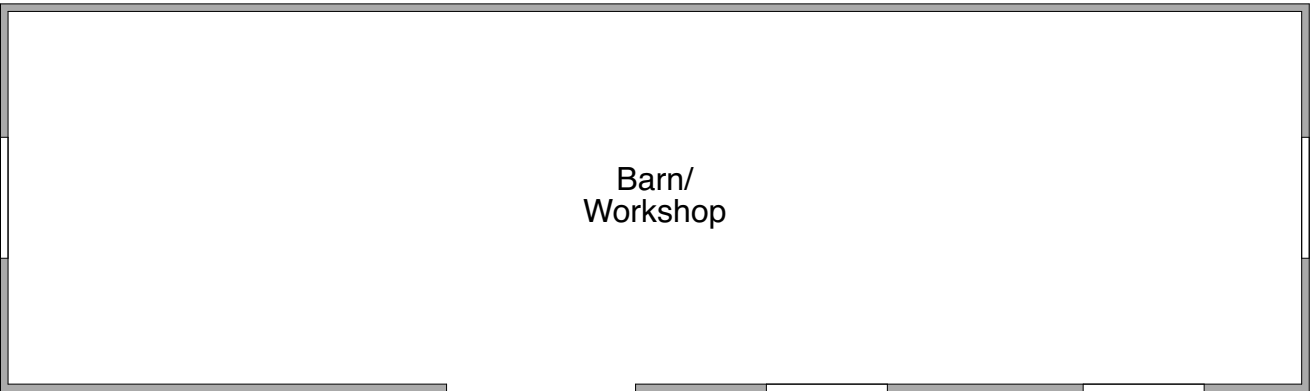

Floor plan

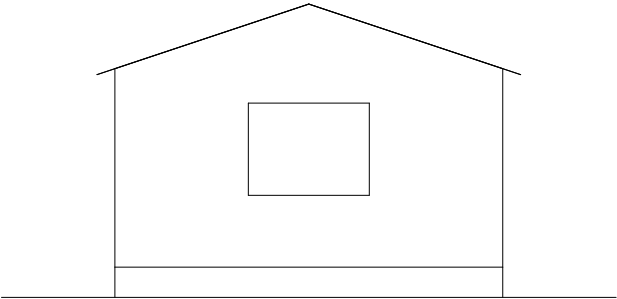


West Elevation

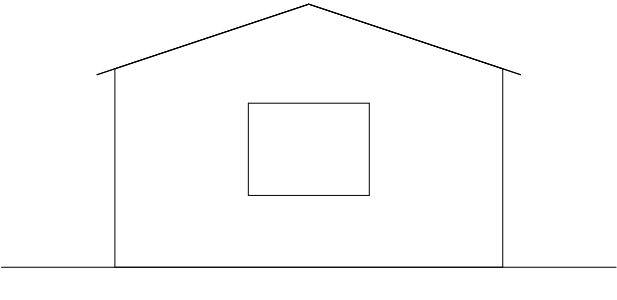


East Elevation

© This drawing and the building works depicted in it are the copyright of the designer.
This drawing may not be reproduced or amended in whole or part without written consent.
DO NOT SCALE THIS DRAWING - ALWAYS USE WRITTEN DIMENSIONS - ALL DIMENSIONS TO BE CHECKED ON SITE - SITE LEVELS AND CONTOURS ARE CORRECT TO WITHIN 50CM - ANY DEPARTURES SHOULD BE REPORTED AS SOON AS POSSIBLE


Proposed

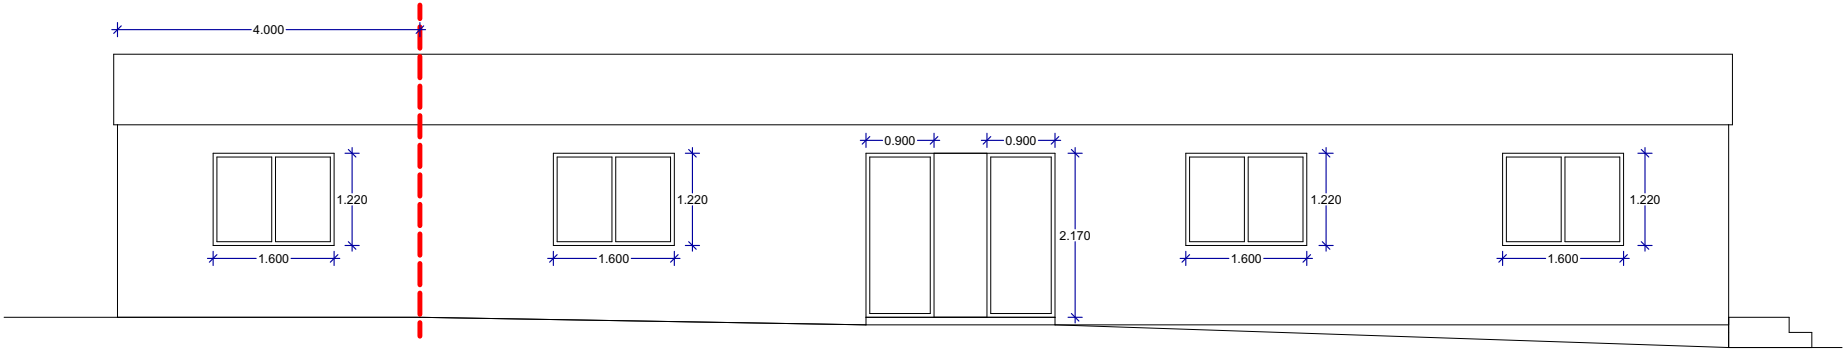


North Elevation

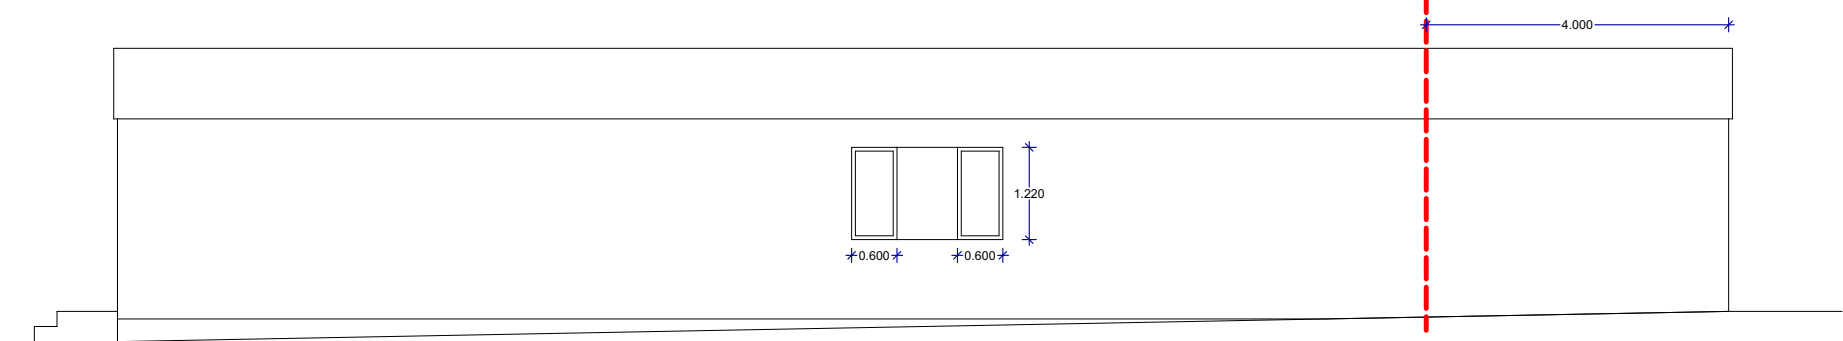


South Elevation

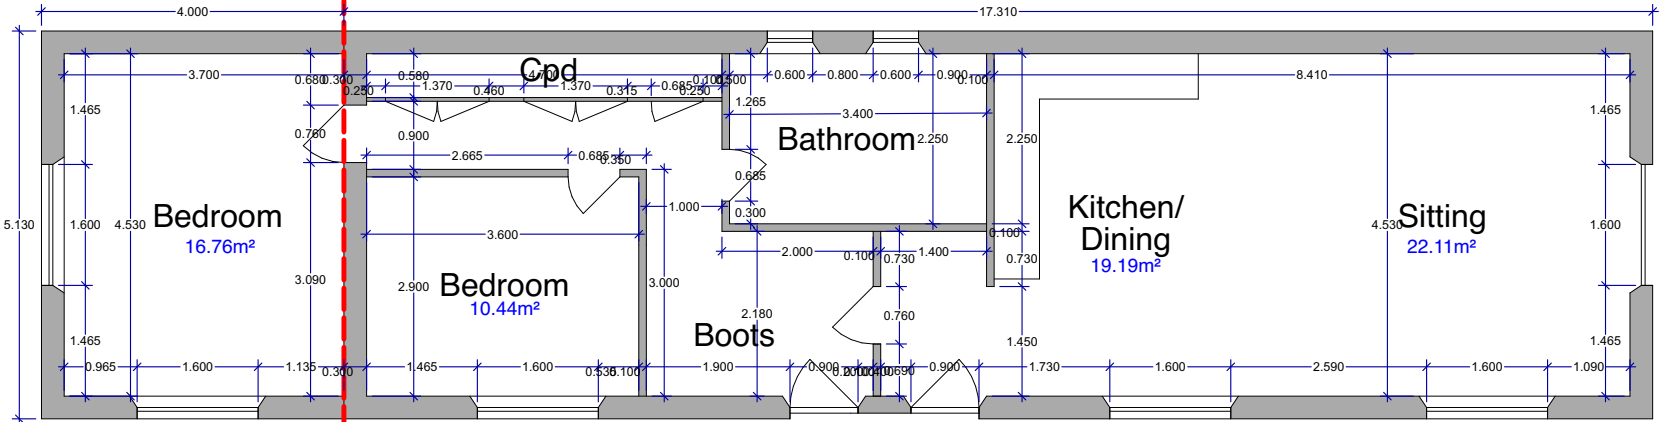

Floor plan

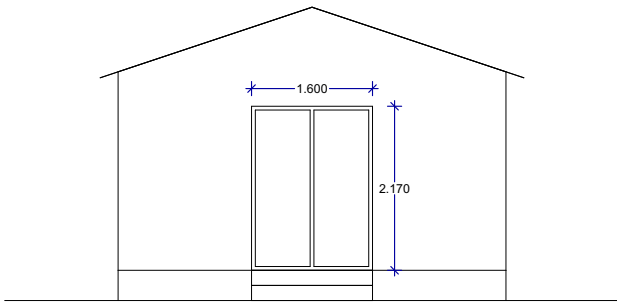

West Elevation

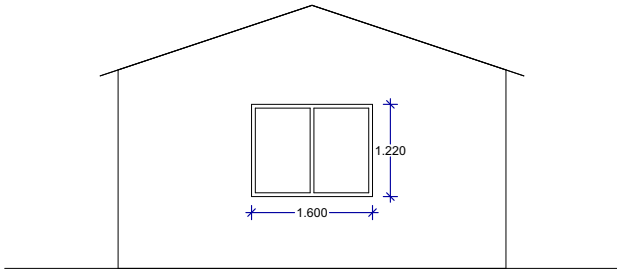

East Elevation

5/11/25	Dimensions added	A
Date	Issue	Rev

Site:
Bonakers Farm, Idmiston Road, Porton, Wilts.

Description:
Conversion of agricultural barn to dwelling

Project code	BfM_2406	Client
Sheet no.	PR.02.2	Date
Scale @ A2	1:100	Drawn By
		DL, JL

