



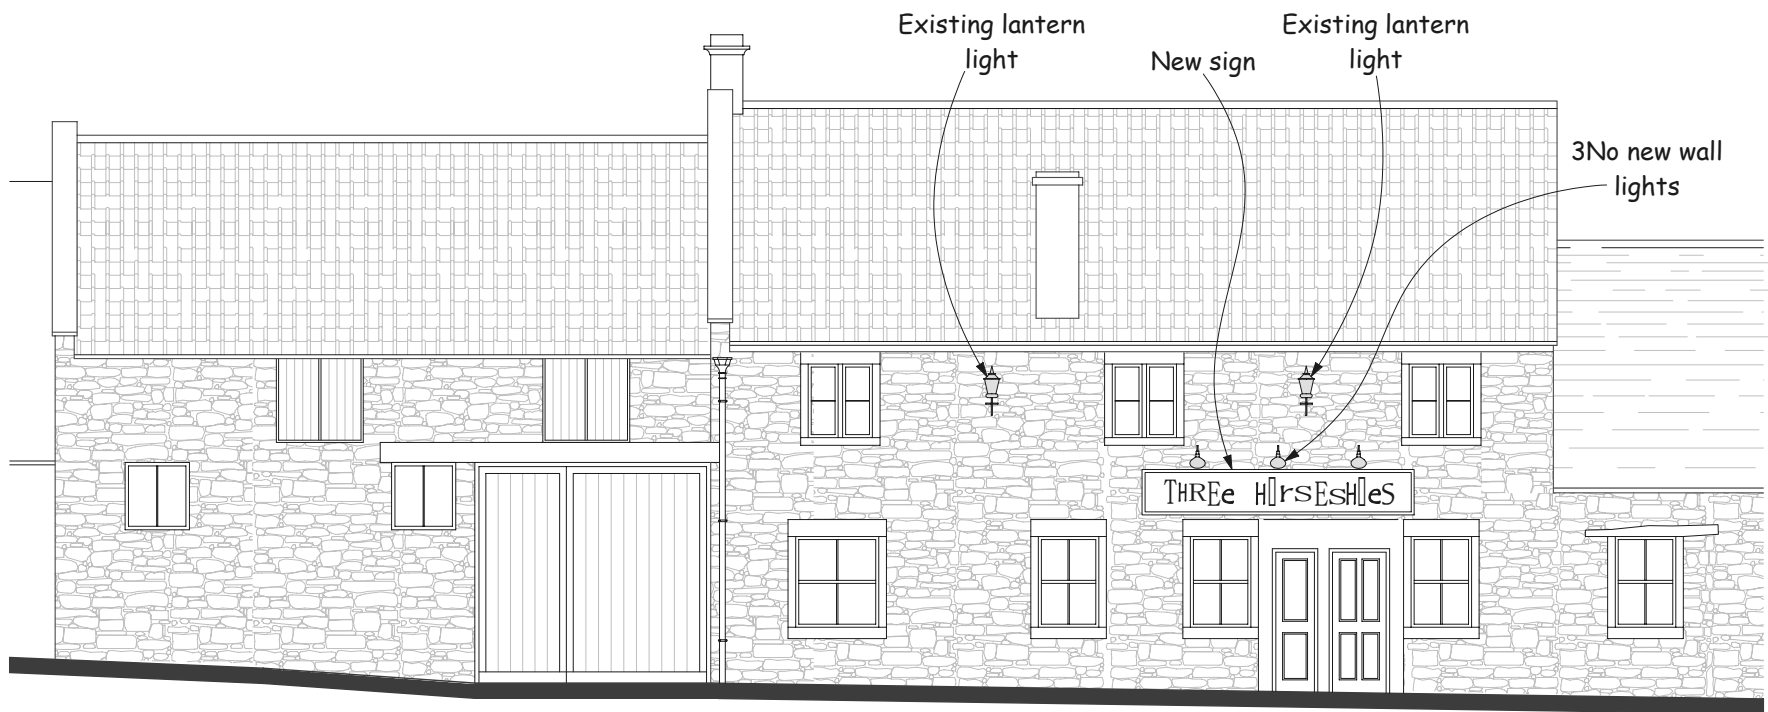


0 East Elevation 10m

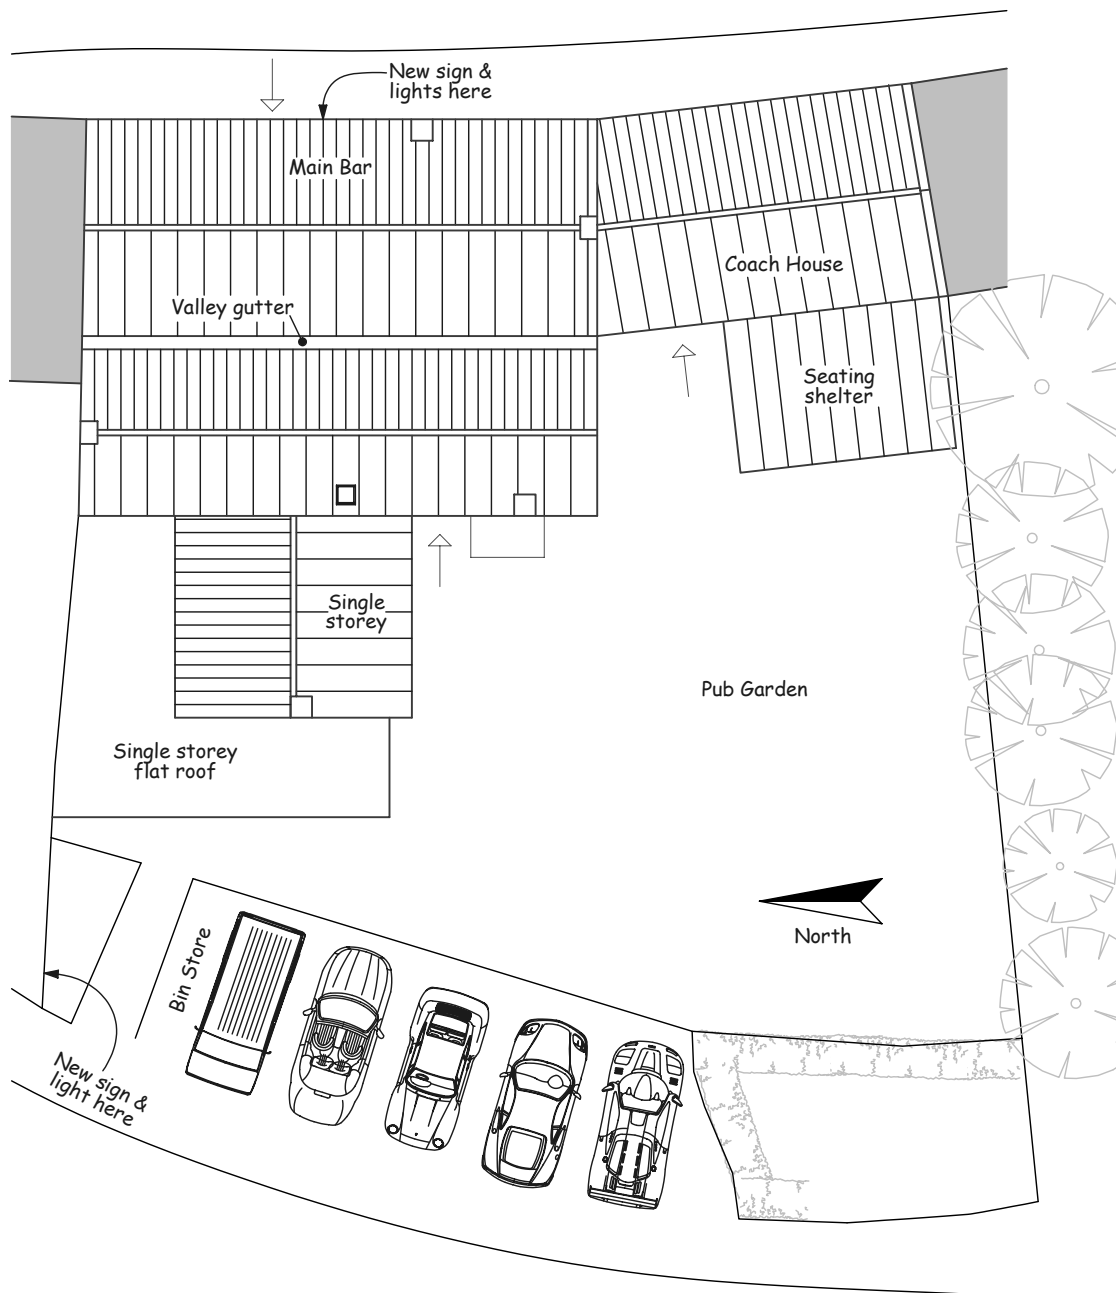

Site Plan Existing
Scale 1:200

0 10m 20m

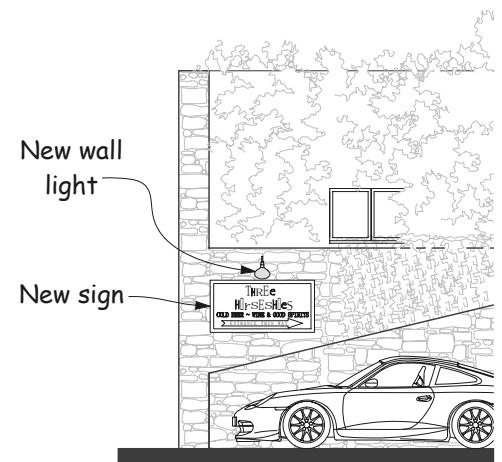

South Elevation
0 5m

Proposed new signage & external lighting
The Three Horseshoes, 55 Frome Road
Bradford-on-Avon, Wiltshire, BA15 1NT.

For:

C Rixson & A Varley.

Drawing:

As Proposed.

Scale:

1:100, 1:200 @ A3.

Date:

November 2025.

Drawing Number:

THS - PS - 02.