




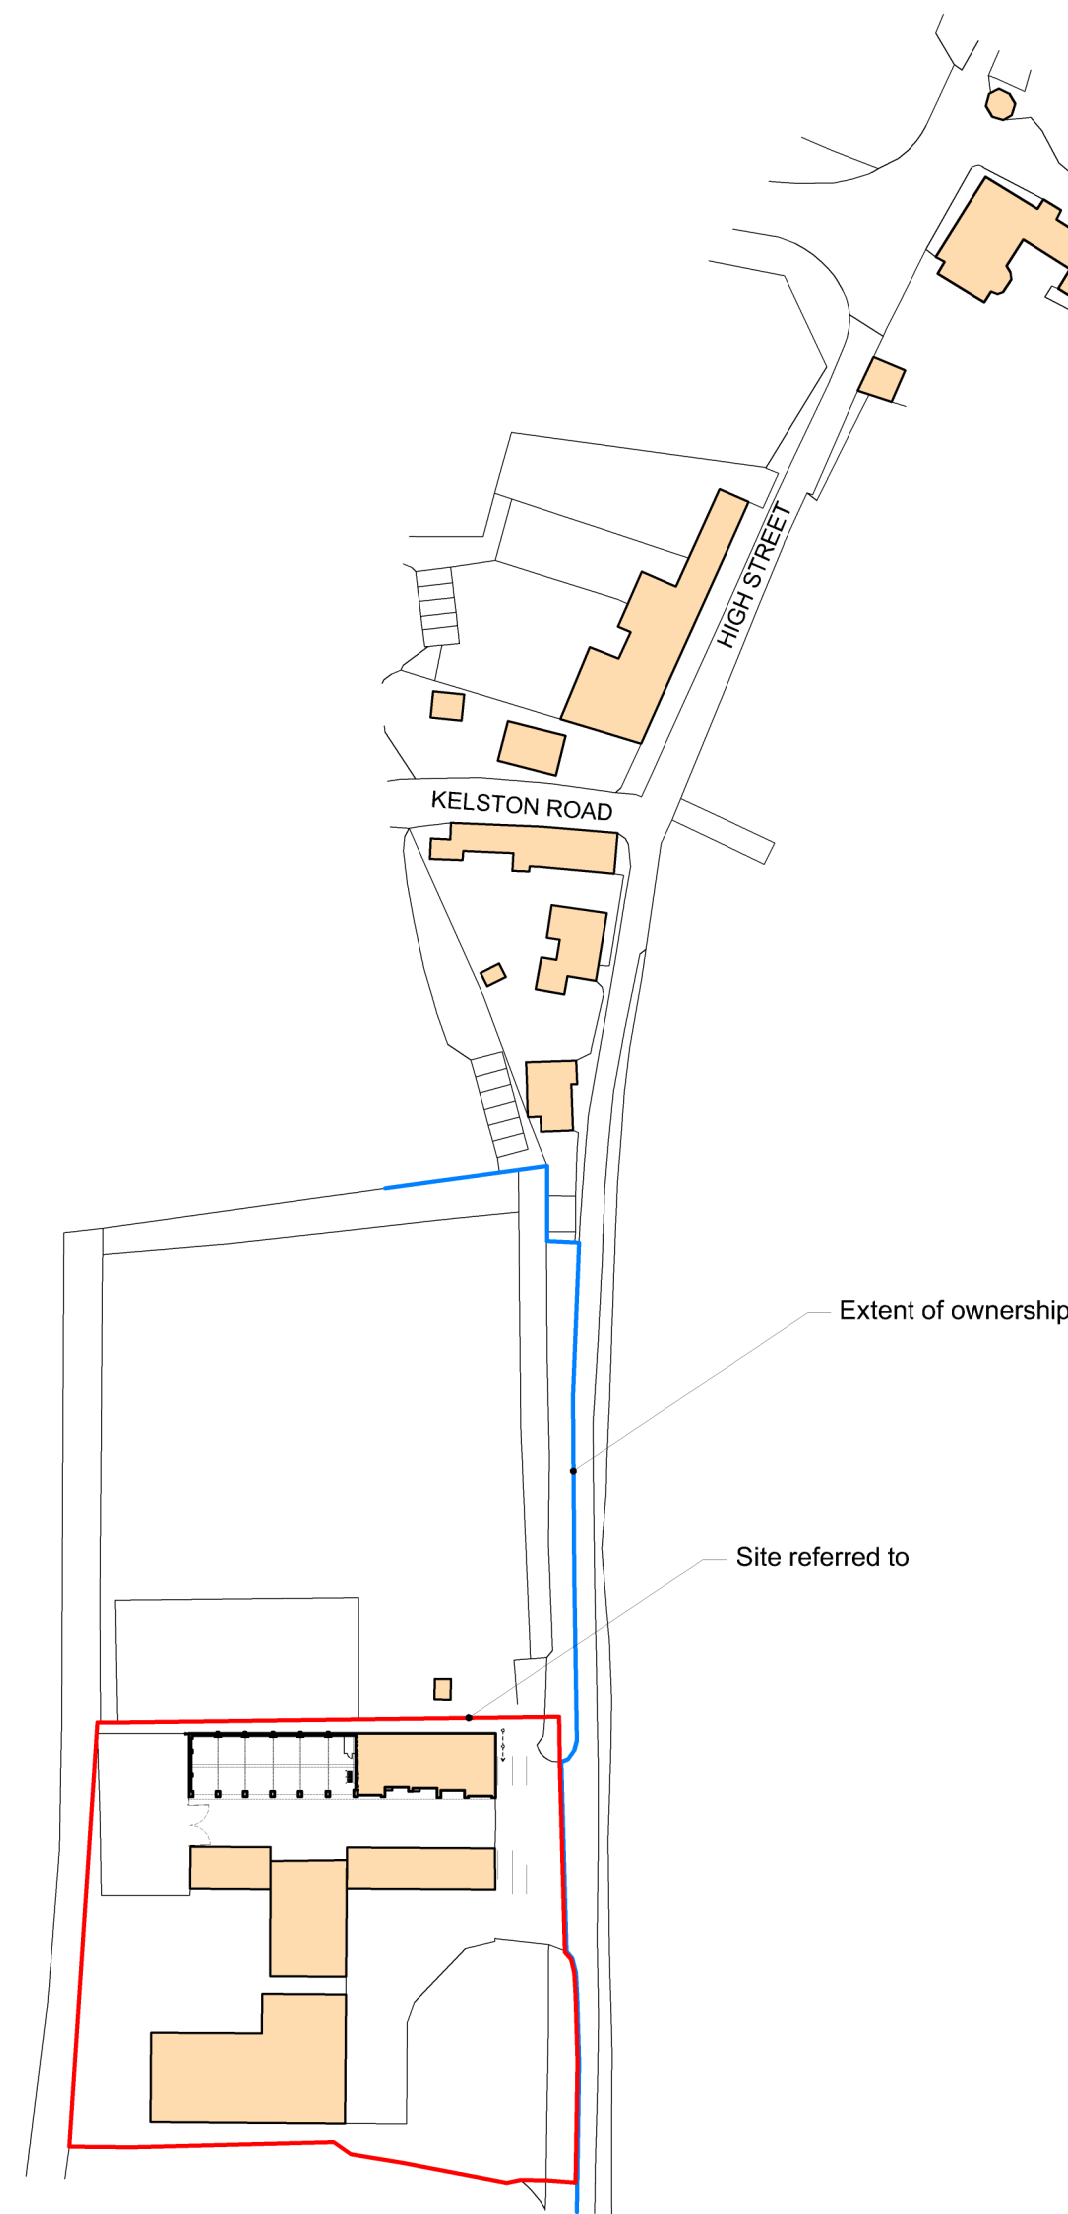


LOCATION PLAN
Scale 1:1250

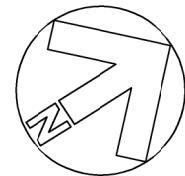

PROPOSED
BLOCK PLAN
Scale 1:500

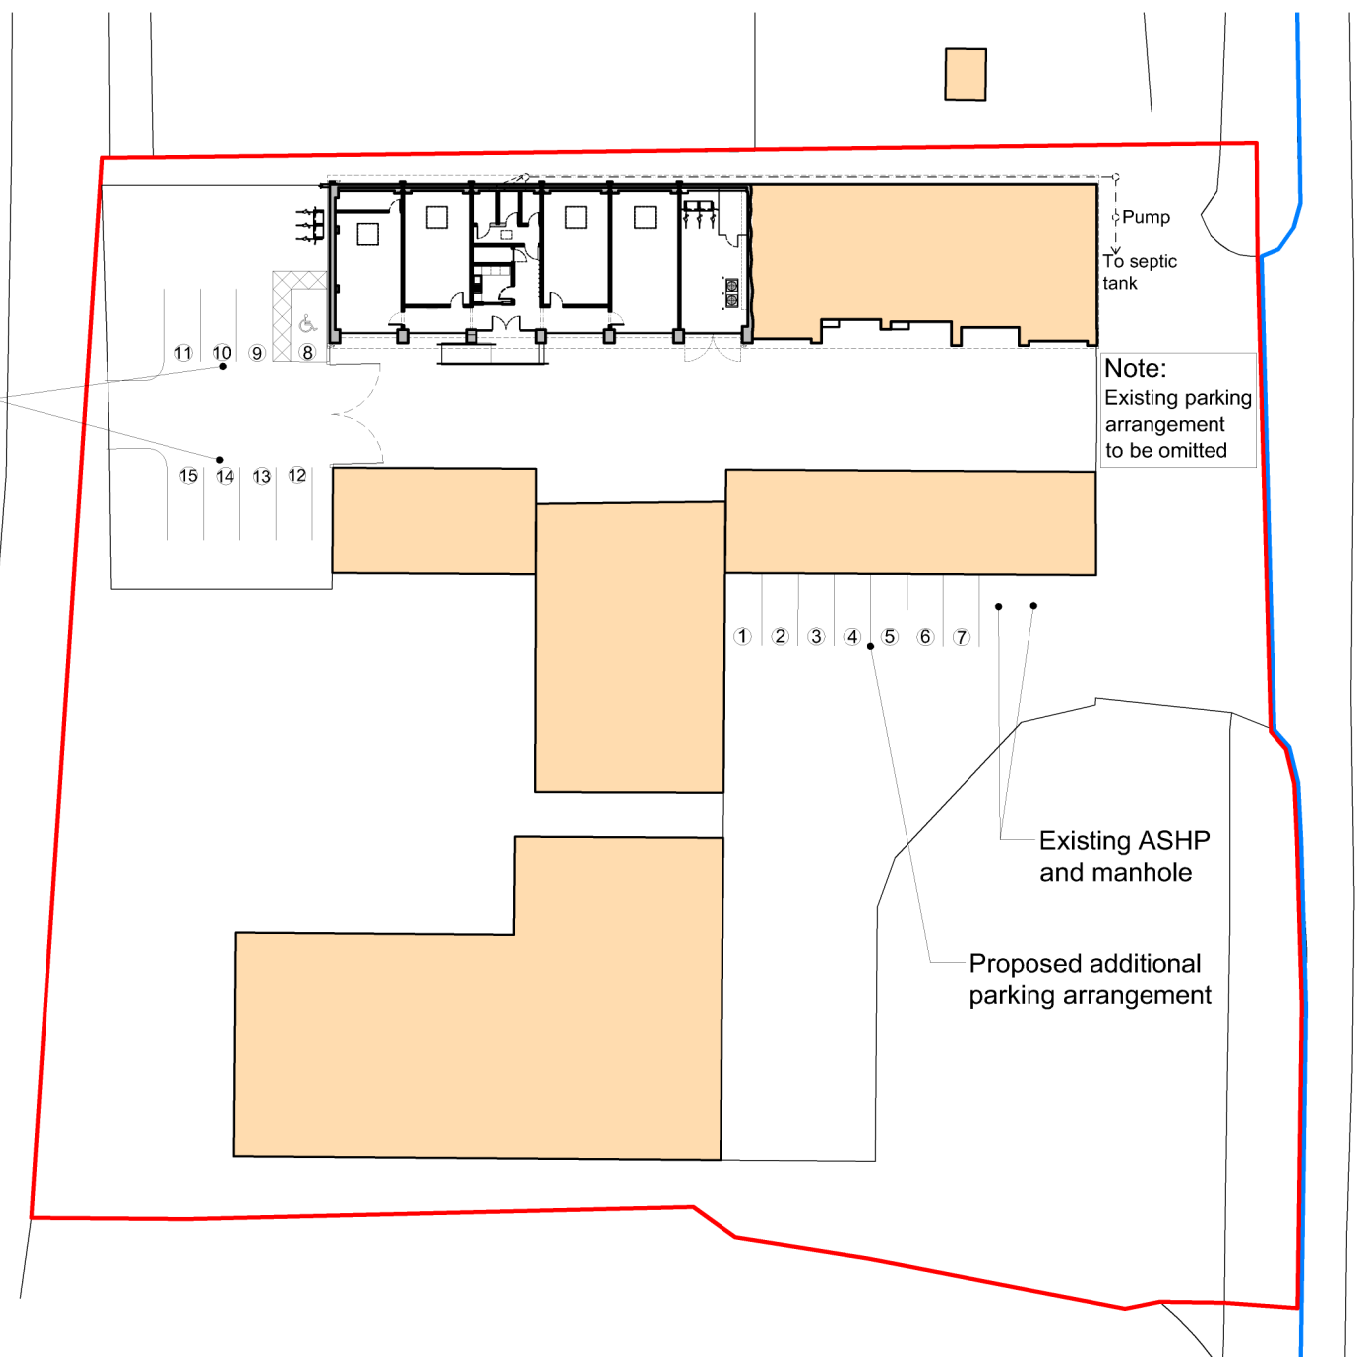


EXISTING
BLOCK PLAN
Scale 1:500

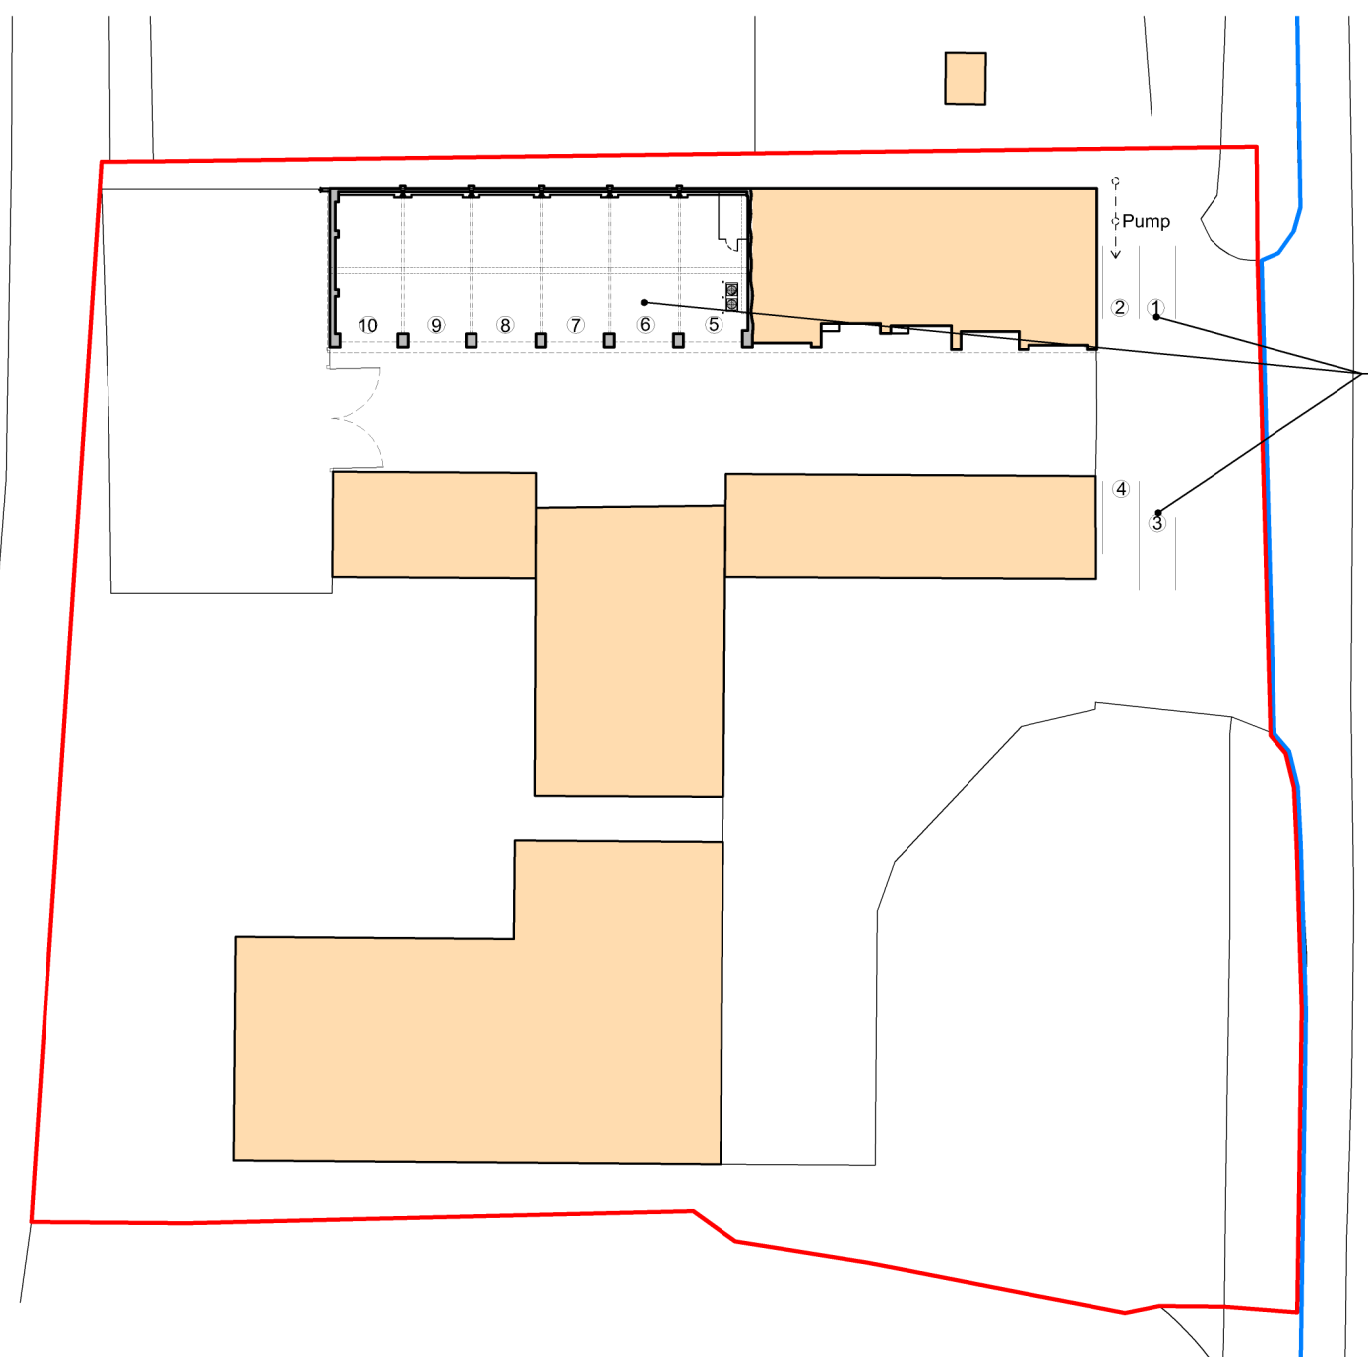


PROPOSED
EAST ELEVATION
Scale 1:100





EXISTING
EAST ELEVATION
Scale 1:100

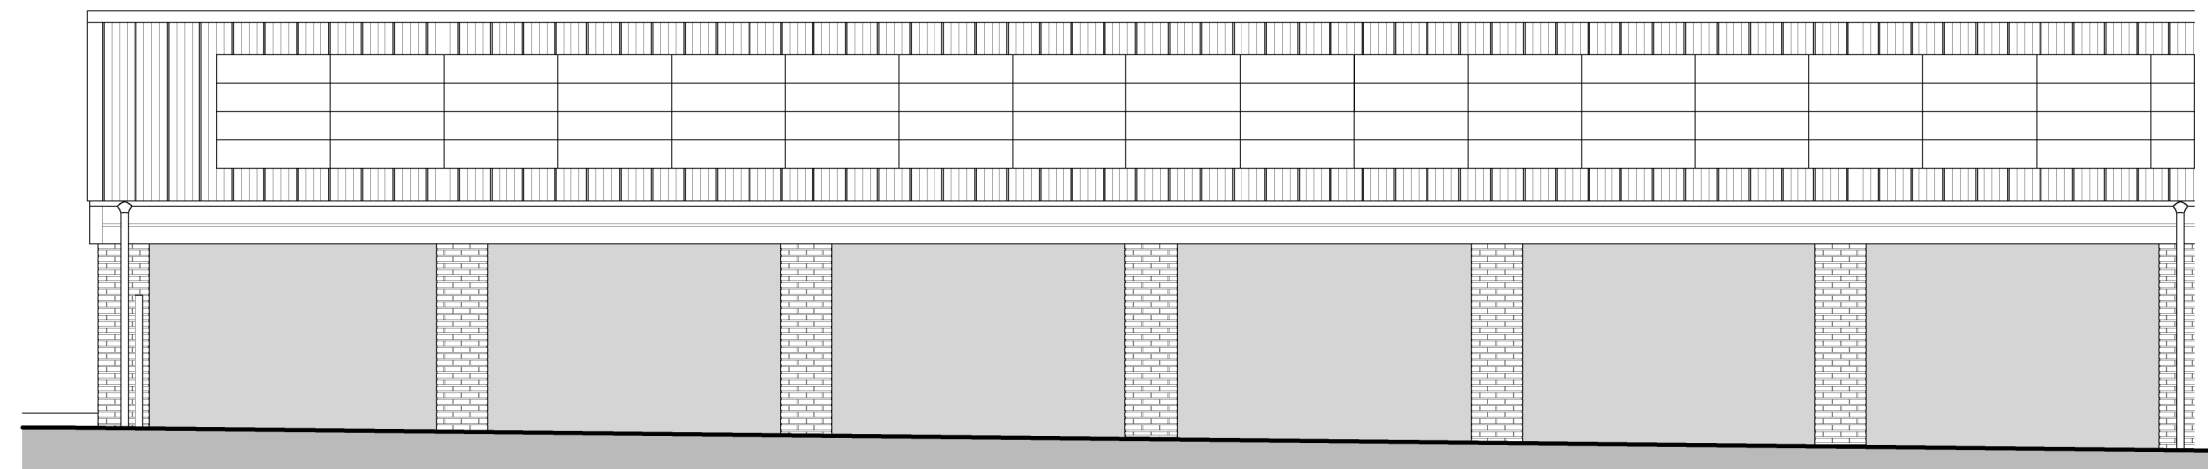

PROPOSED
FLOOR PLAN
Scale 1:100

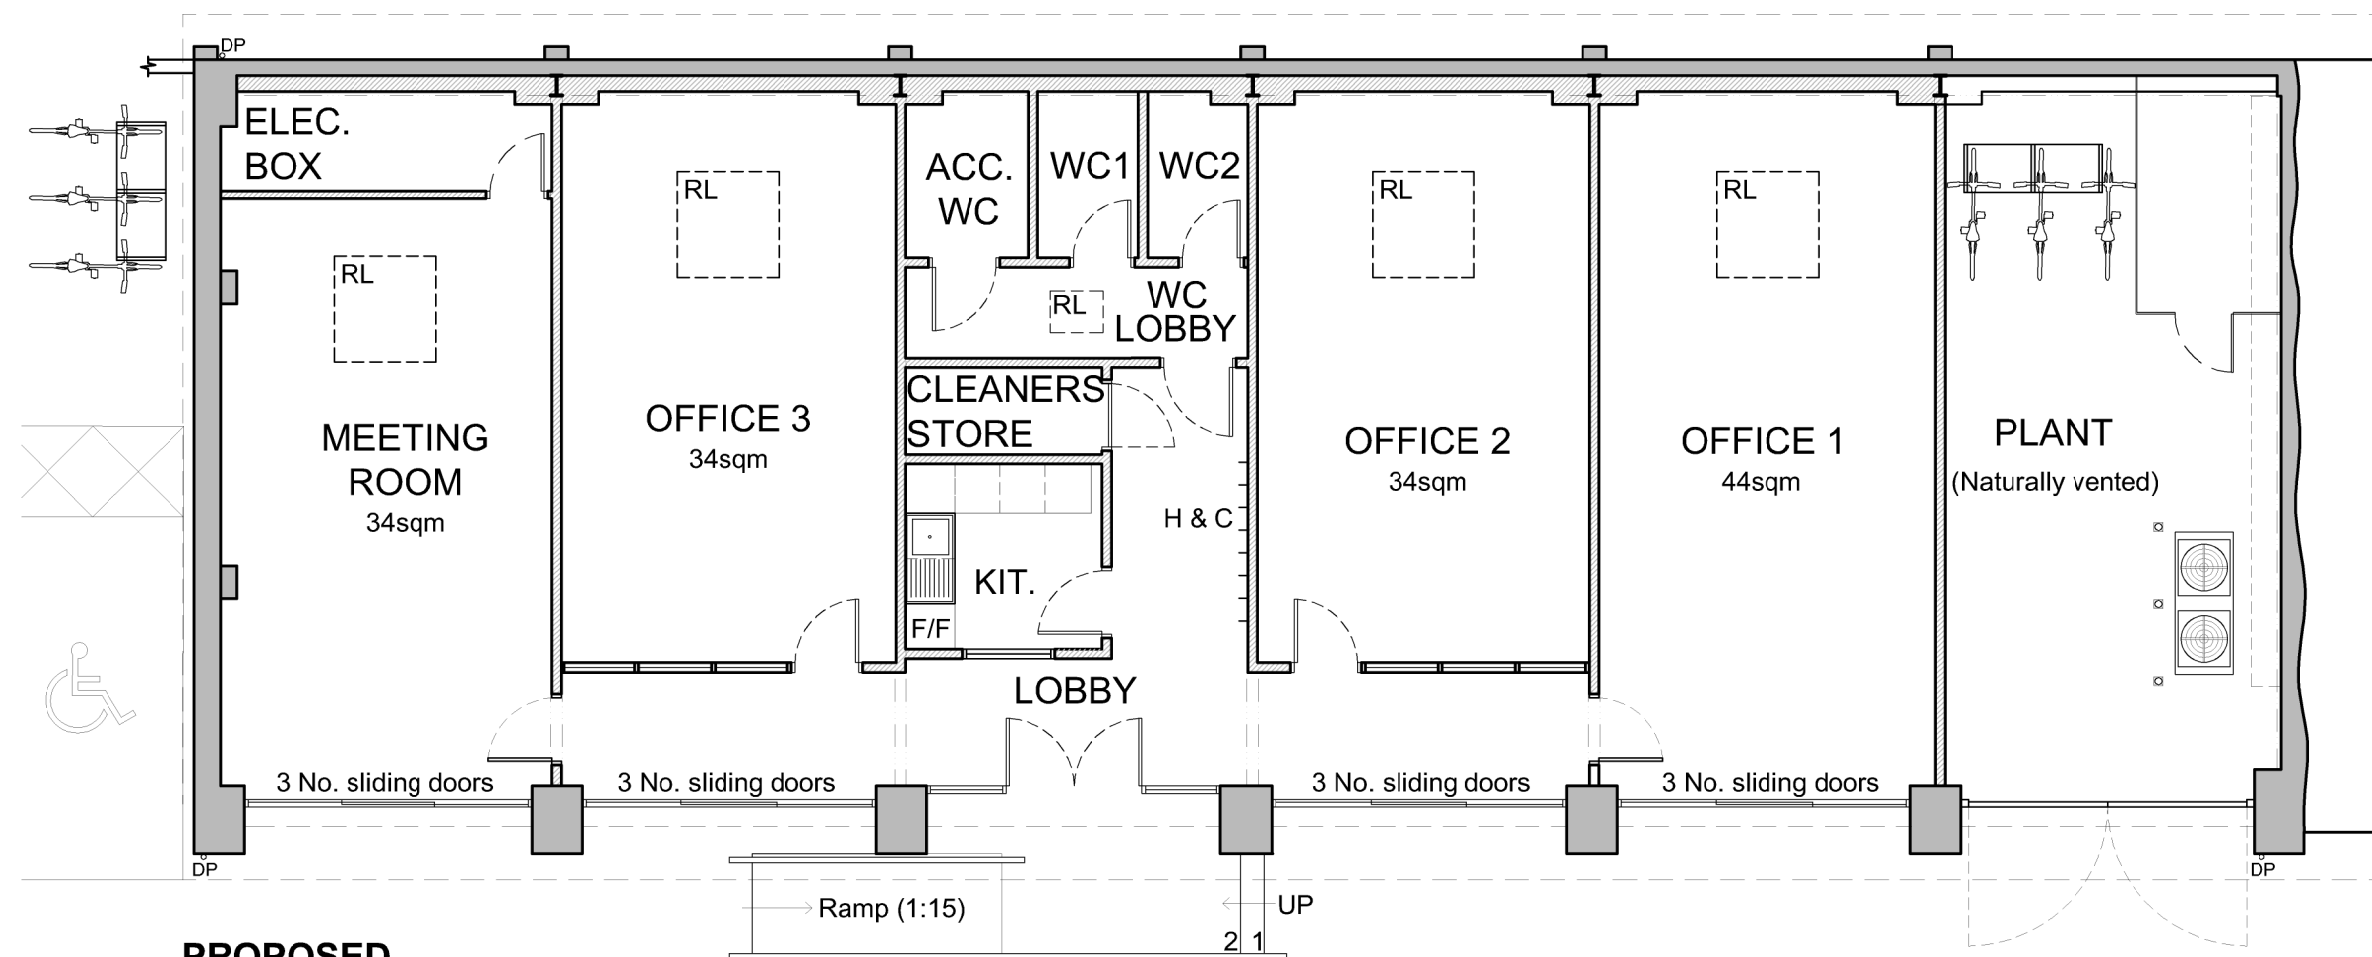


EXISTING
FLOOR PLAN
Scale 1:100

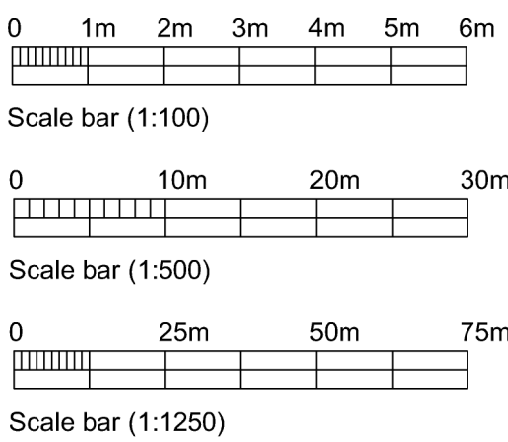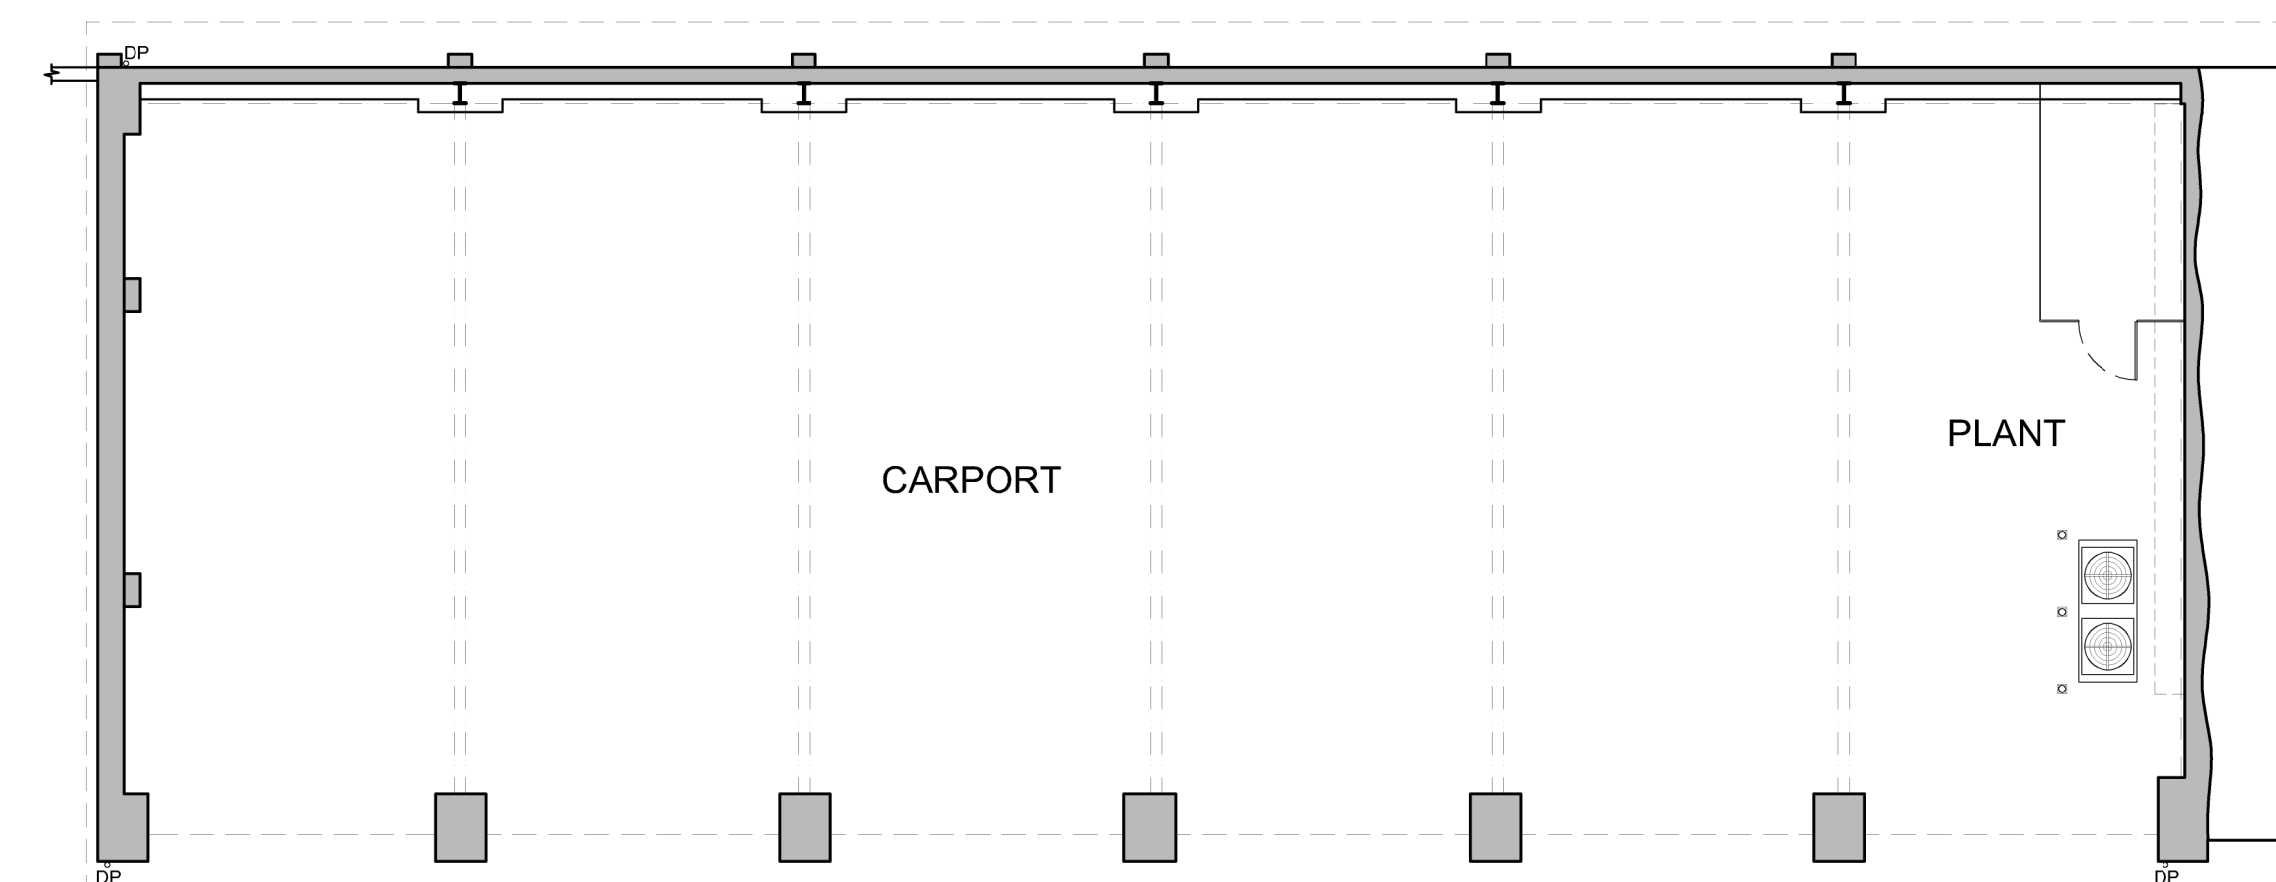

F	12/11/2025	no bike rack omitted from Plant Room and 1no. added to proposed parking area. Door sizes and swings around WC Lobby amended.	JG
E	11/11/2025	Foul drainage, disabled ramp, disabled parking space and bike ramp indicated.	JG
D	05/11/2025	Proposed parking amended.	JG
C	29/10/2025	Existing and proposed parking arrangements indicated.	JG
B	22/10/2025	Removed store from meeting room. - Store formed adjacent to Kitchenette - Partition formed to corridor side of Kitchenette. - Existing/proposed block plans added.	JG
A	18/10/2025	Concept scheme developed to suit client notes.	JG
Rev.	Date		Init

CLIENT	MAWLEY HALL LLP		
PROJECT	ESTATE OFFICE, MANOR FARM Lt BEDWYN, MARLBOROUGH		
DRAWING	CONVERSION OF CARPORT TO OFFICE'S		
DRAWN:	JG	Date:	19/09/2025
Drawing number:	4444-01	Scale:	AS STATED @ A1
		Rev.	F

PROPOSED
WEST ELEVATION
Scale 1:100

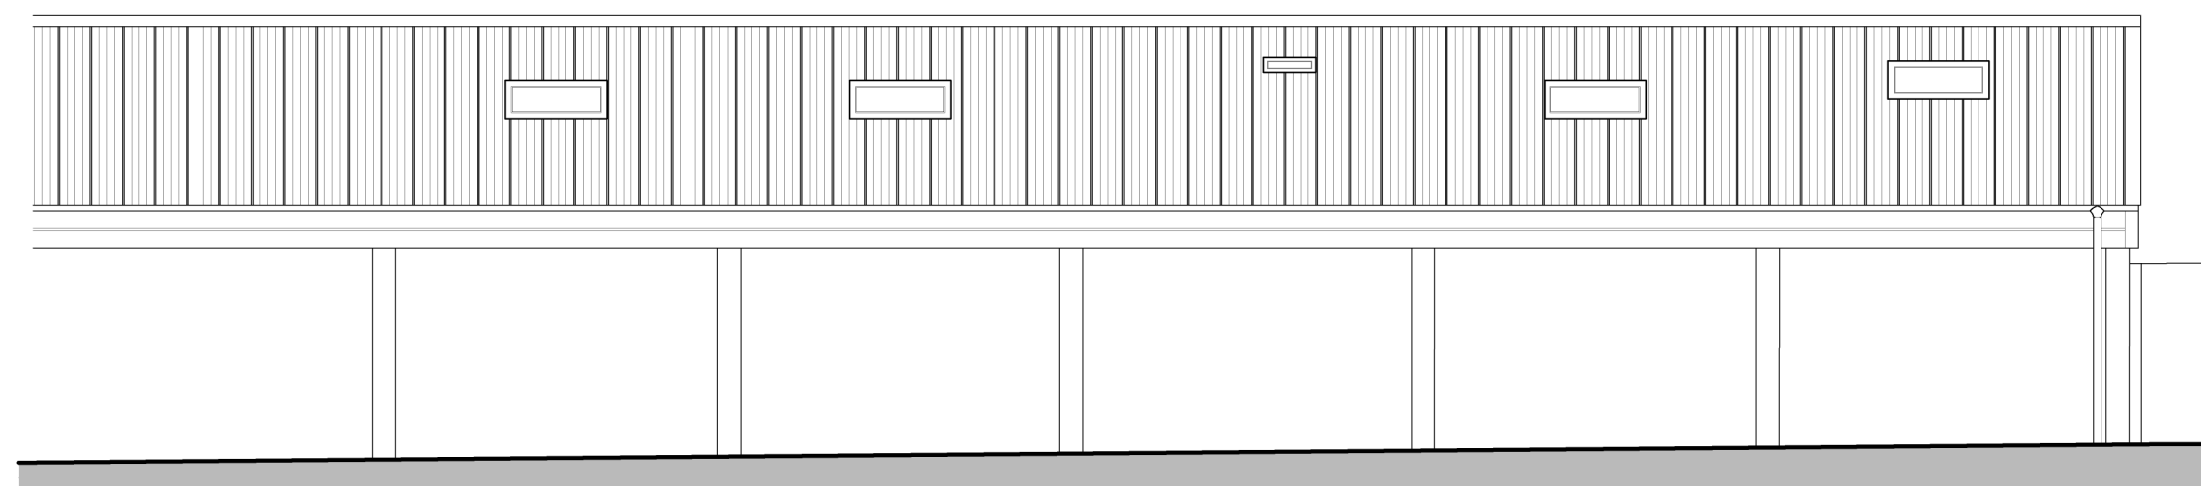

EXISTING
WEST ELEVATION
Scale 1:100

