


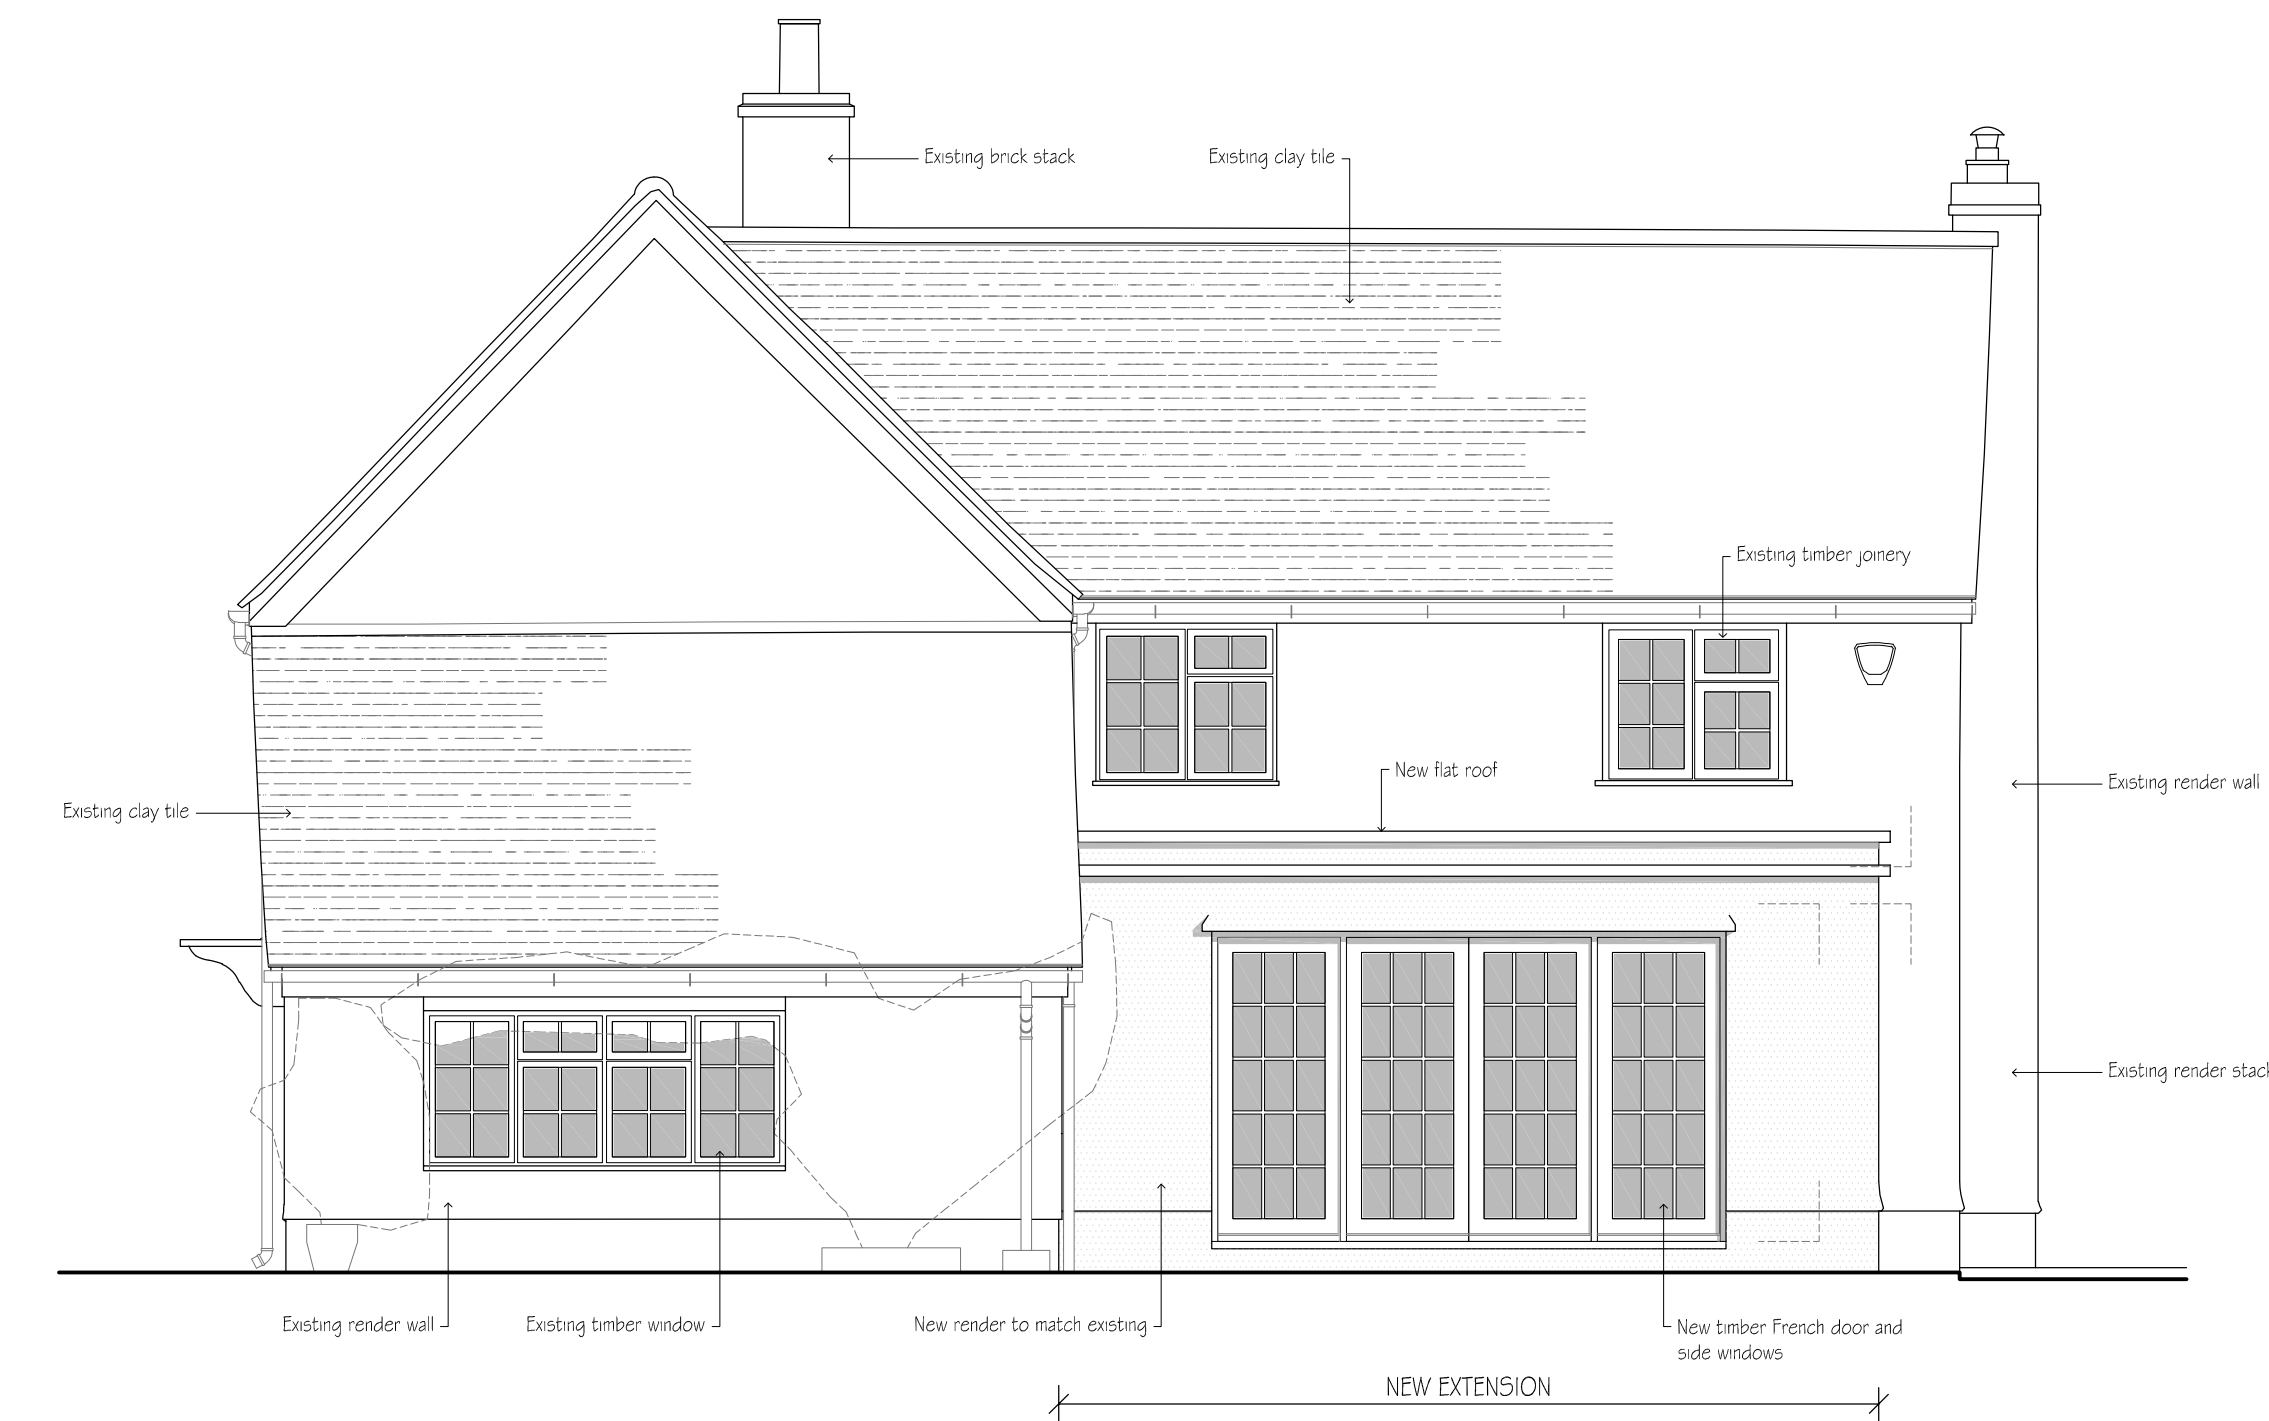


SOUTH EAST ELEVATION
1:50



NORTH EAST ELEVATION
1:50



SOUTH WEST ELEVATION
1:50

 

NORTH EAST ELEVATION
1:50

revisions	initial	date

Contractors, Sub Contractors and Suppliers are to check all relevant dimensions and levels of site and buildings before commencing any shop drawings or building work.

This drawing is copyright and may not be reproduced in any part of form without the written consent of Fowler Architecture and Planning

project
THE OLD FARMHOUSE
Poulshot

planning

drawing
**Design Scheme
Elevations**

scale	drawn by	date
1:100 @A1	AL	Nov '25

250203-003	
drawing no	rev

**FOWLER
ARCHITECTURE & PLANNING**

39 High Street
Pewsey
Wiltshire
SN9 5AF
tel (01672) 569444
fax (01672) 569488
enquiries@faap.co.uk