

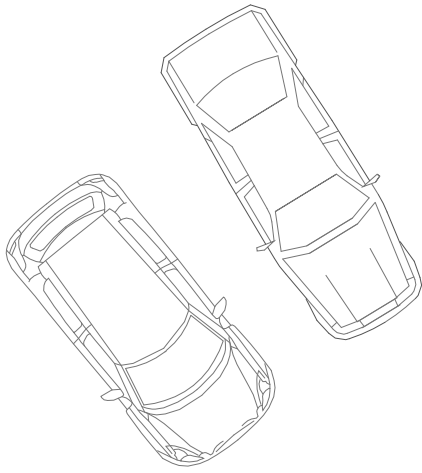



Rev.	Date	Description	By
A	18.11.25	Internal boundary hedge and fences shown.	cdfb

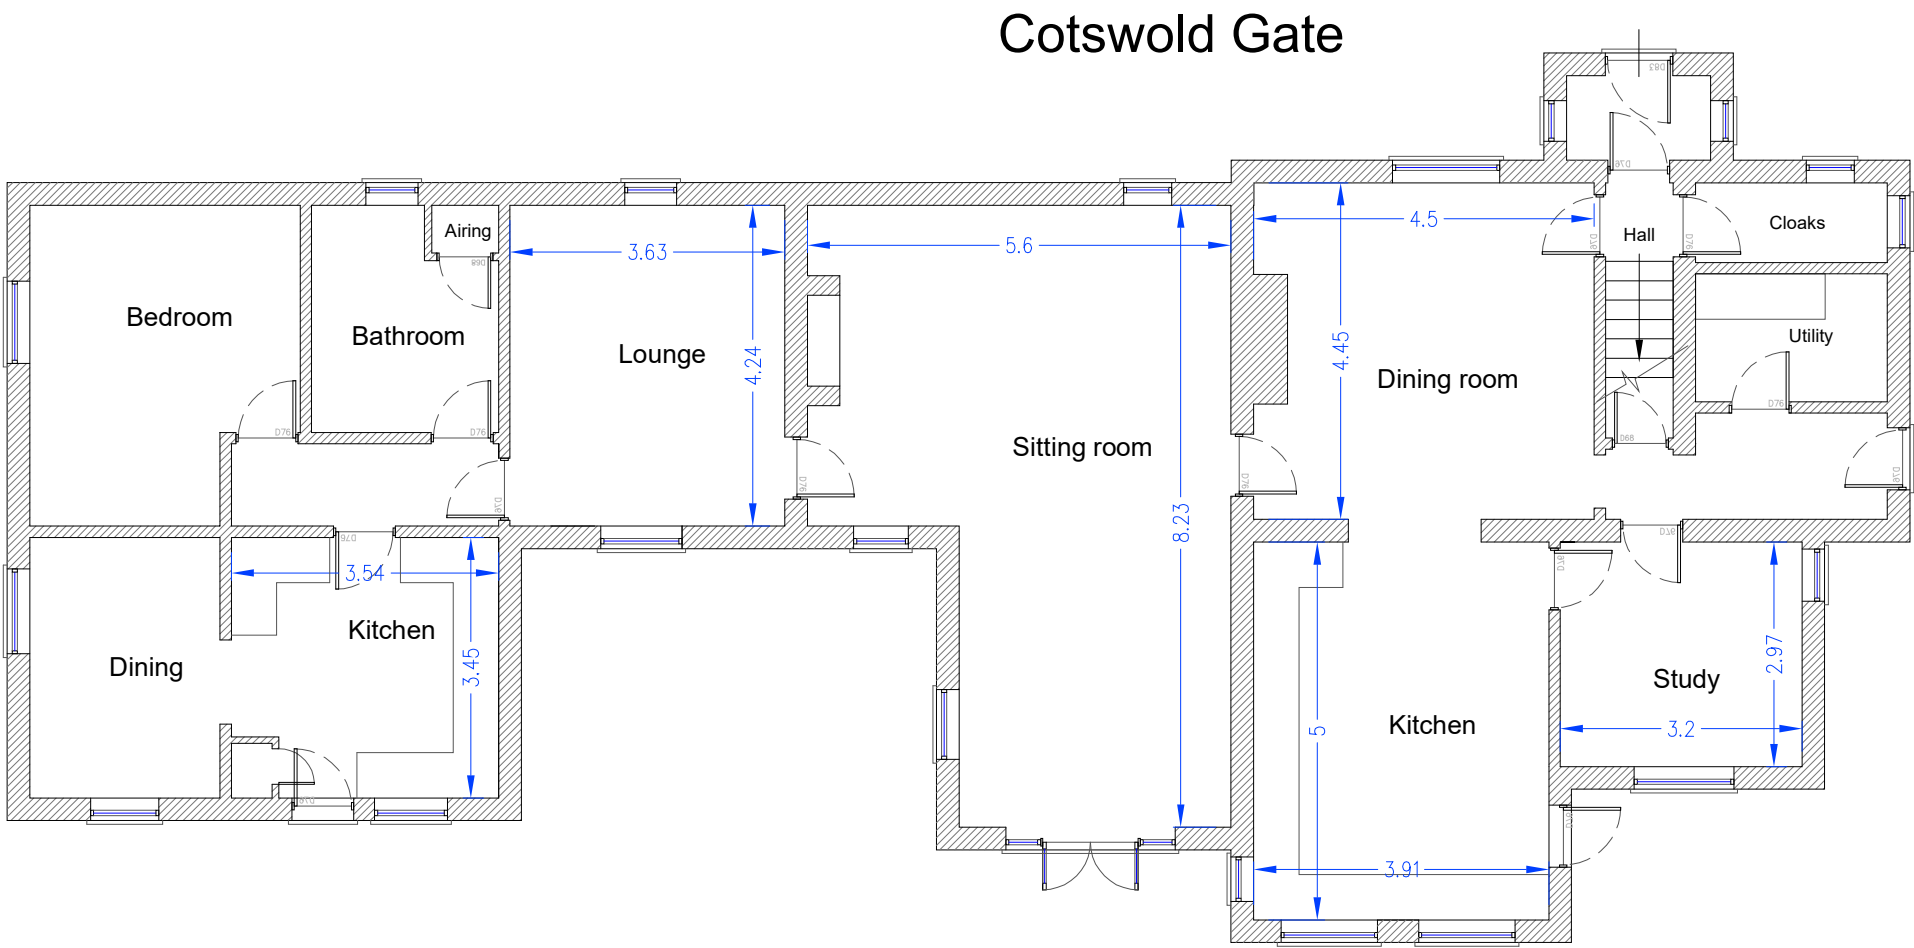

Garage

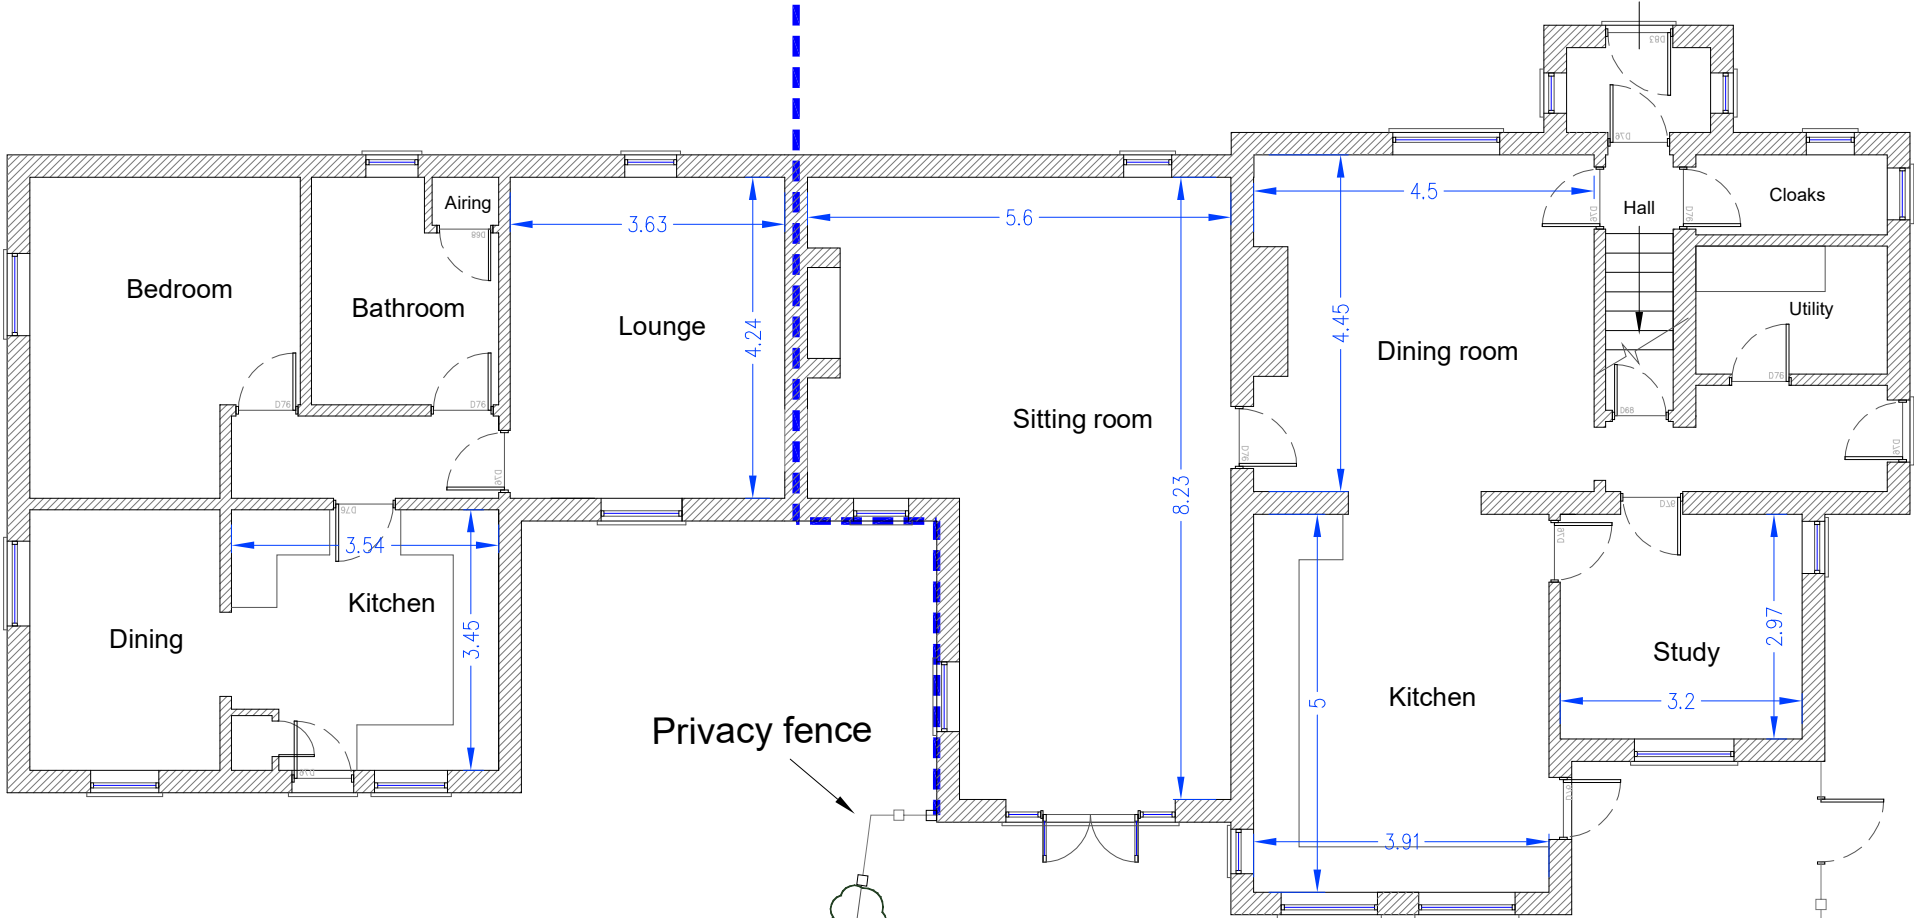

Shared parking area

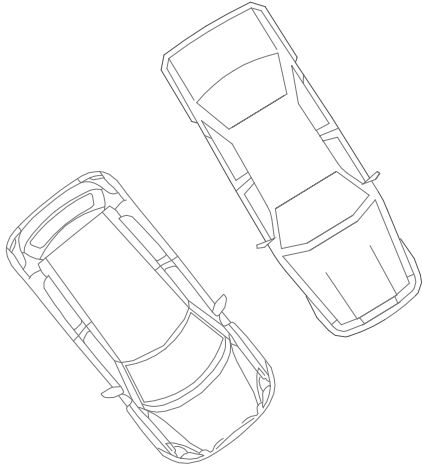

Garage

The Annex,
Cotswold Gate

Cotswold Gate

Privacy fence

Title: Ground Floor Plan			Cotswold Gate Cricklade Wharf Latton
Drg. No.: RW 1-3/A	Filename: RW-1	Scale: 1:100@A2	
Issued for: Planning	Date: 04.03.25	Client: Mr Chris Slater	
Drawn by: Charles Board			Journeyman Draughting + Design 33 Lyefield Rd. West Cheltenham Glos. GL53 8EZ M: 07811 739727 E: charlesboard@hotmail.co.uk

- NOTES:
1. Do not scale this drawing except for Local Authority planning purposes.
 2. Contractor to check all dimensions on site and report any errors before commencing construction.
 3. This drawing to be read in conjunction with all other relevant drawings and specifications.

