




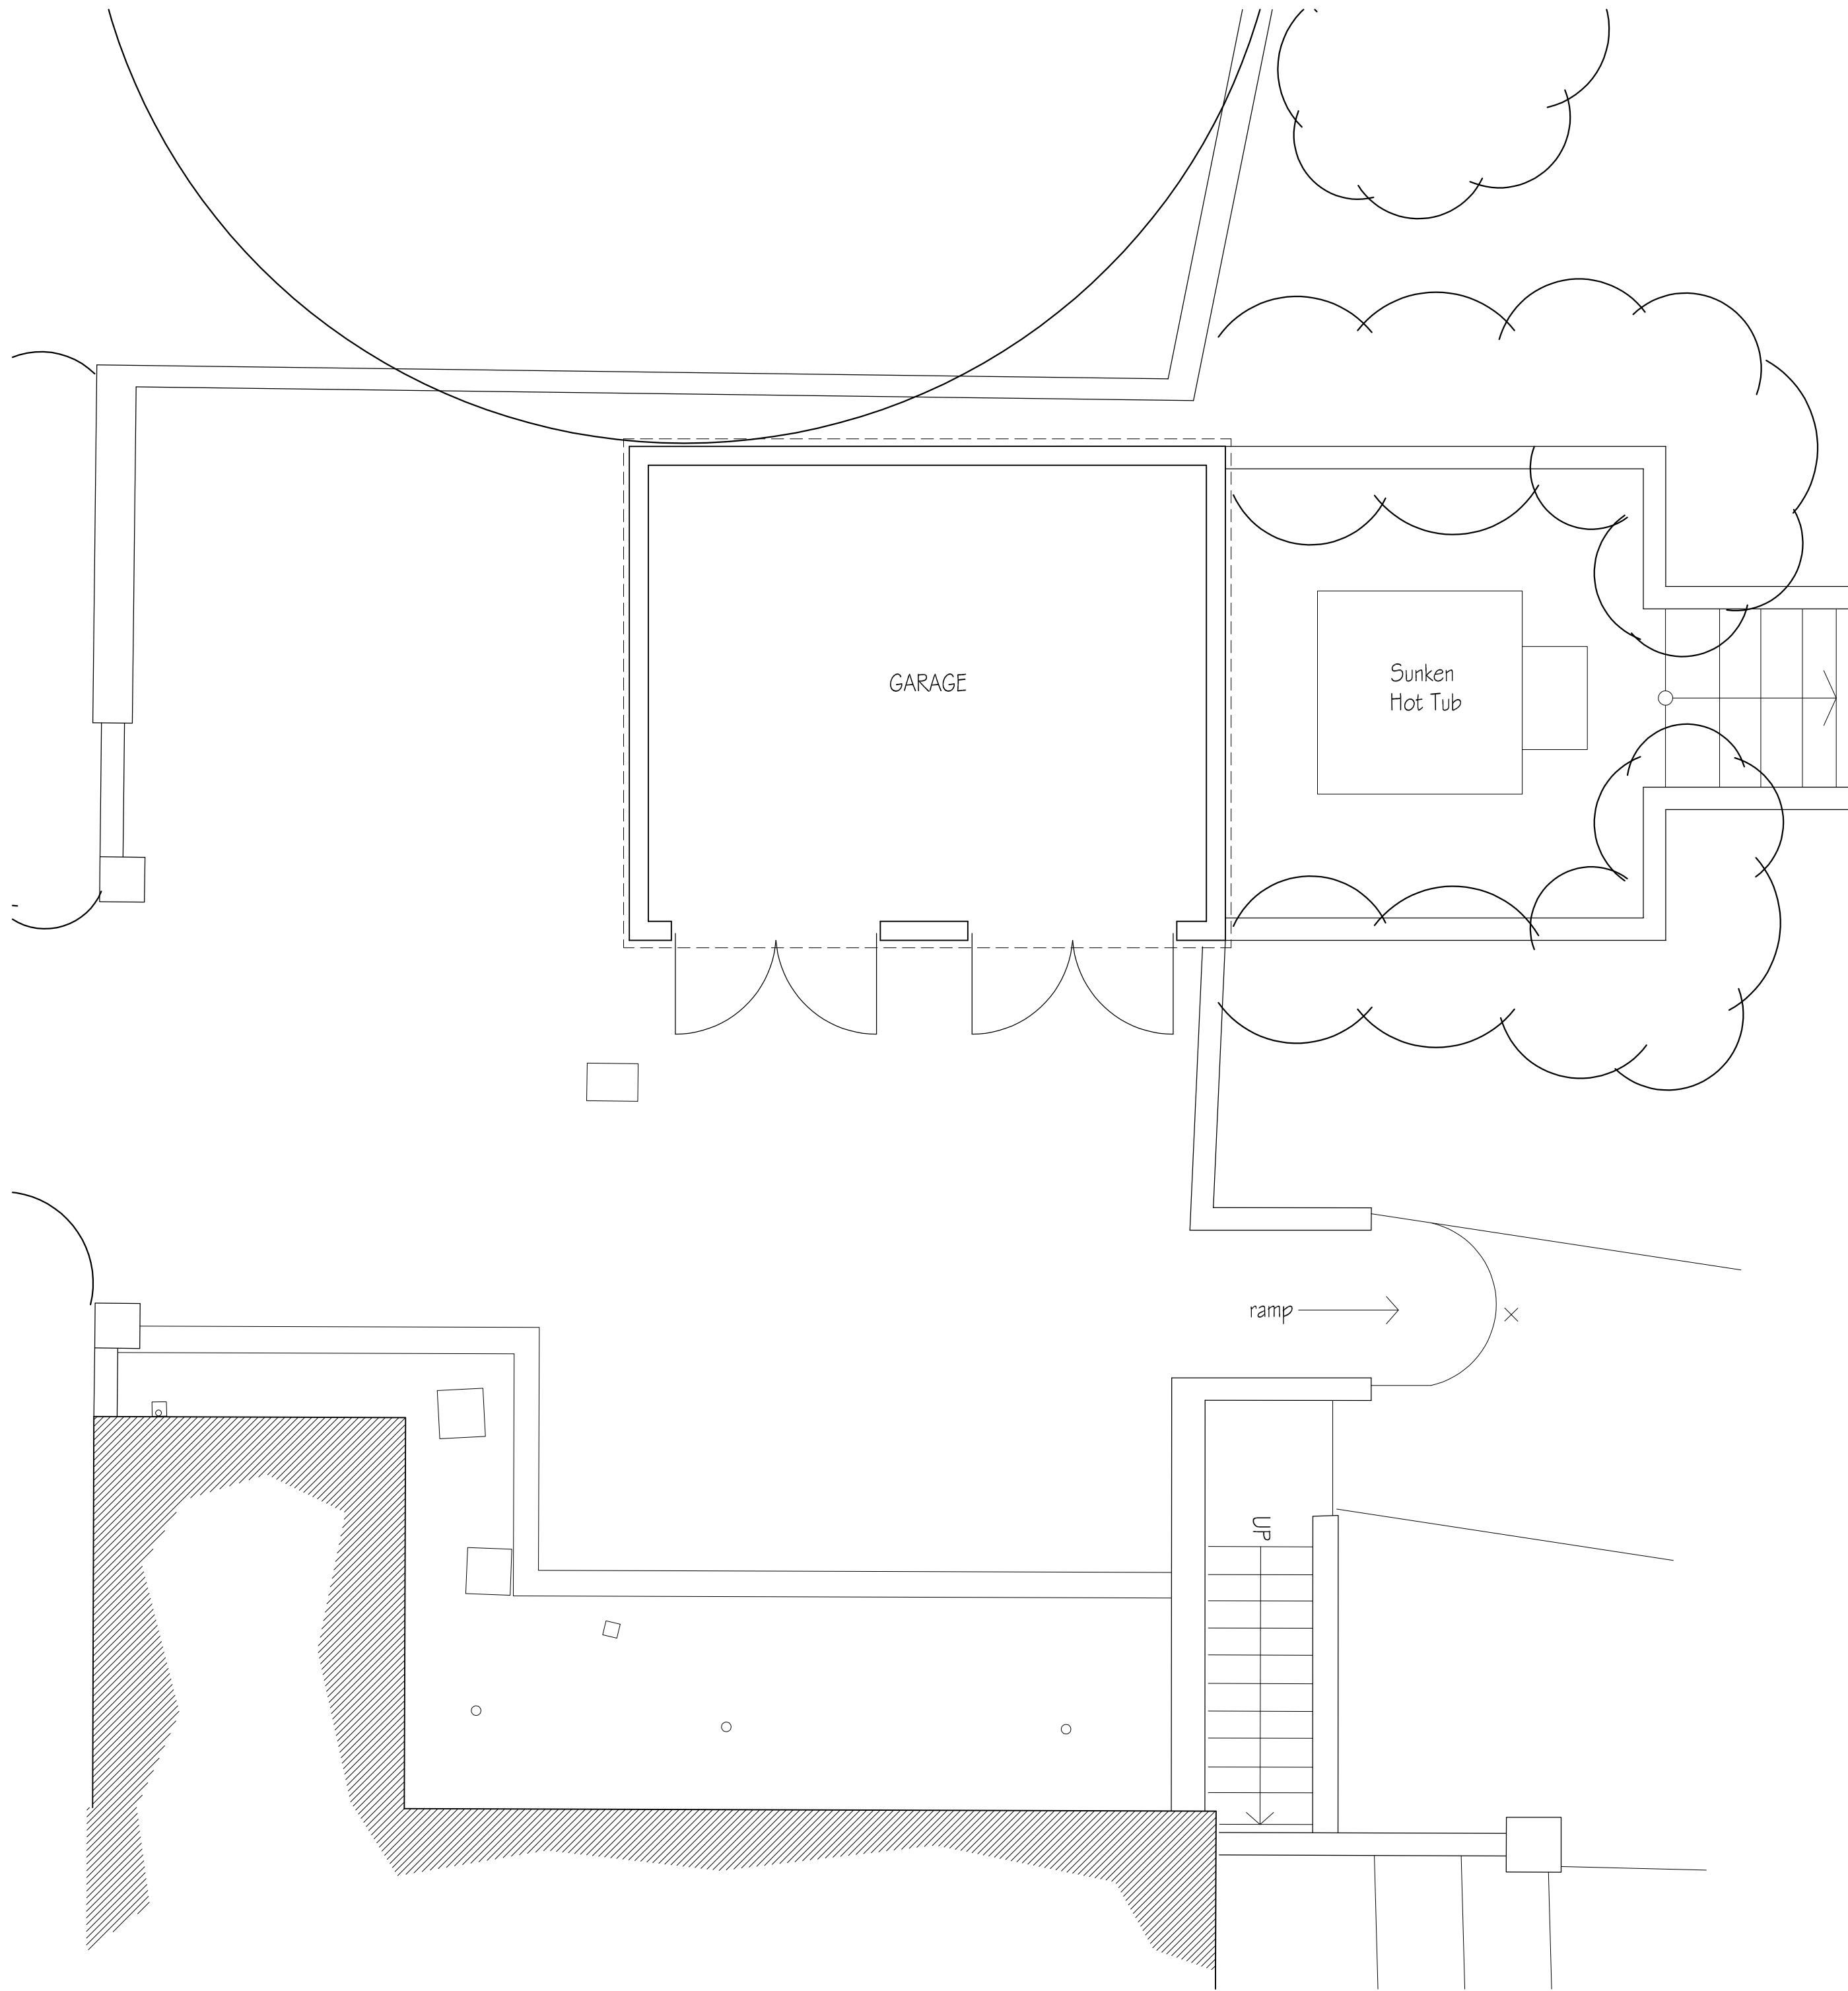


Proposed Floor Plan

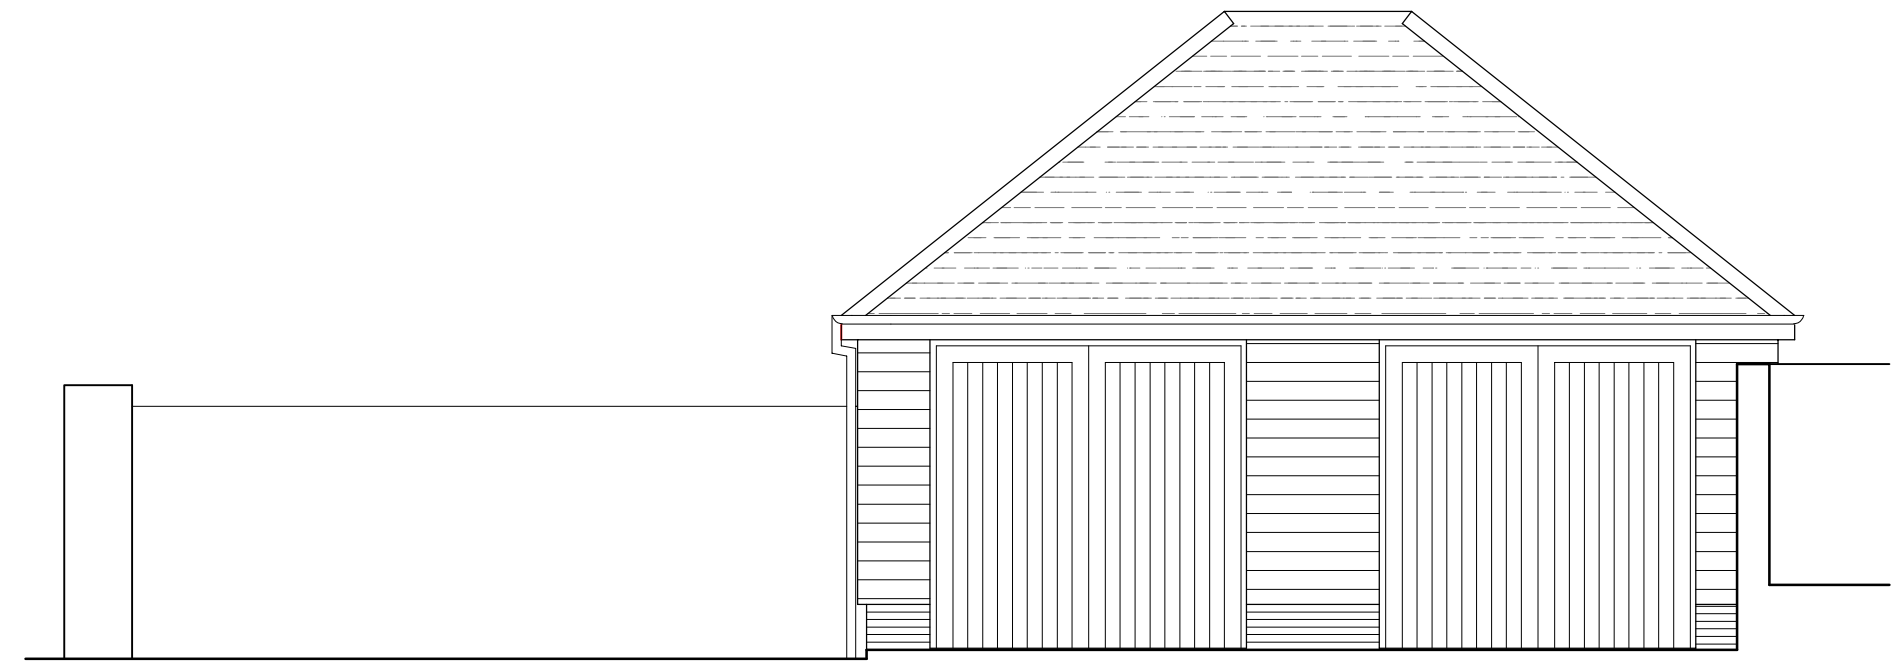


West Elevation

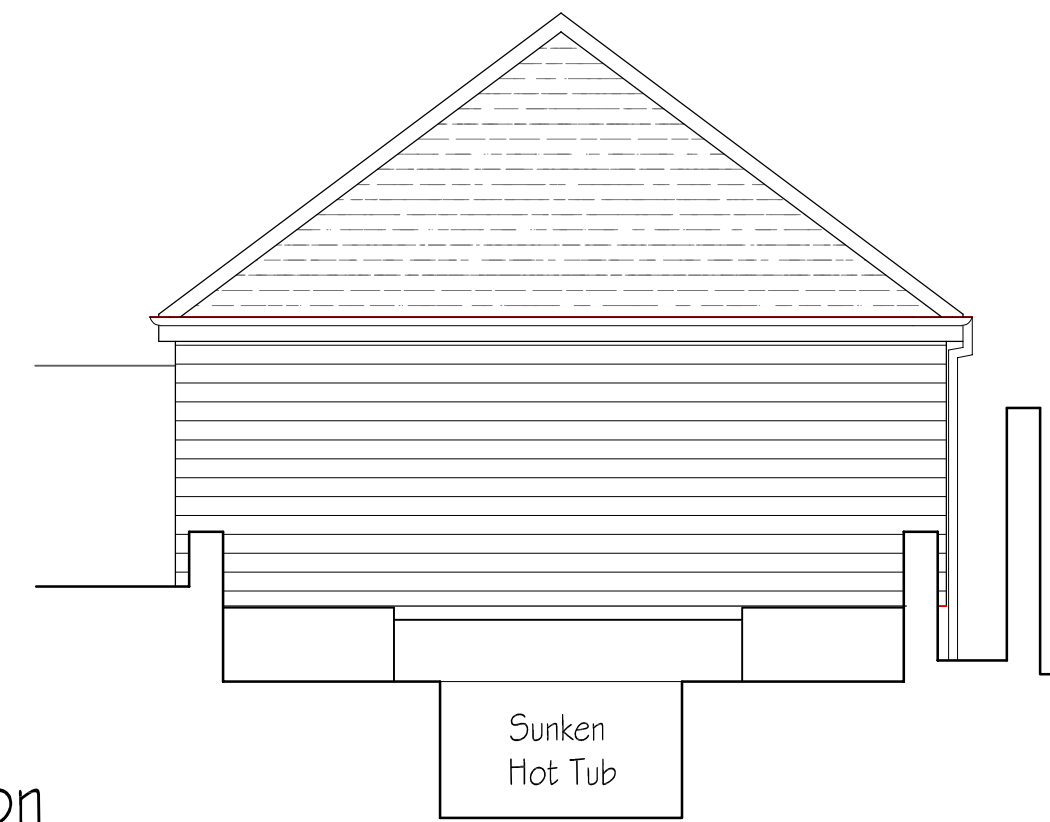

South Elevation

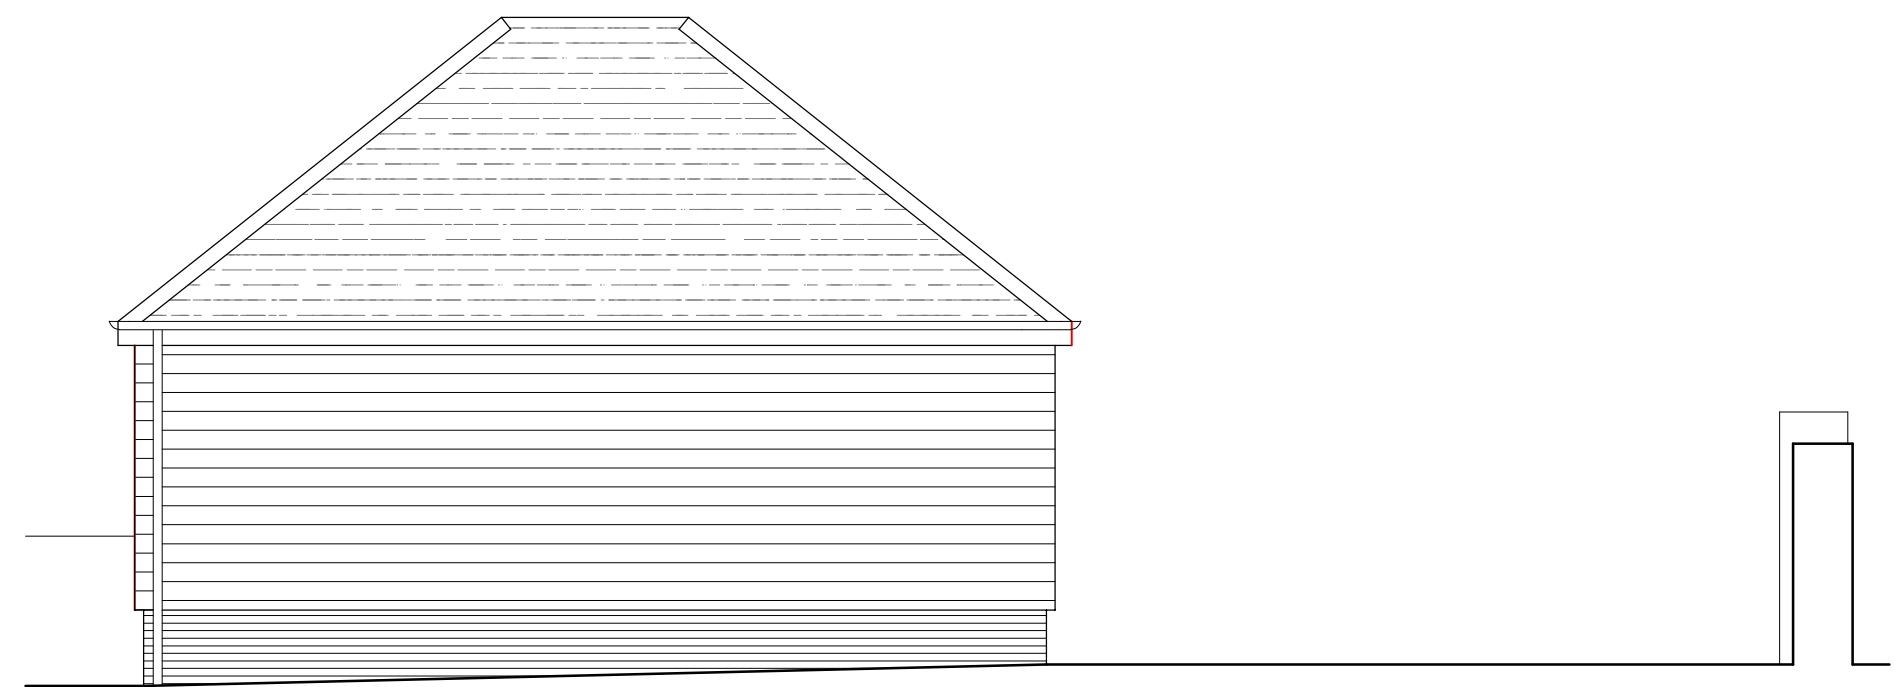

East Elevation

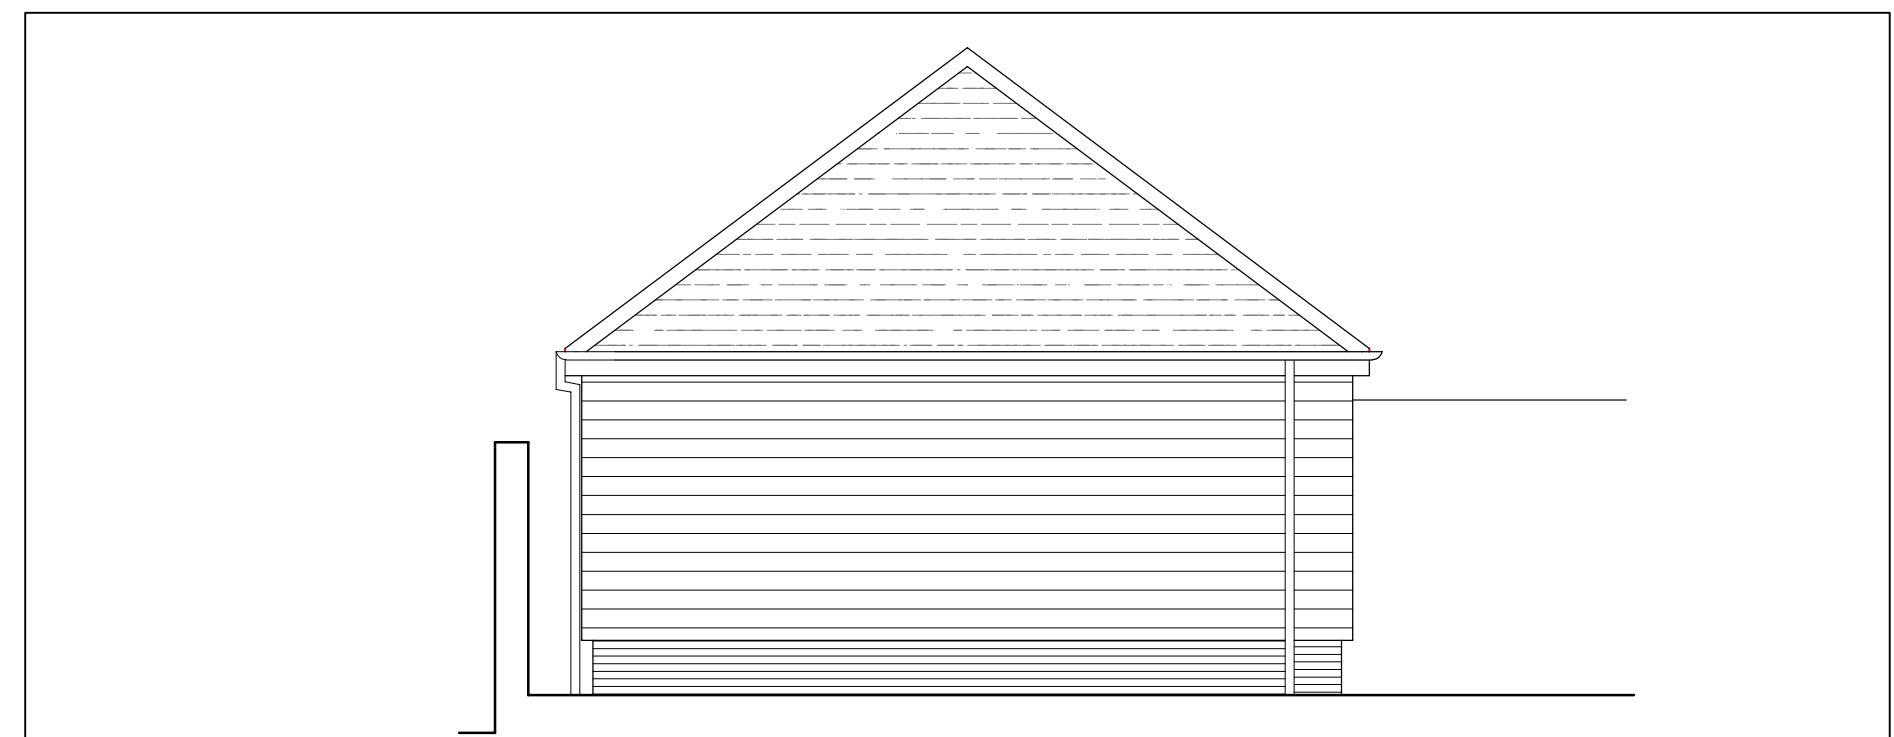

North Elevation

revisions	initial	date

Contractors, Sub Contractors and Suppliers are to check all relevant dimensions and levels of site and buildings before commencing any shop drawings or building work.

This drawing is copyright and may not be reproduced in any part of form without the written consent of Fowler Architecture and Planning

project
RECTORY GARDENS HOUSE
Church Lane, Mildenhall

planning

drawing
Existing Layout

scale	drawn by	date
1:50 @A1	SK	Oct'25

250119-050	
drawing no	rev



39 High Street
Pewsey
Wiltshire
SN9 5AF

tel (01672) 569444

fax (01672) 569488

enquiries@faap.co.uk