




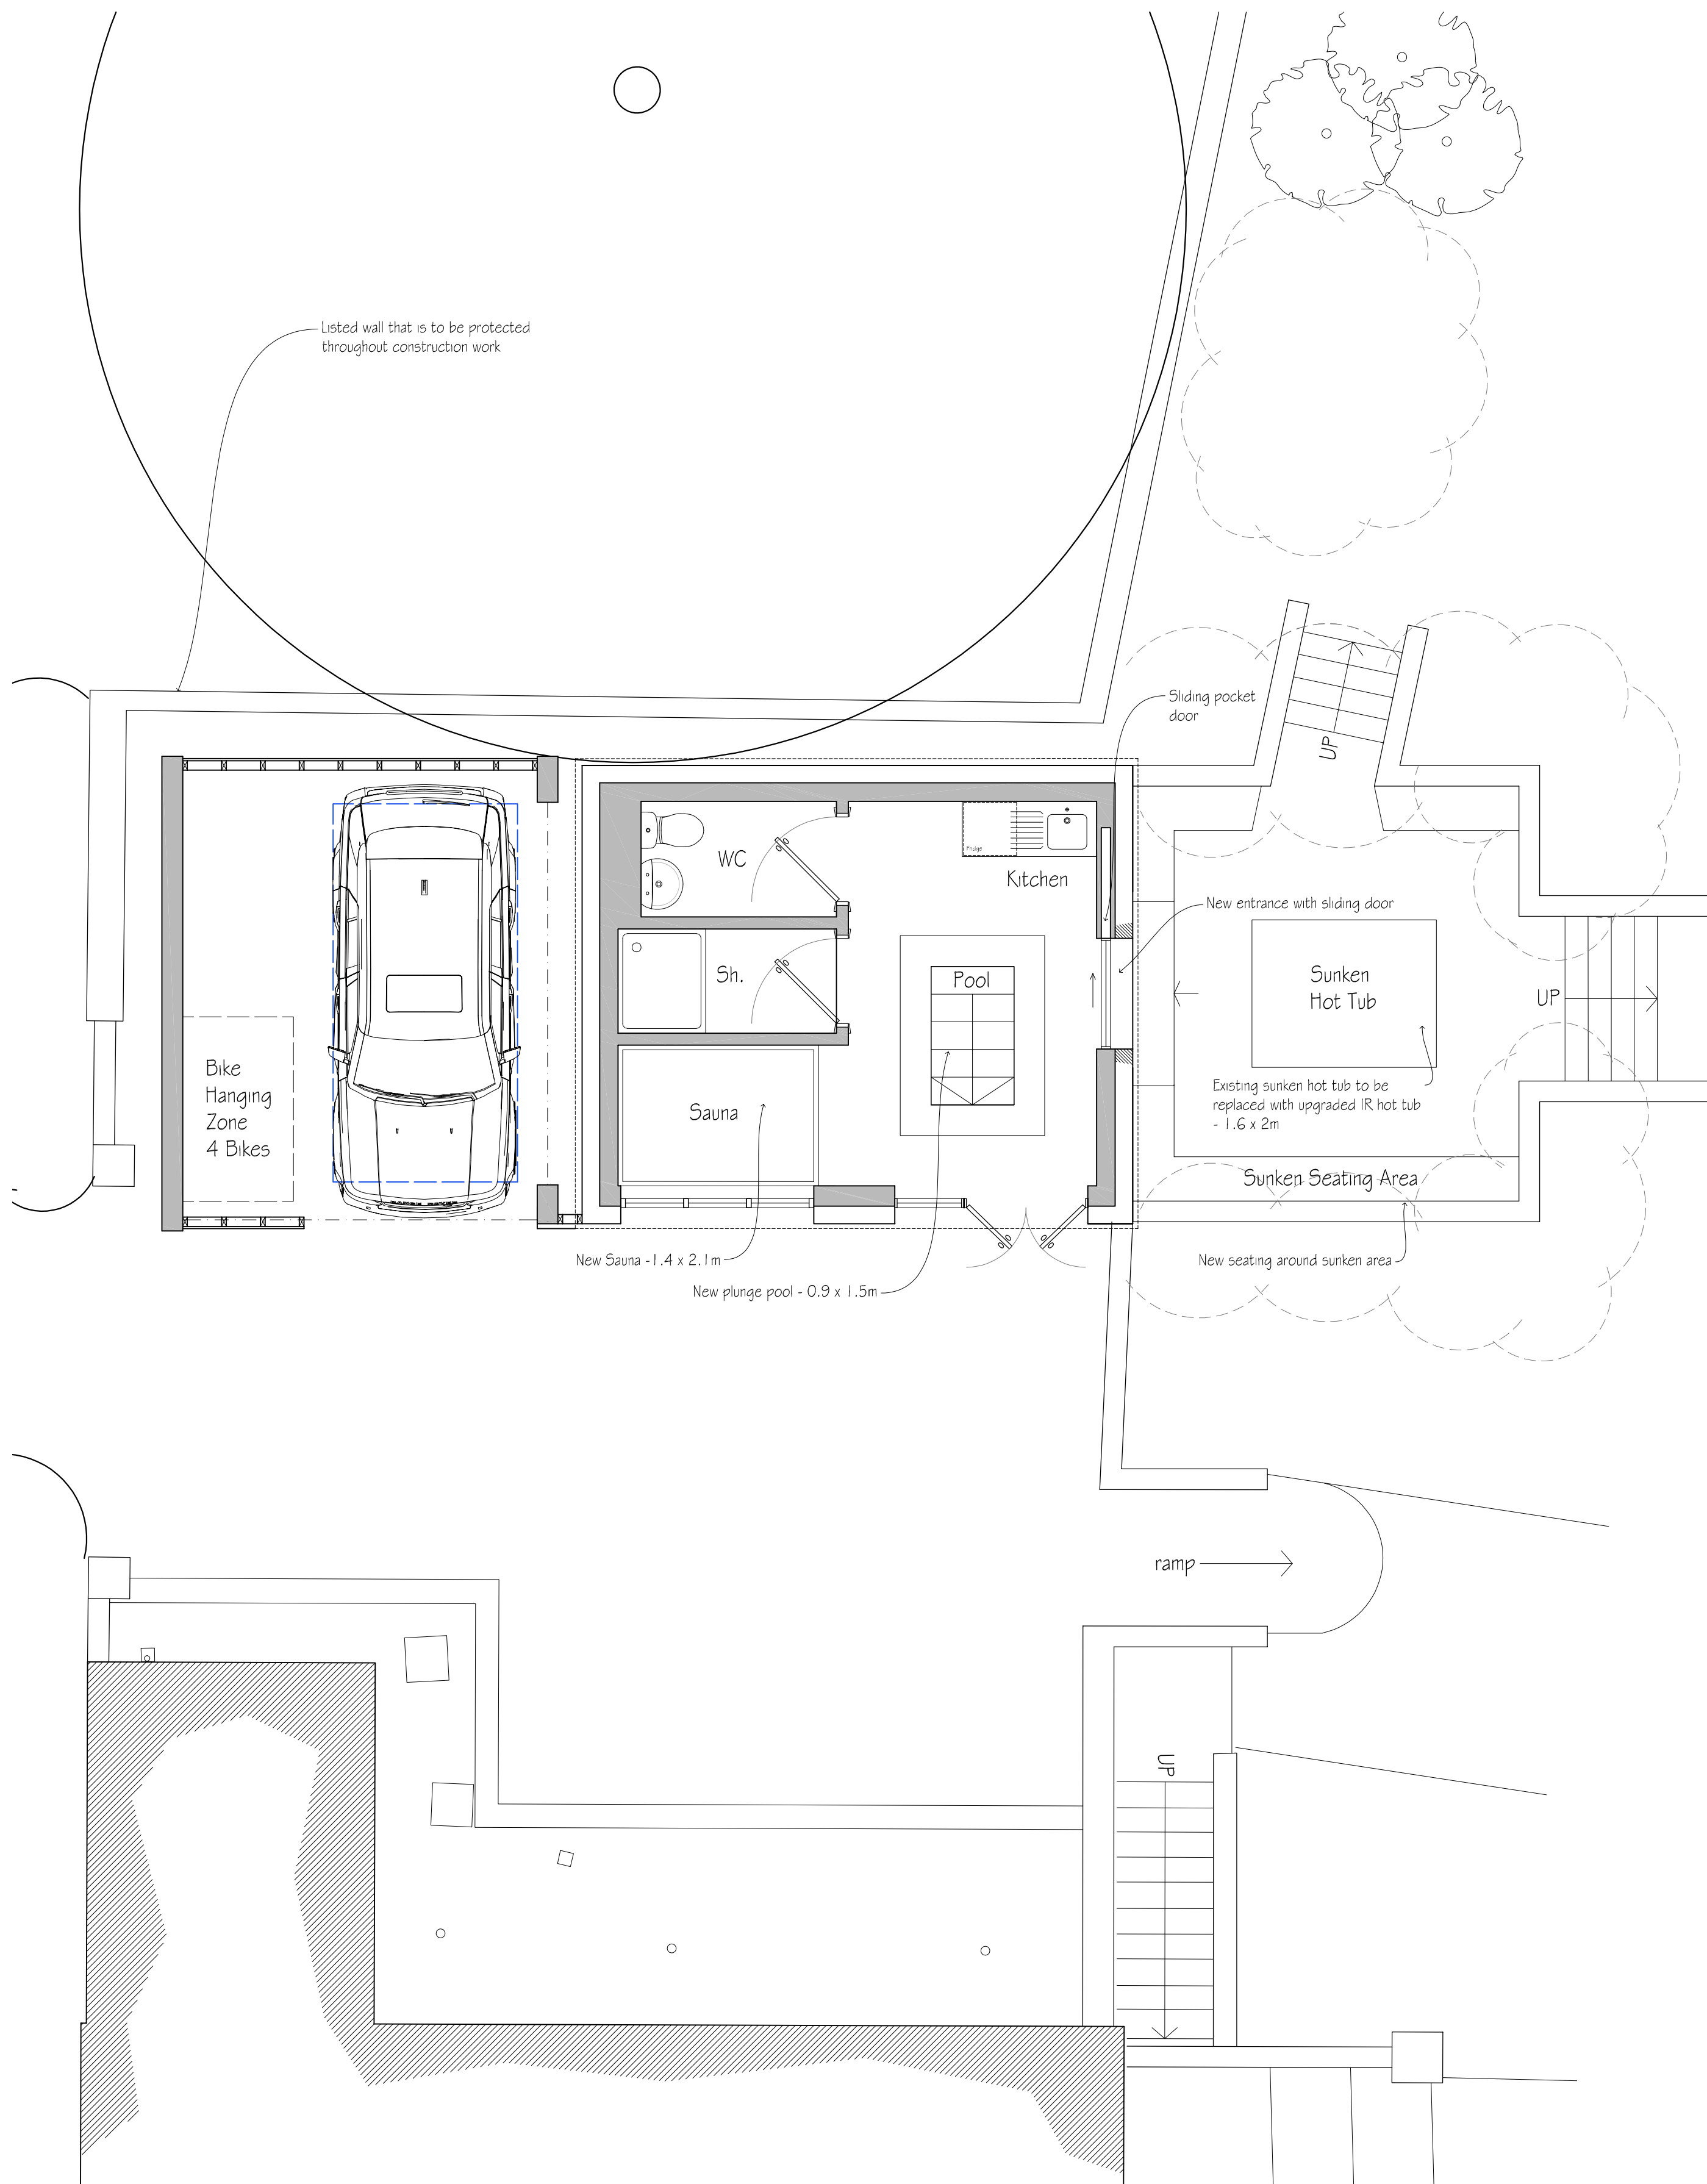


Proposed Floor Plan

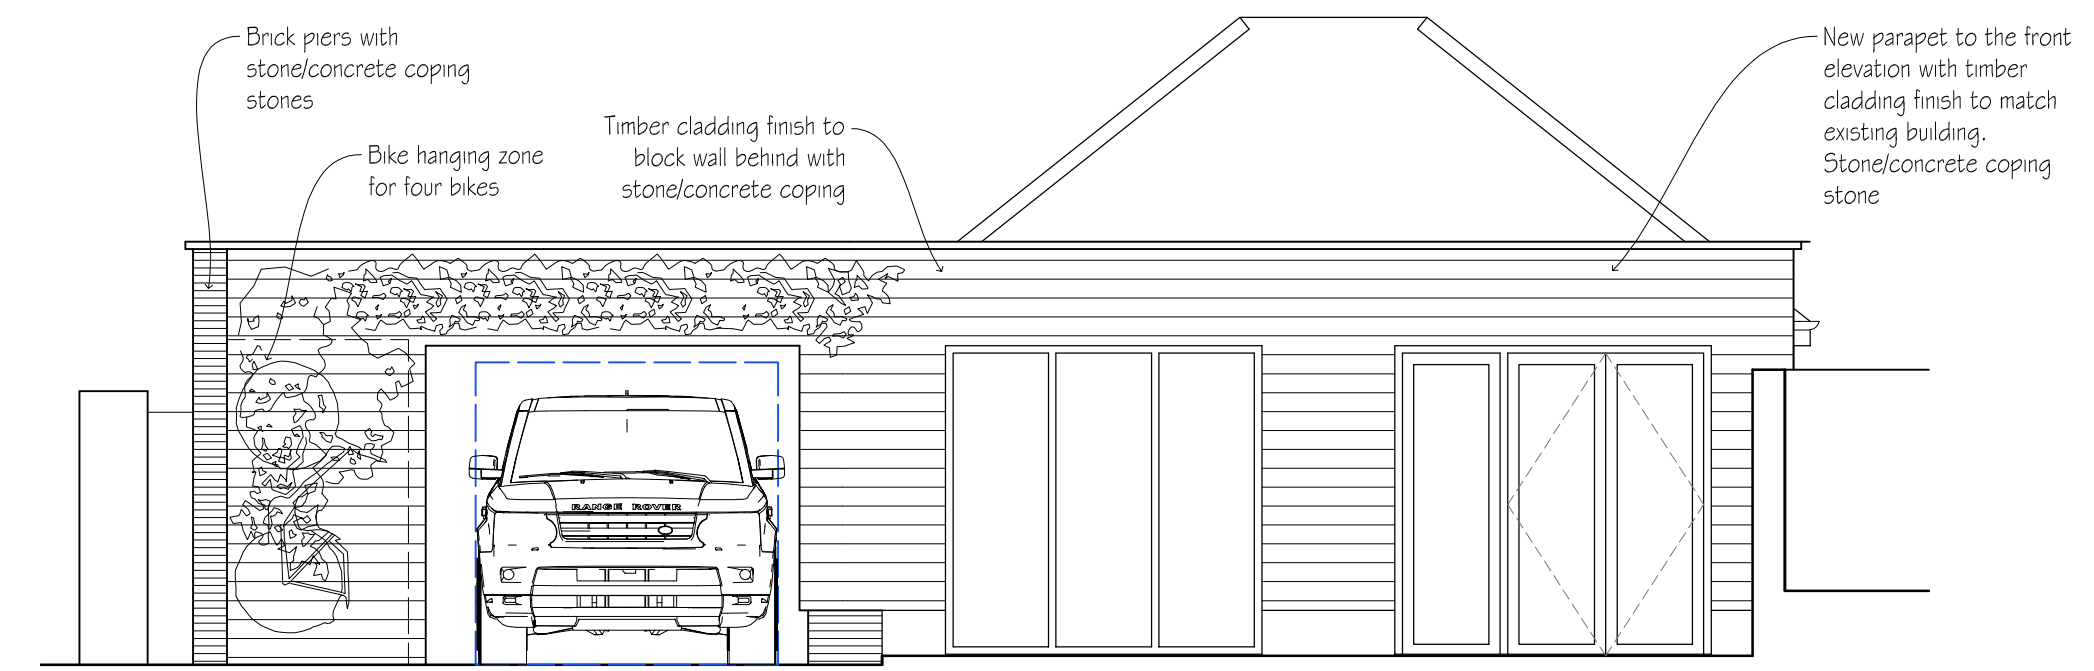


West Elevation

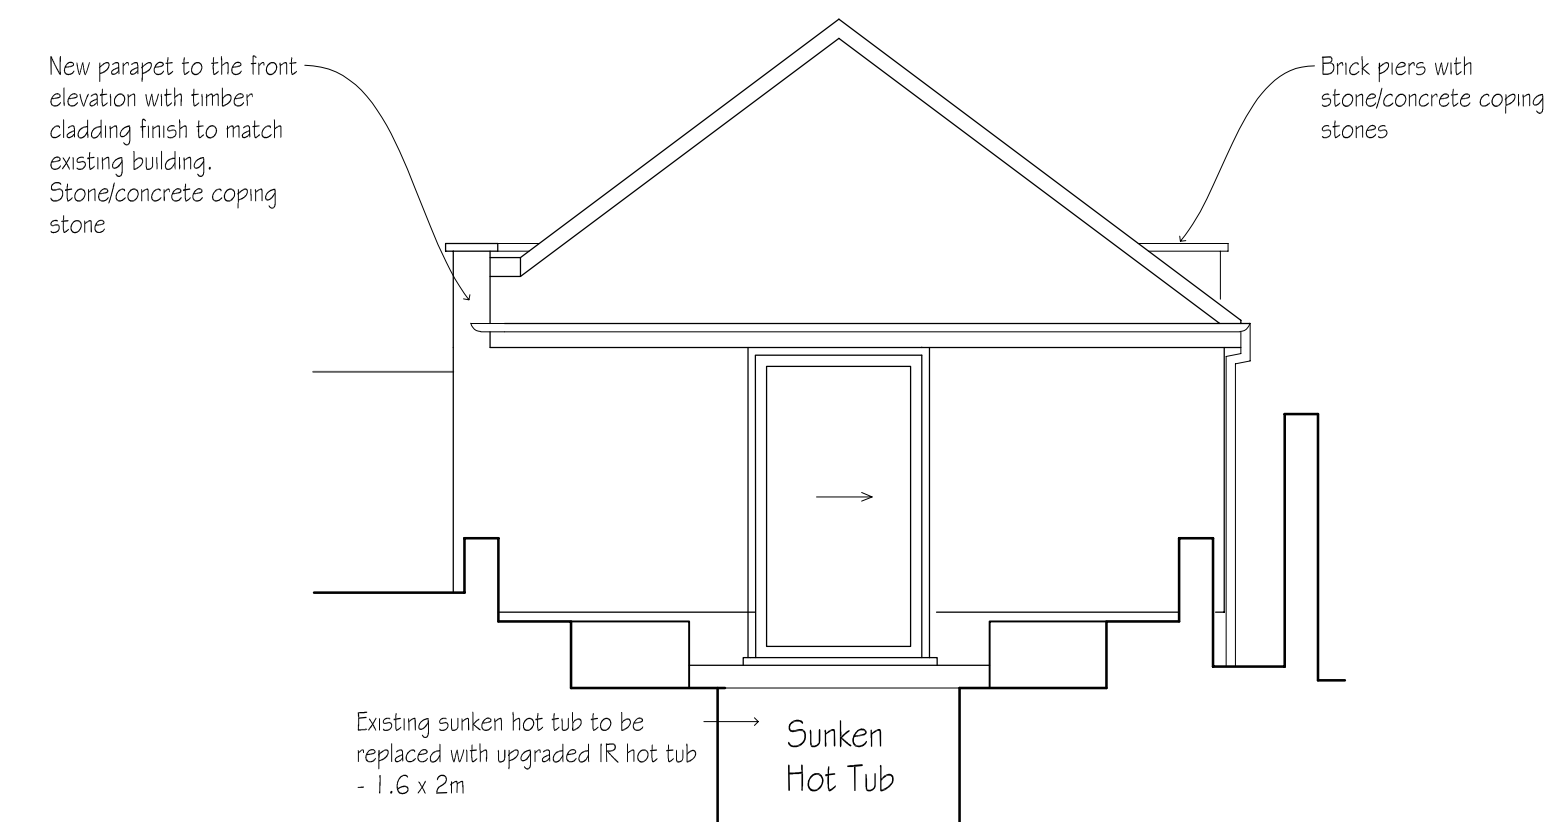

South Elevation

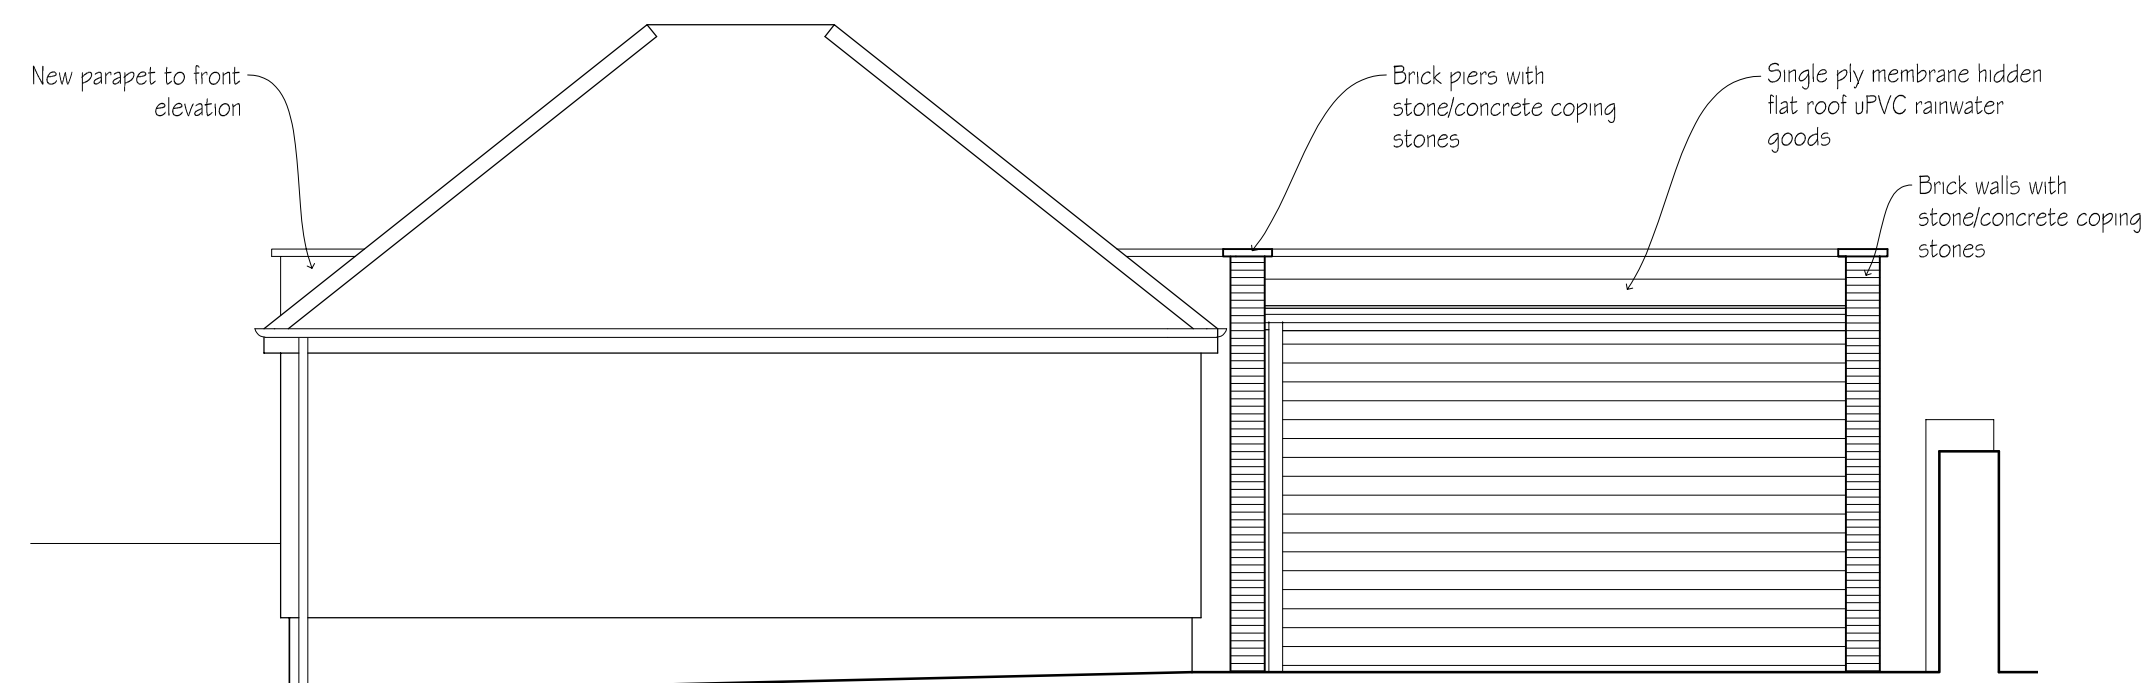

East Elevation

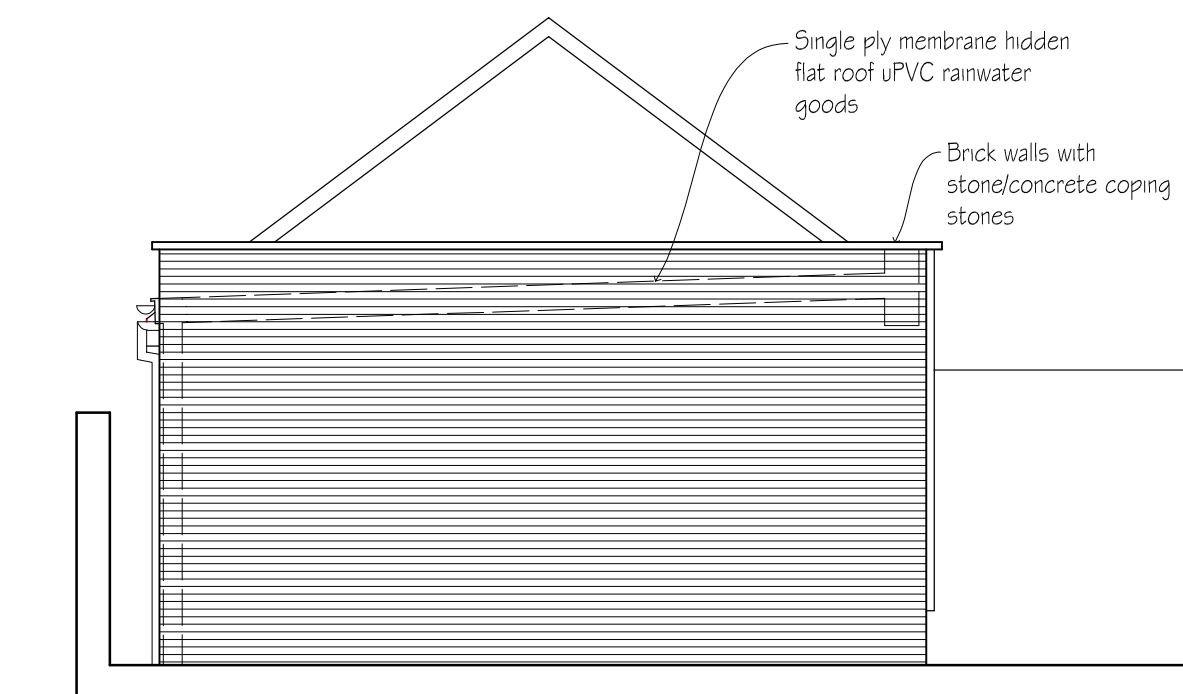

North Elevation

KEY

	Existing Wall
	New Wall
	New or adjusted opening in existing wall
	Wall to be demolished
	Rooflight or ceiling feature
	Head height line (1.5m/2m)

revisions	initial	date
-----------	---------	------

Contractors, Sub Contractors and Suppliers are to check all relevant dimensions and levels of site and buildings before commencing any shop drawings or building work.

This drawing is copyright and may not be reproduced in any part of form without the written consent of Fowler Architecture and Planning

project
RECTORY GARDENS HOUSE
Church Lane, Mildenhall

planning

drawing
Proposed Layout

scale 1:50 @A1	drawn by SK	date Oct '25
-------------------	----------------	-----------------

250119-100	-
drawing no	rev



39 High Street
Pewsey
Wiltshire
SN9 5AF

tel (01672) 569444
fax (01672) 569488
enquiries@faap.co.uk