
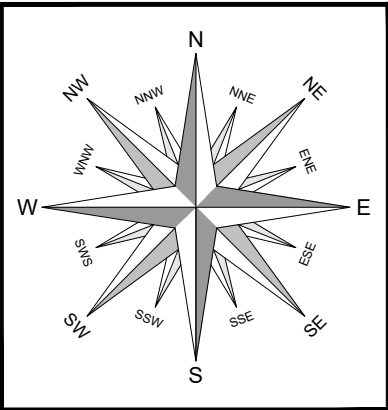


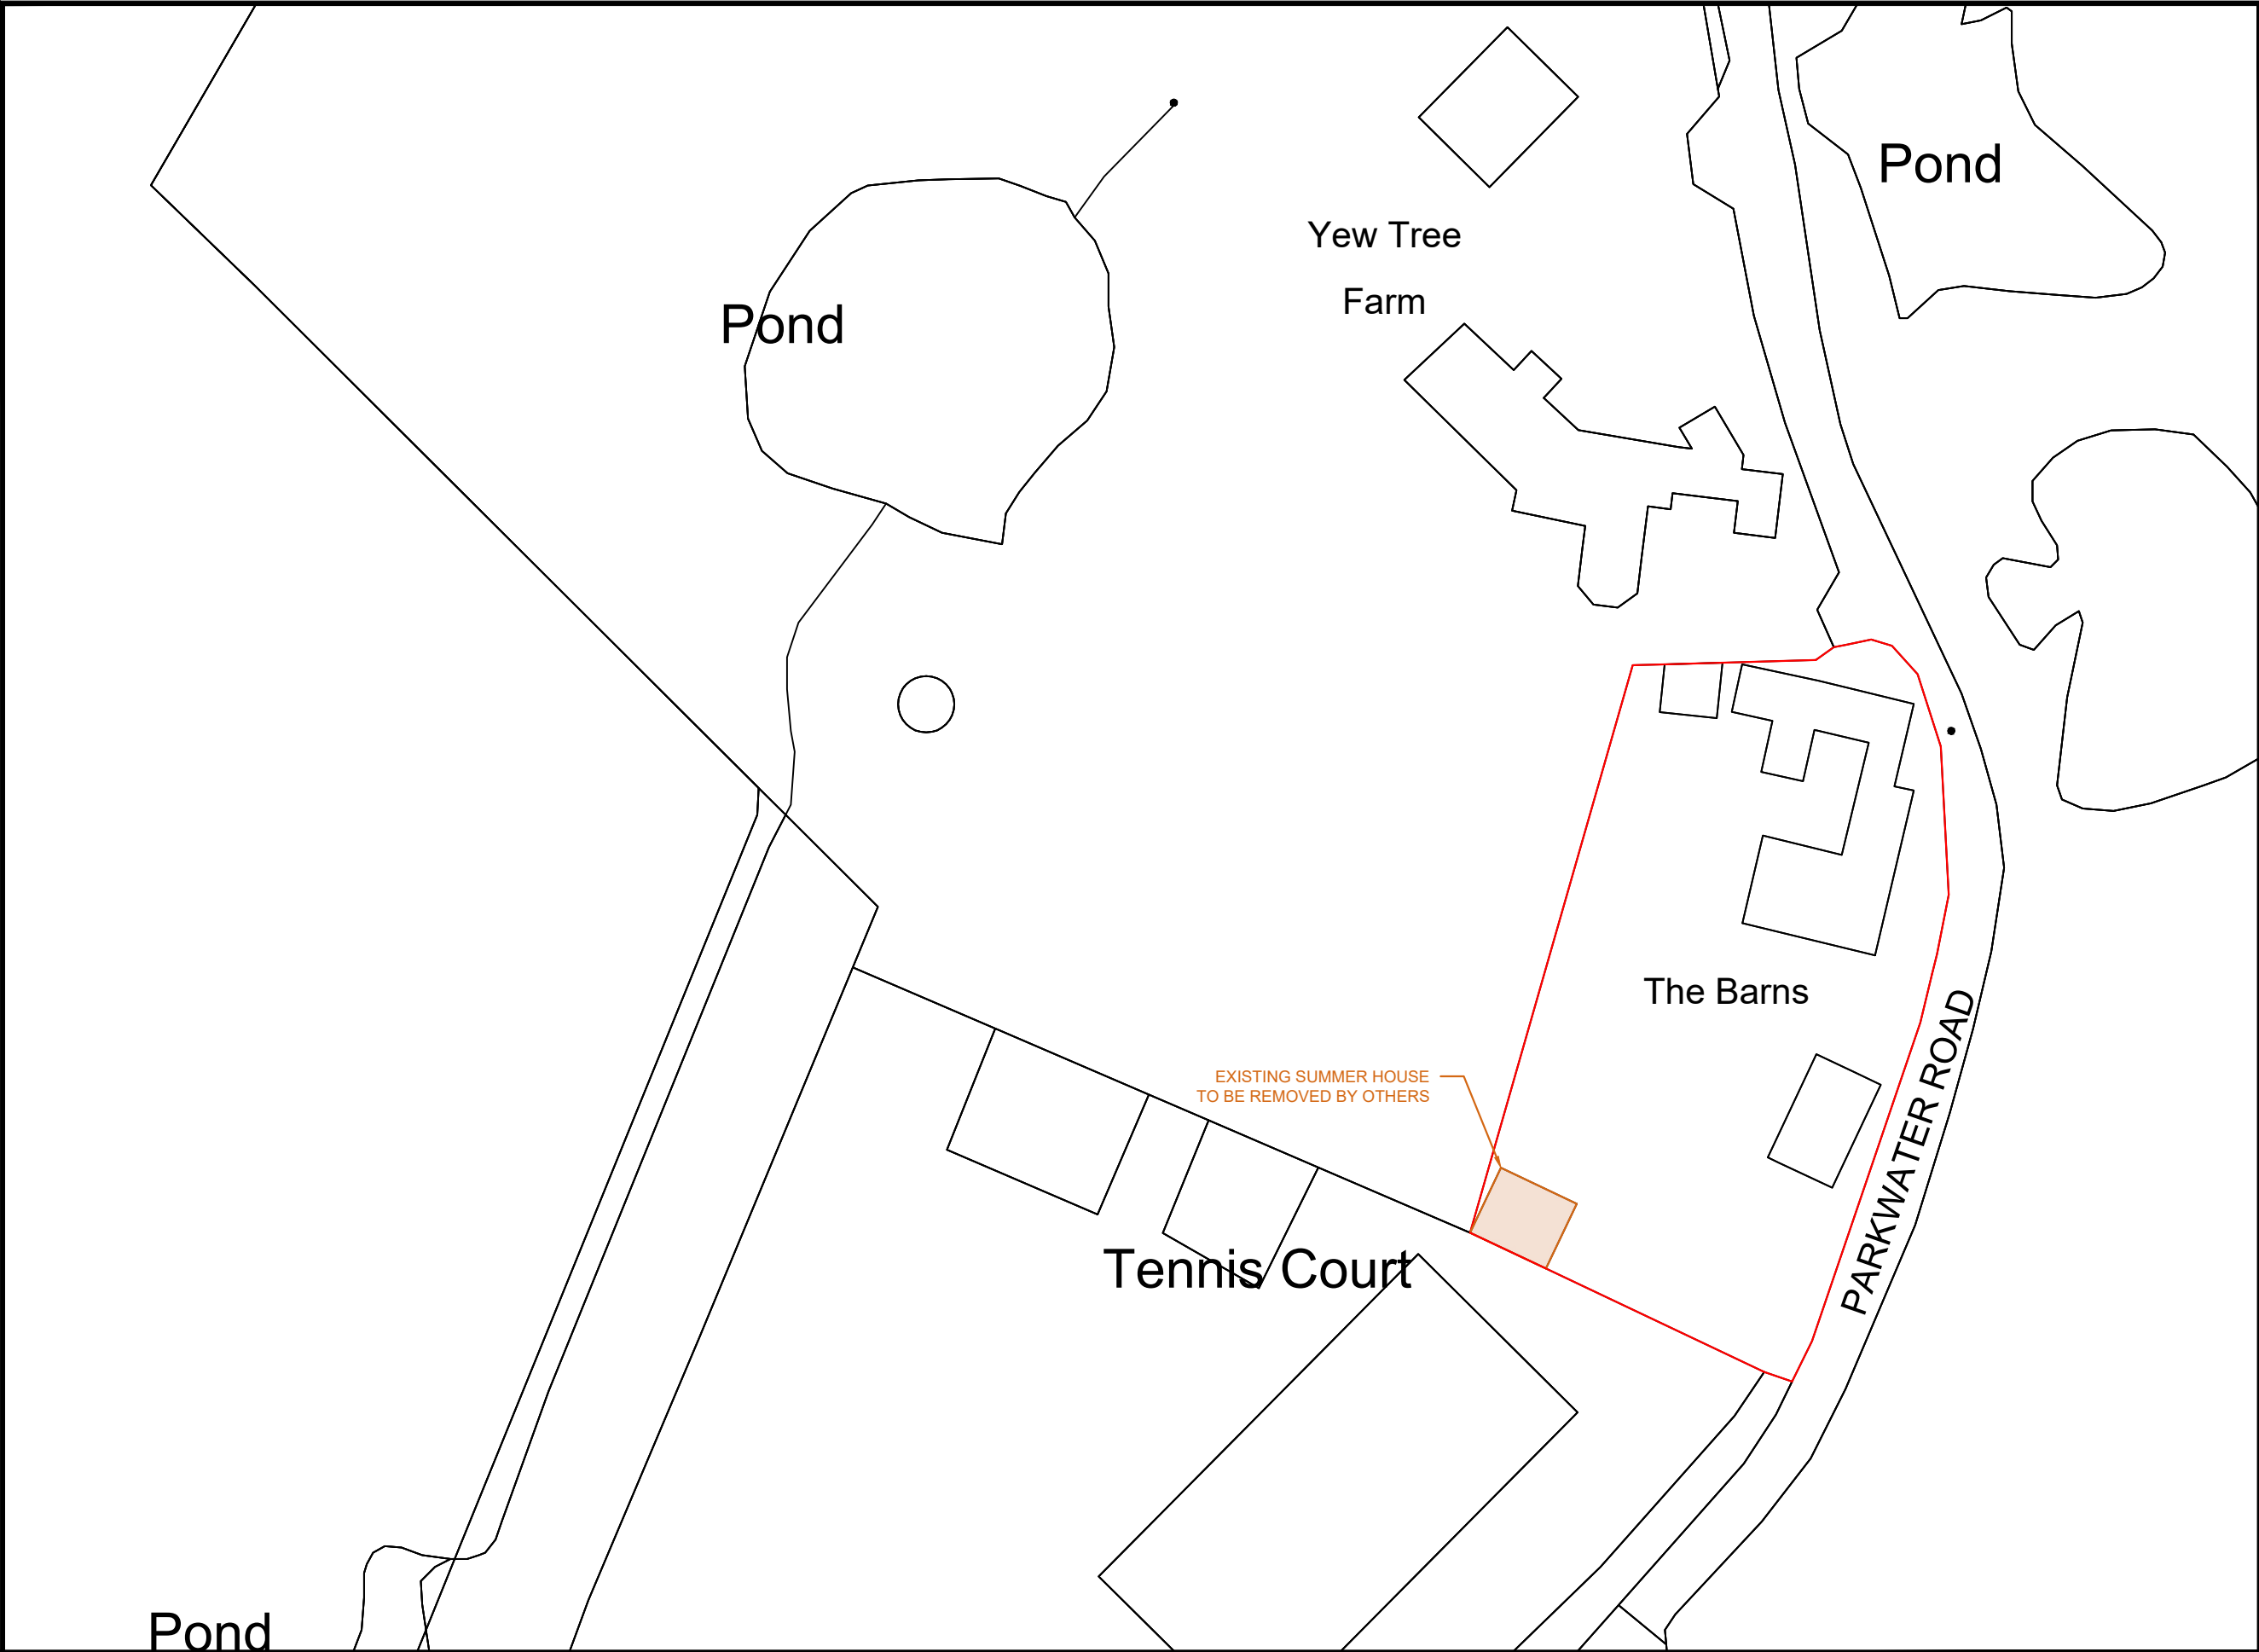

Site Address:

**The Barns,
Parkwater Lane,
Whiteparish,
Salisbury, SP5 2QR**

ADDRESS	INFO
HOMELODGE BUILDINGS LTD. UNIT 2, BEECHES INDUSTRIAL PARK, LITTLETON ROAD, CRAWLEY, WINCHESTER, SO21 2DD	WRITTEN DIMENSIONS ARE IN ALL CASES TO BE PREFERRED TO SCALED DIMENSIONS. CONTRACTORS, SUB-CONTRACTORS AND SUPPLIERS MUST VERIFY ALL DIMENSIONS ON SITE.
TEL: 01962 881 480	*FURNITURE IS SHOWN FOR THE PURPOSE OF ILLUSTRATION ONLY, UNLESS OTHERWISE NOTED.

	Drawn by : MISCHA
	Client : MR & MRS BALL
	Drawing Title : PL SITE PLAN
	Scale : 1:500 @ A3
	Date : 03 November 2025 13:03:56
	Drawing Reference : 3640.25 - HA - PLSP - OPT3
	Revision Number : -