


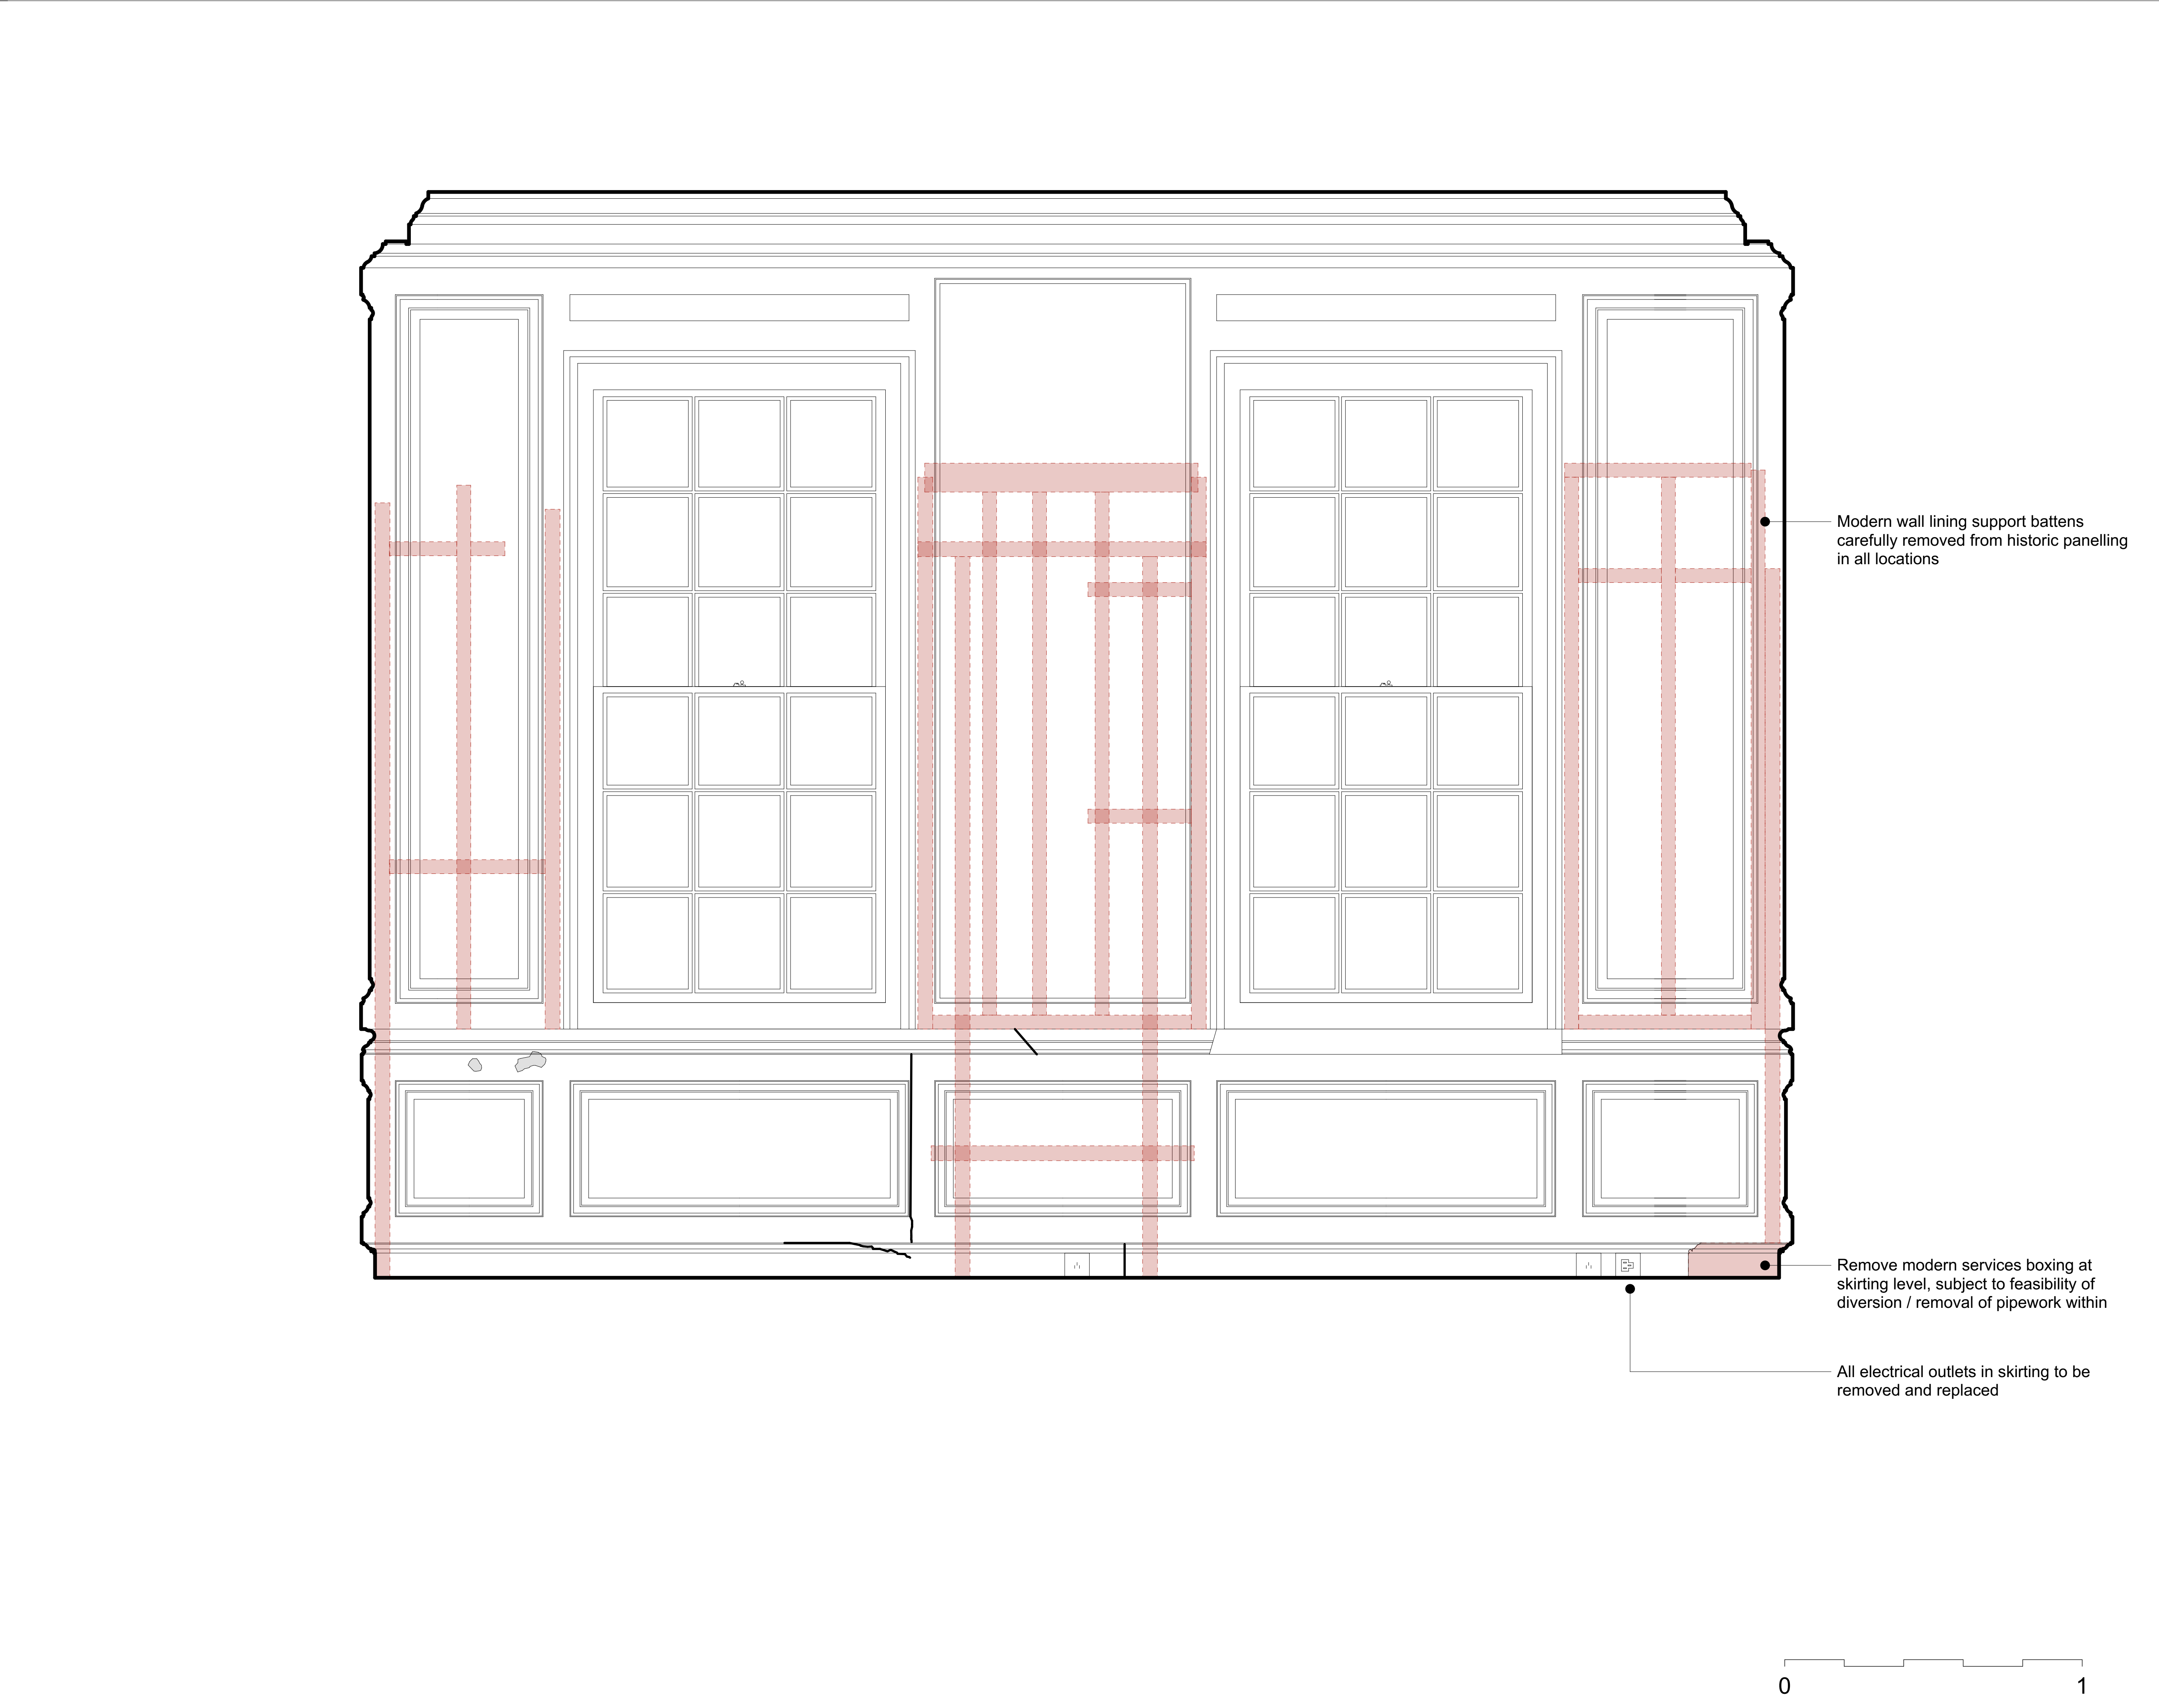

Notes

To be read in conjunction with all relevant Architect's, Landscape Architects's, Services, Structural Engineer's and Specialist Consultant's Drawings.

Connolly Wellingham Architects to be notified in writing of any discrepancies.

All dimensions to be verified on site before proceeding with the work.

02	21/11/2025	Issue for Listed Building Consent
01	19/11/2025	
Rev	Date	Issue

Drawing Status

EXISTING AND REMOVALS

Spike Island Artspace Ltd
133 Cumberland Rd
Bristol
BS1 6UX

Connolly Wellingham Architects
Client
National Trust
Project
Mompesson House:
North East Bedroom
Drawing Title
North Elevation

Scale @ A1
1:10

Drawing Number
060-CWa-DR-A-1251

Rev
02