




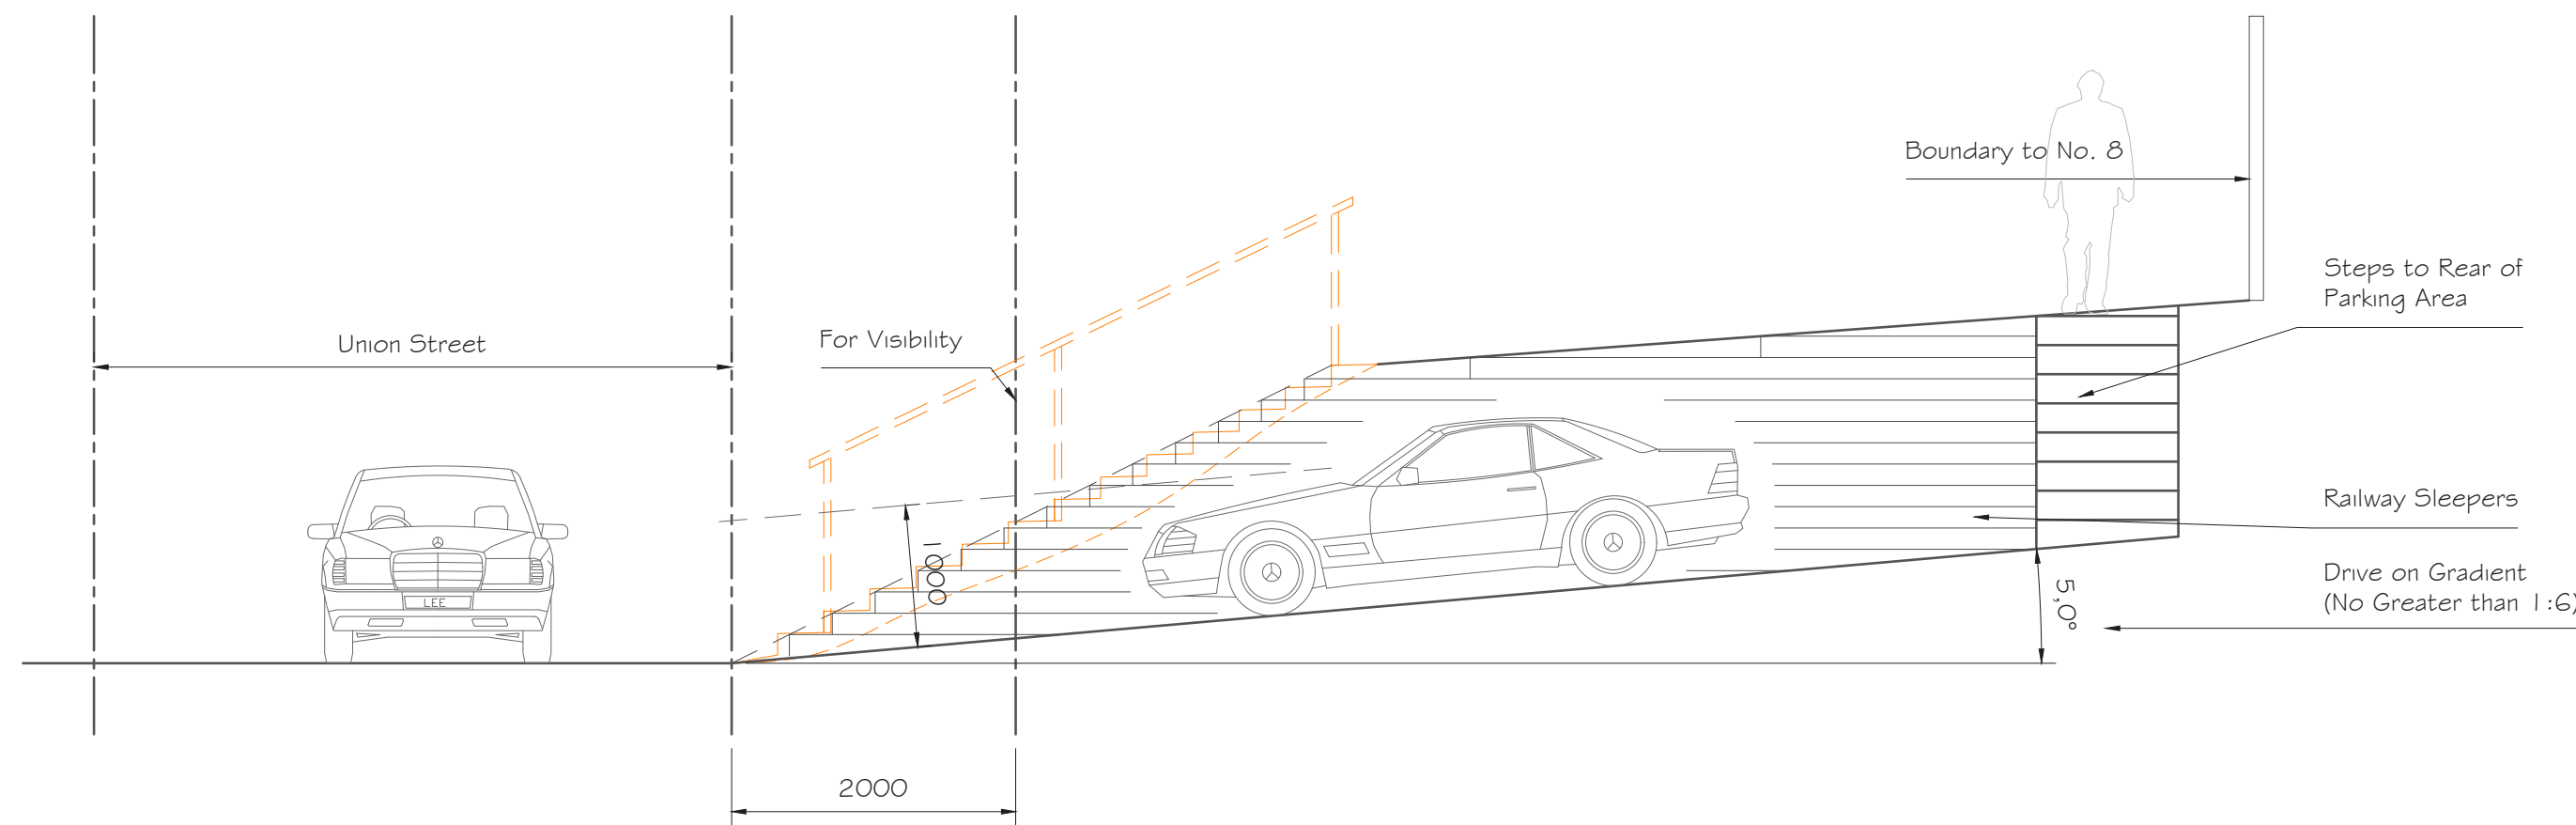


SECTION A-A
Scale 1:50

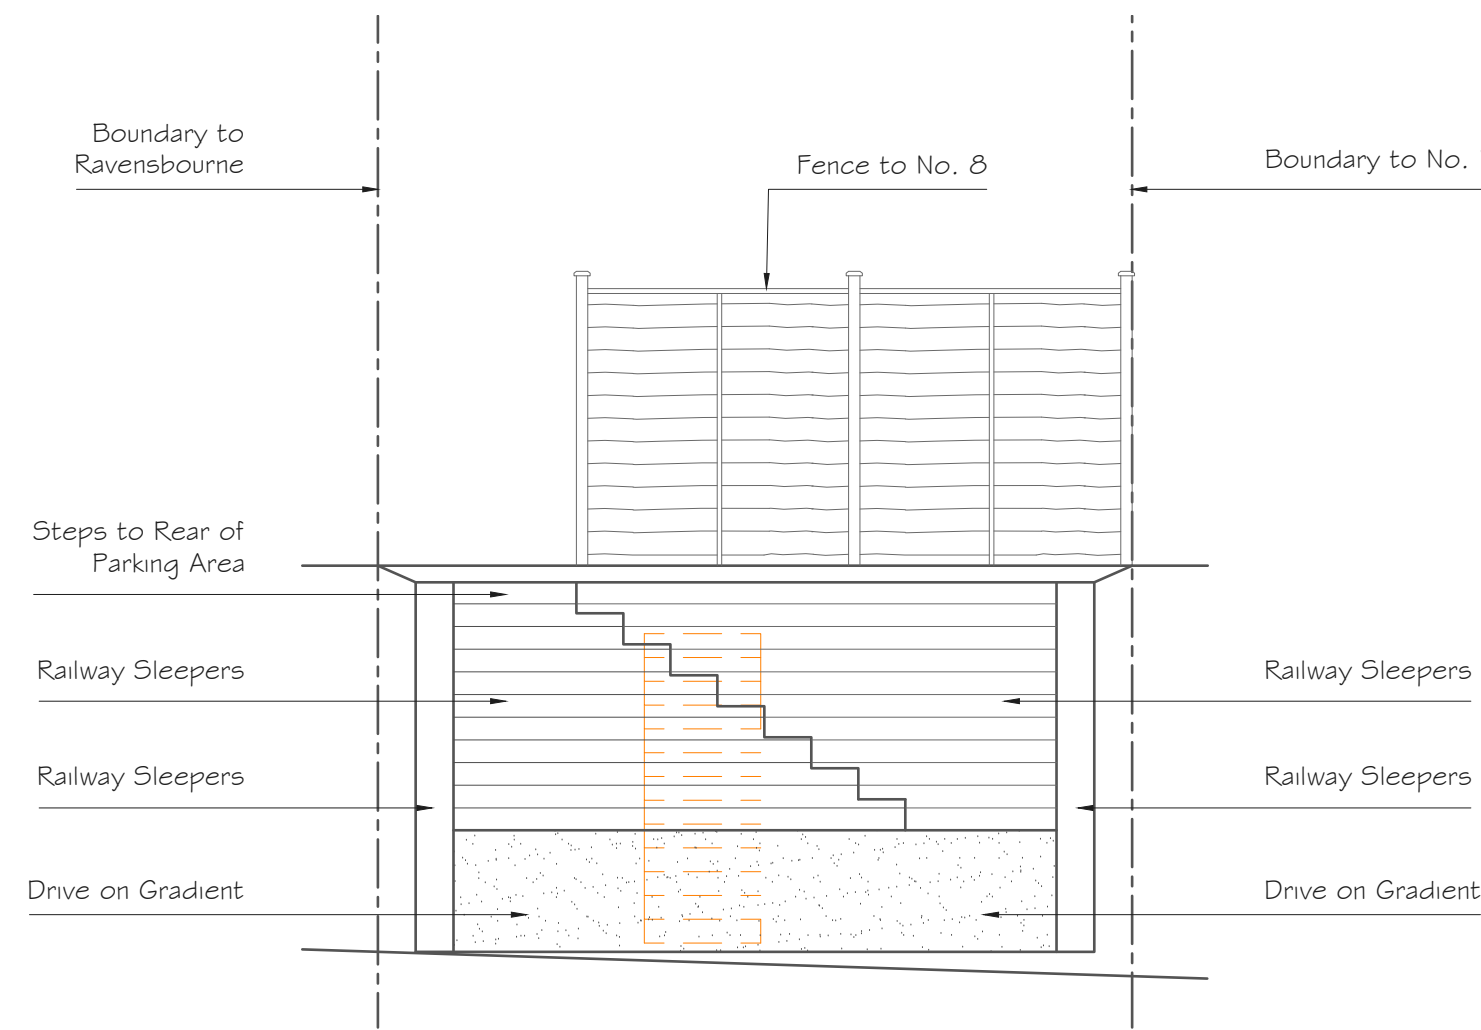


VIEW A
Scale 1:50

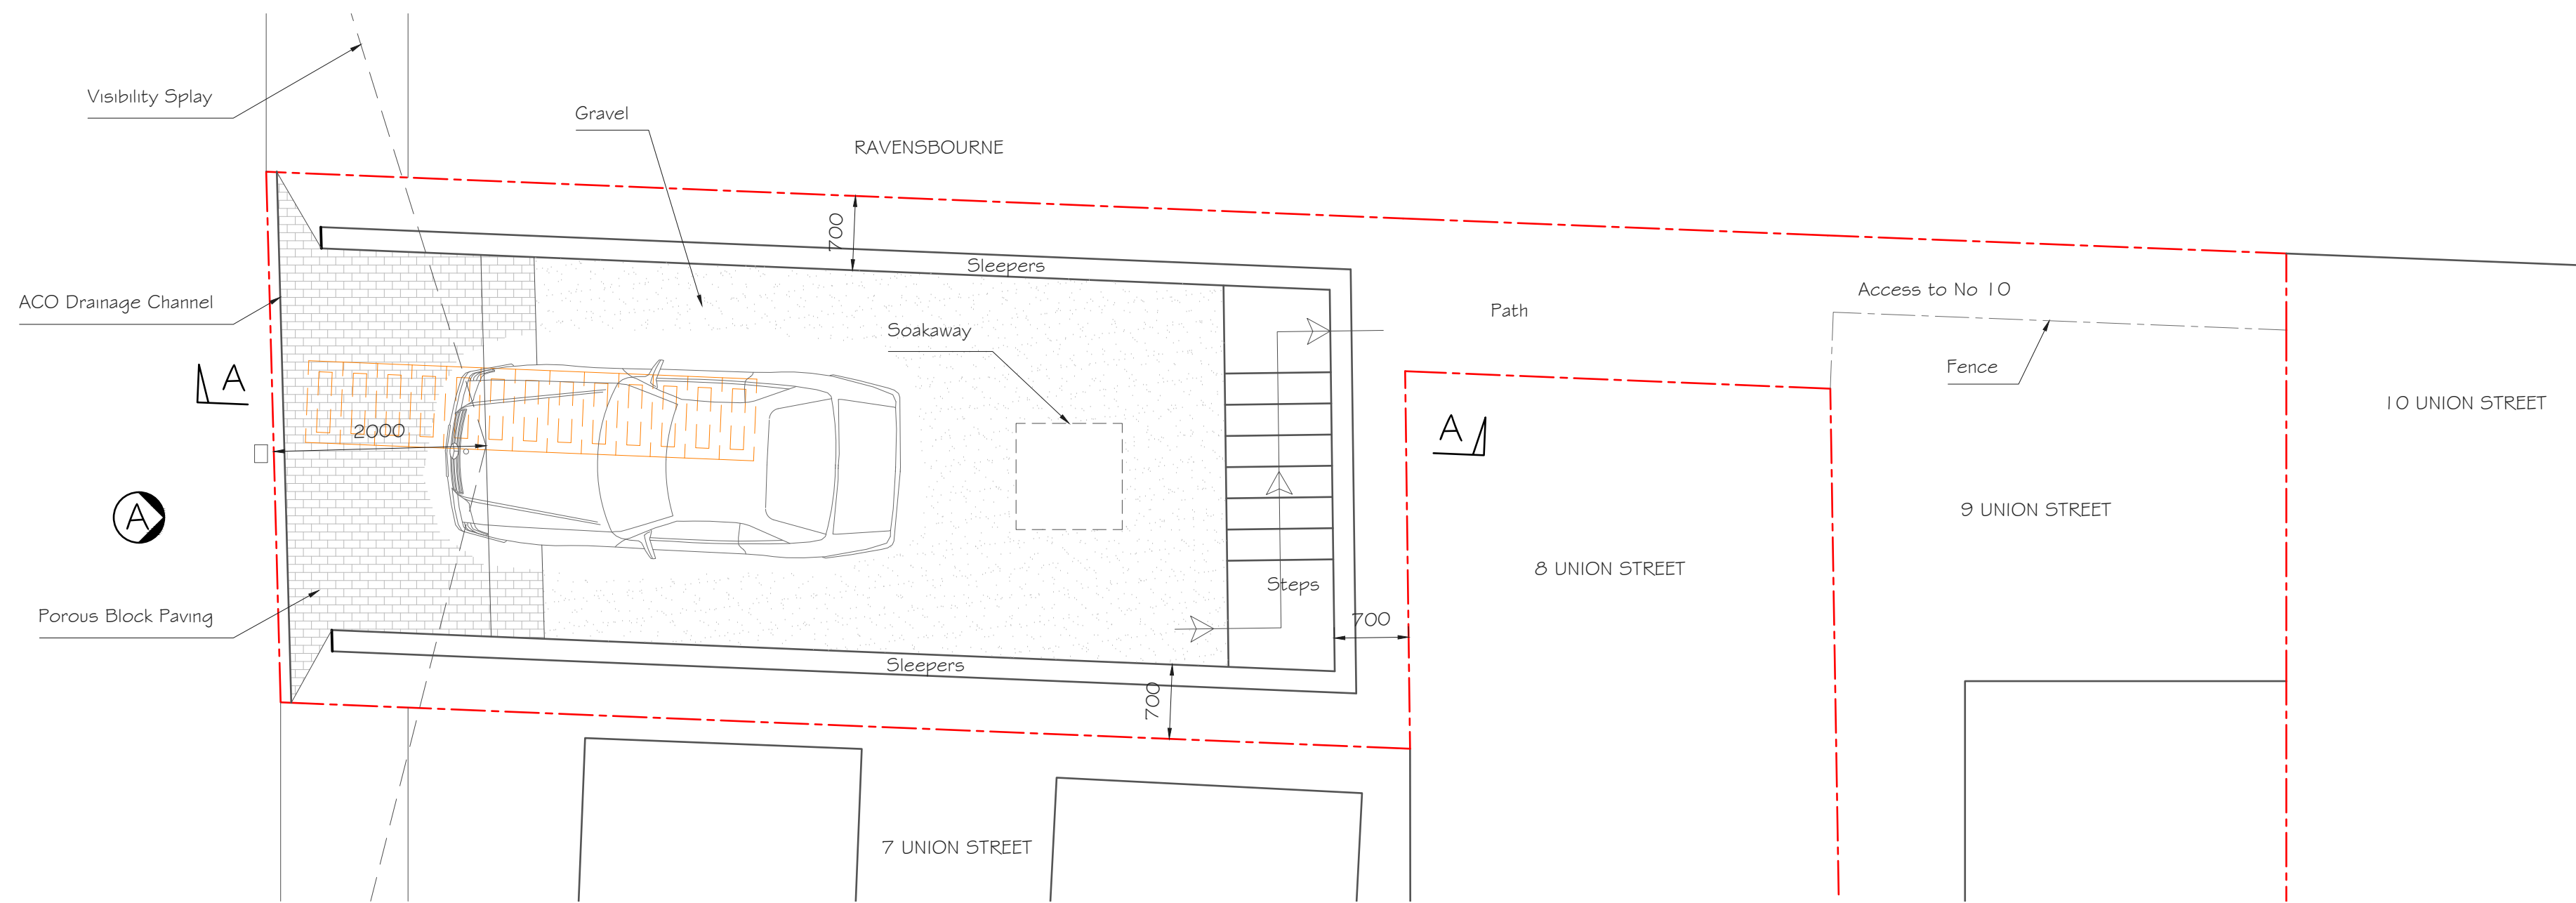

SITE PLAN
Scale 1:50

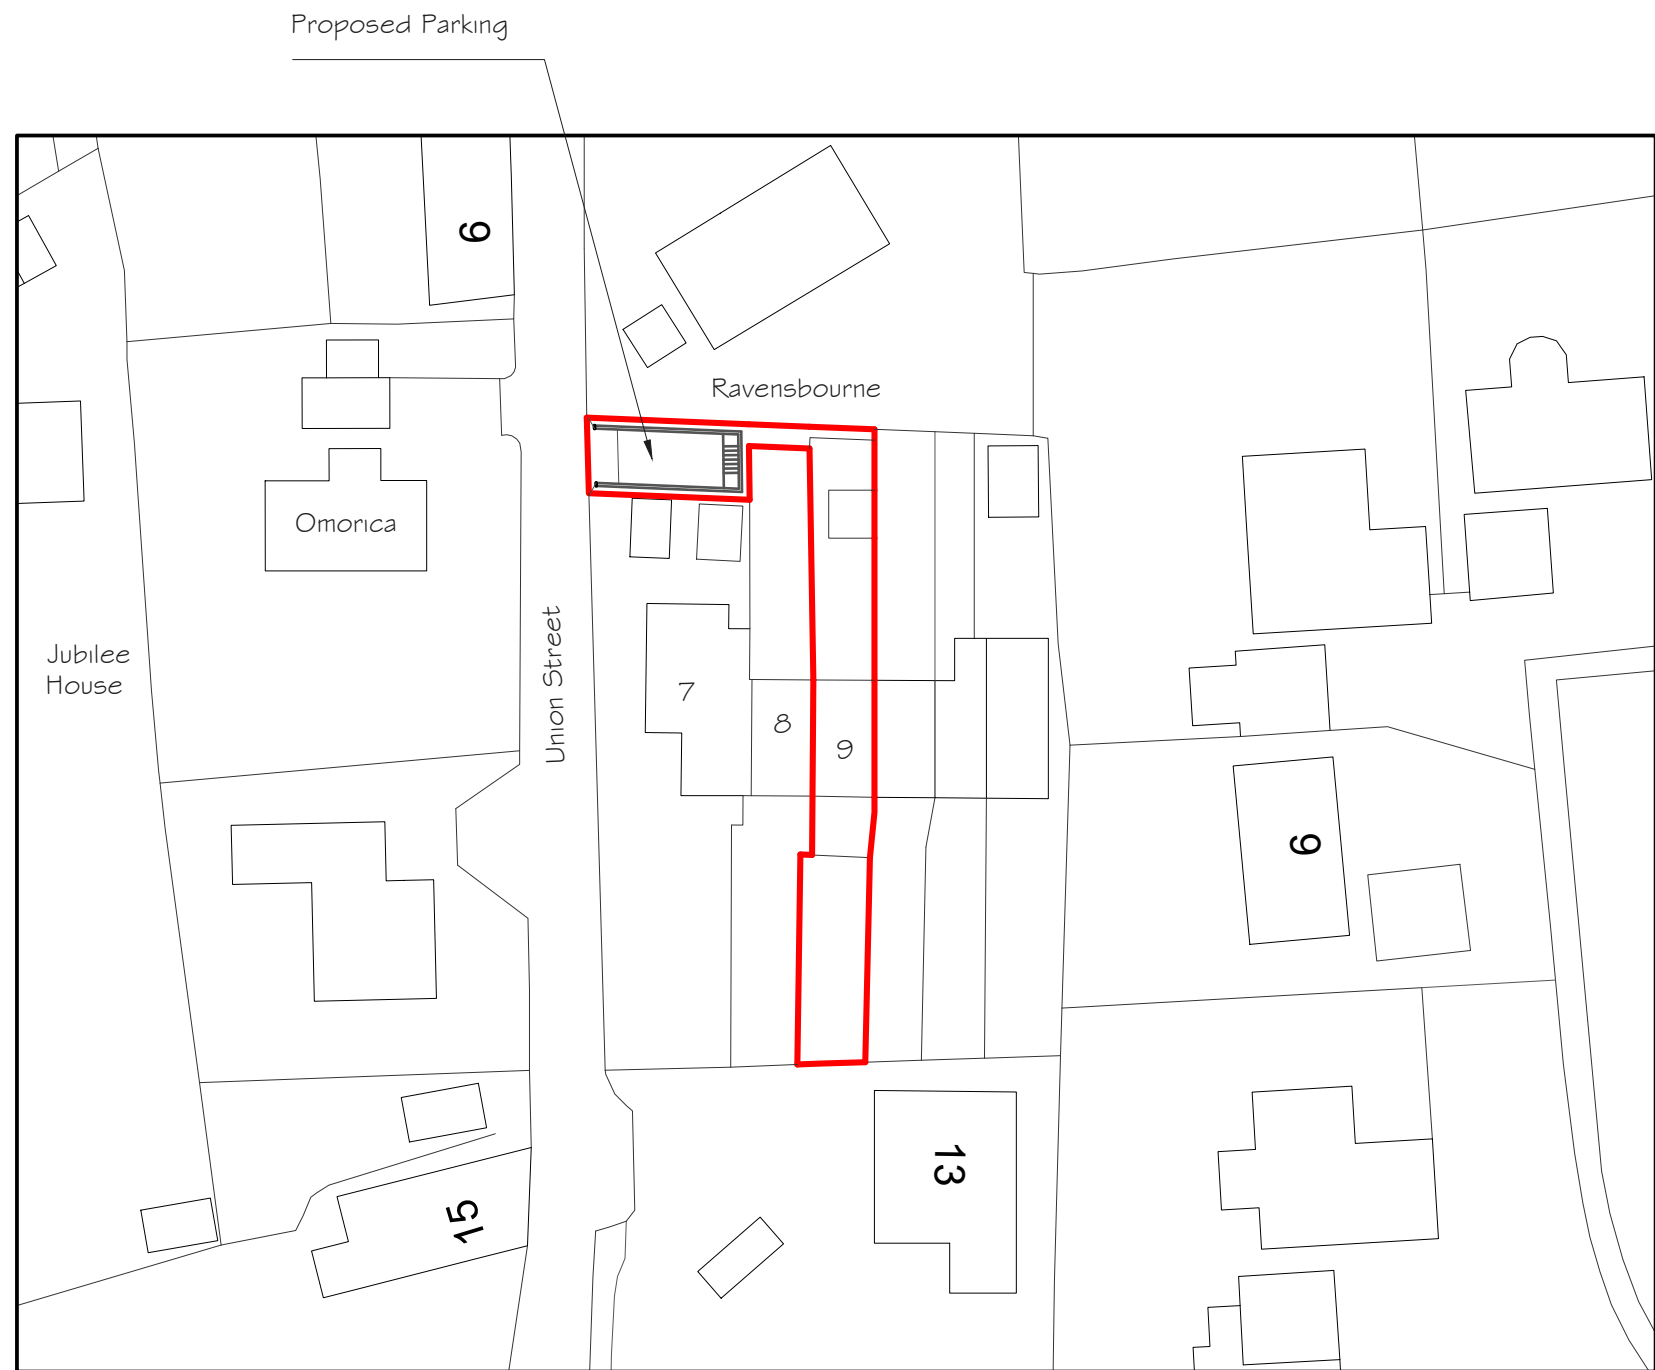

BLOCK PLAN
Scale 1:500

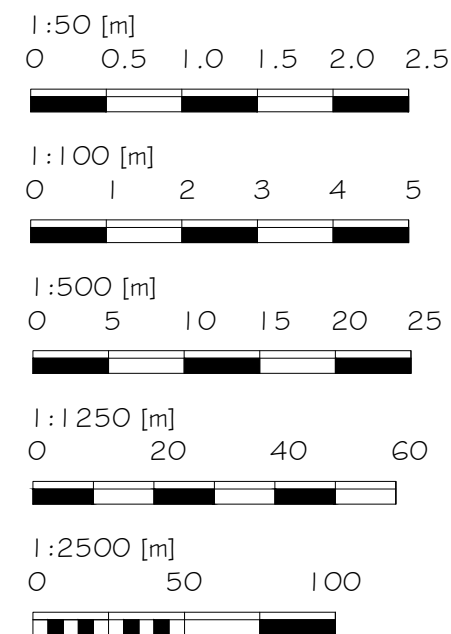

Alex Dawson
www.addraughting.co.uk
alex@addraughting.co.uk
01672 511412
07791 341698

59 Barrow Close
Marlborough
Wiltshire
SN8 2BE



Client

MR & MRS DAVIES

Job Title

PARKING PROVISION AT:
9 UNION STREET,
RAMSBURY,
WILTSHIRE,
SN8 2PR.

Drawing Title

PROPOSED ELEVATIONS AND PLANS

Scale

A5 SHOWN

Date

27/11/2024

Drawn

AD

Drawing No.

1595-02

Rev

-