


PROPOSED 72 No. STORAGE CONTAINERS  
(CONTAINERS STOOD ON BLOCK PADS)

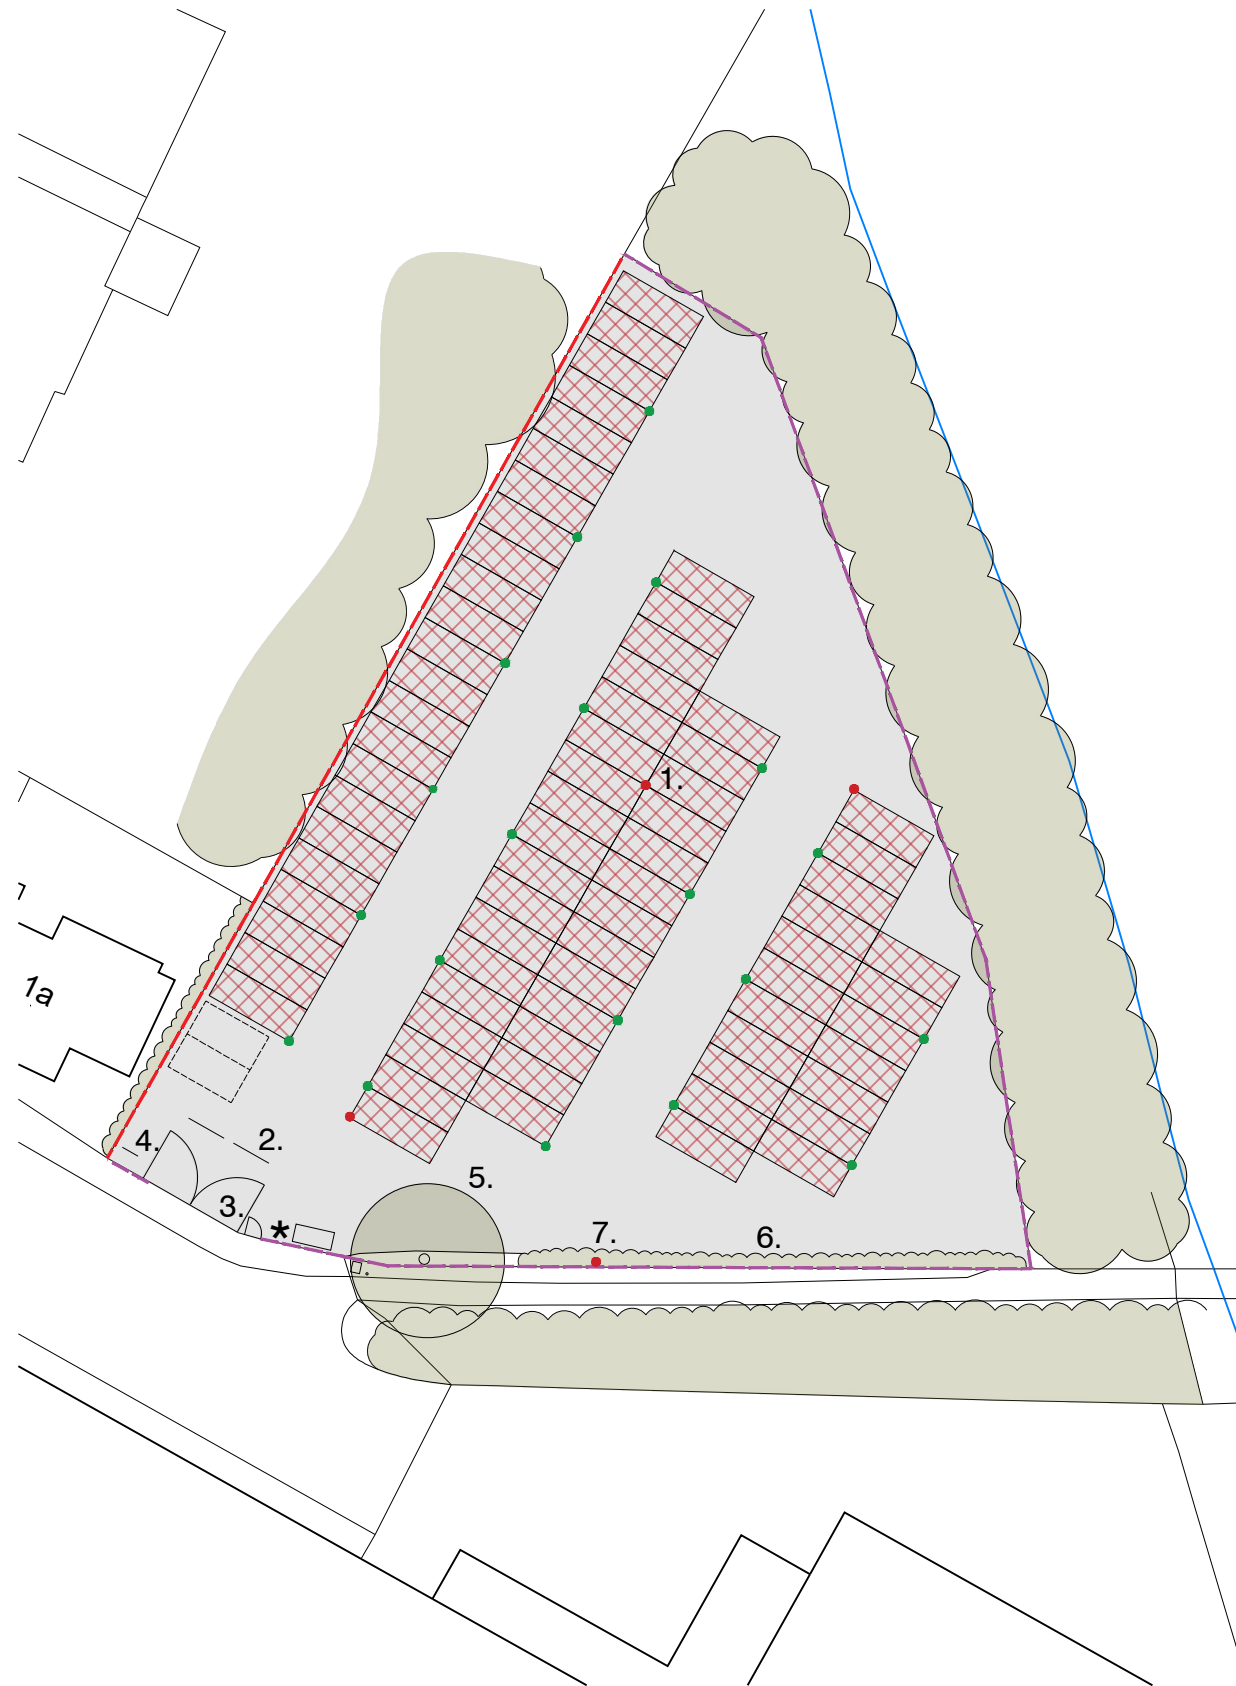

EXISTING FENCE RETAINED (2.5m HIGH MESH  
FENCE ON 2.8m CONCRETE POSTS)



EXISTING FENCE RETAINED (1.9m HIGH MESH  
FENCE ON 2.2m CONCRETE POSTS)



EXISTING TARMAC SURFACE RETAINED



2 No PARKING BAYS



BIN STORAGE AND COLLECTION POINT



SECURITY LIGHTING ON PIR (REFER TO DP06)



CCTV (REFER TO DP06)

1. EXISTING CCTV/LIGHTING POST RETAINED
2. EXISTING SPEED BUMPS RETAINED
3. EXISTING VEHICULAR AND PEDESTRIAN GATES RETAINED (REFER TO DP07)
4. EXISTING SIGNAGE RETAINED (REFER TO DP07)
5. EXISTING TREE RETAINED (NO GROUNDWORKS PROPOSED - ALL CONTAINERS SIT ON THE EXISTING TARMAC)
6. EXISTING SCRUB RETAINED AND ENHANCED
7. EXISTING CCTV/LIGHTING POST RETAINED

#### Proposed Site Plan

0 10 25m

Scale 1:500 @ A3

- PLANNING -