


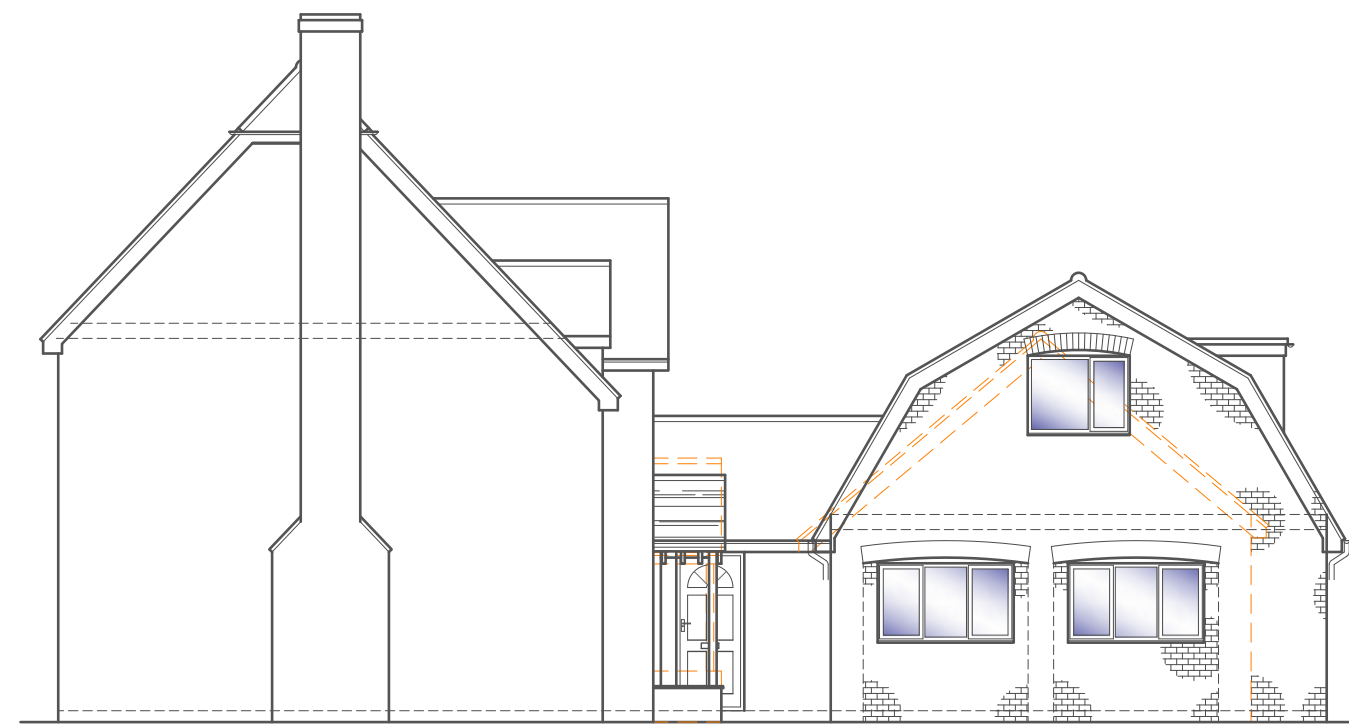


FRONT ELEVATION
Scale 1:100




SIDE ELEVATION
Scale 1:100




REAR ELEVATION
Scale 1:100

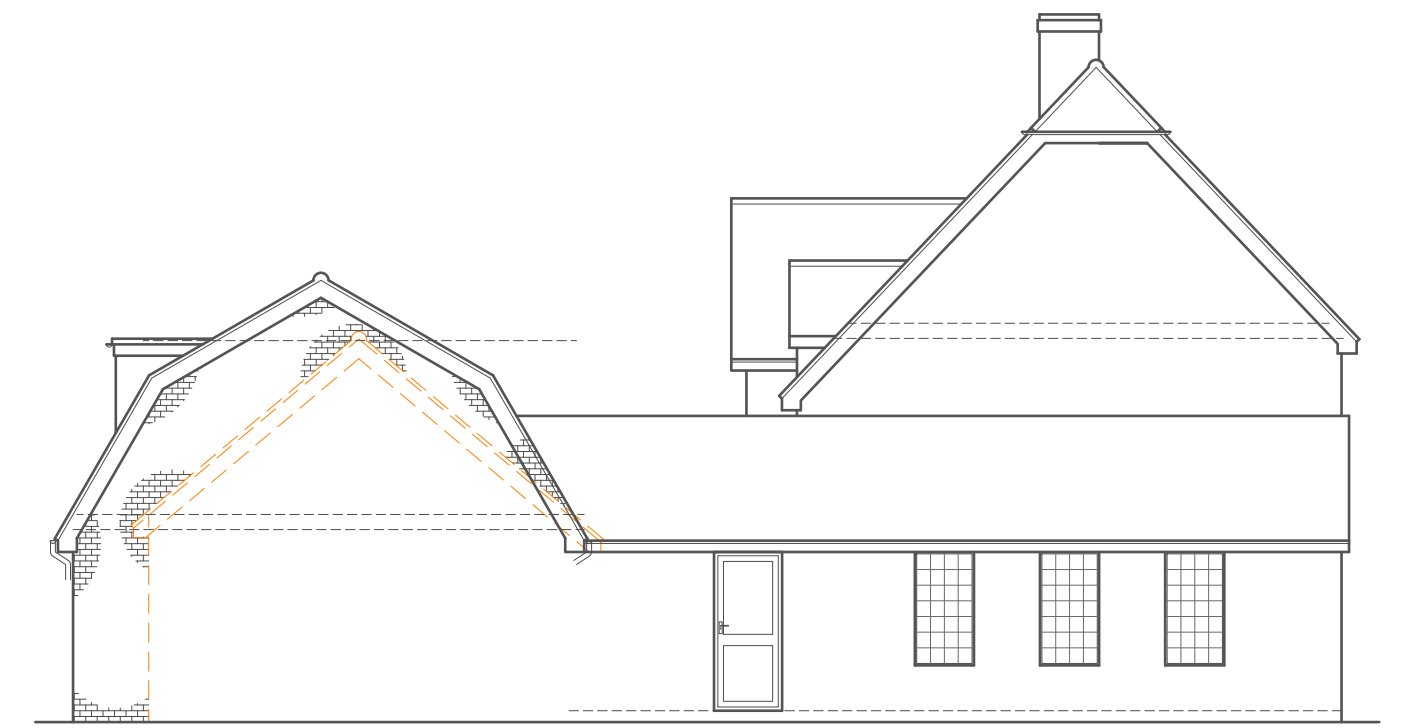


SIDE ELEVATION
Scale 1:100

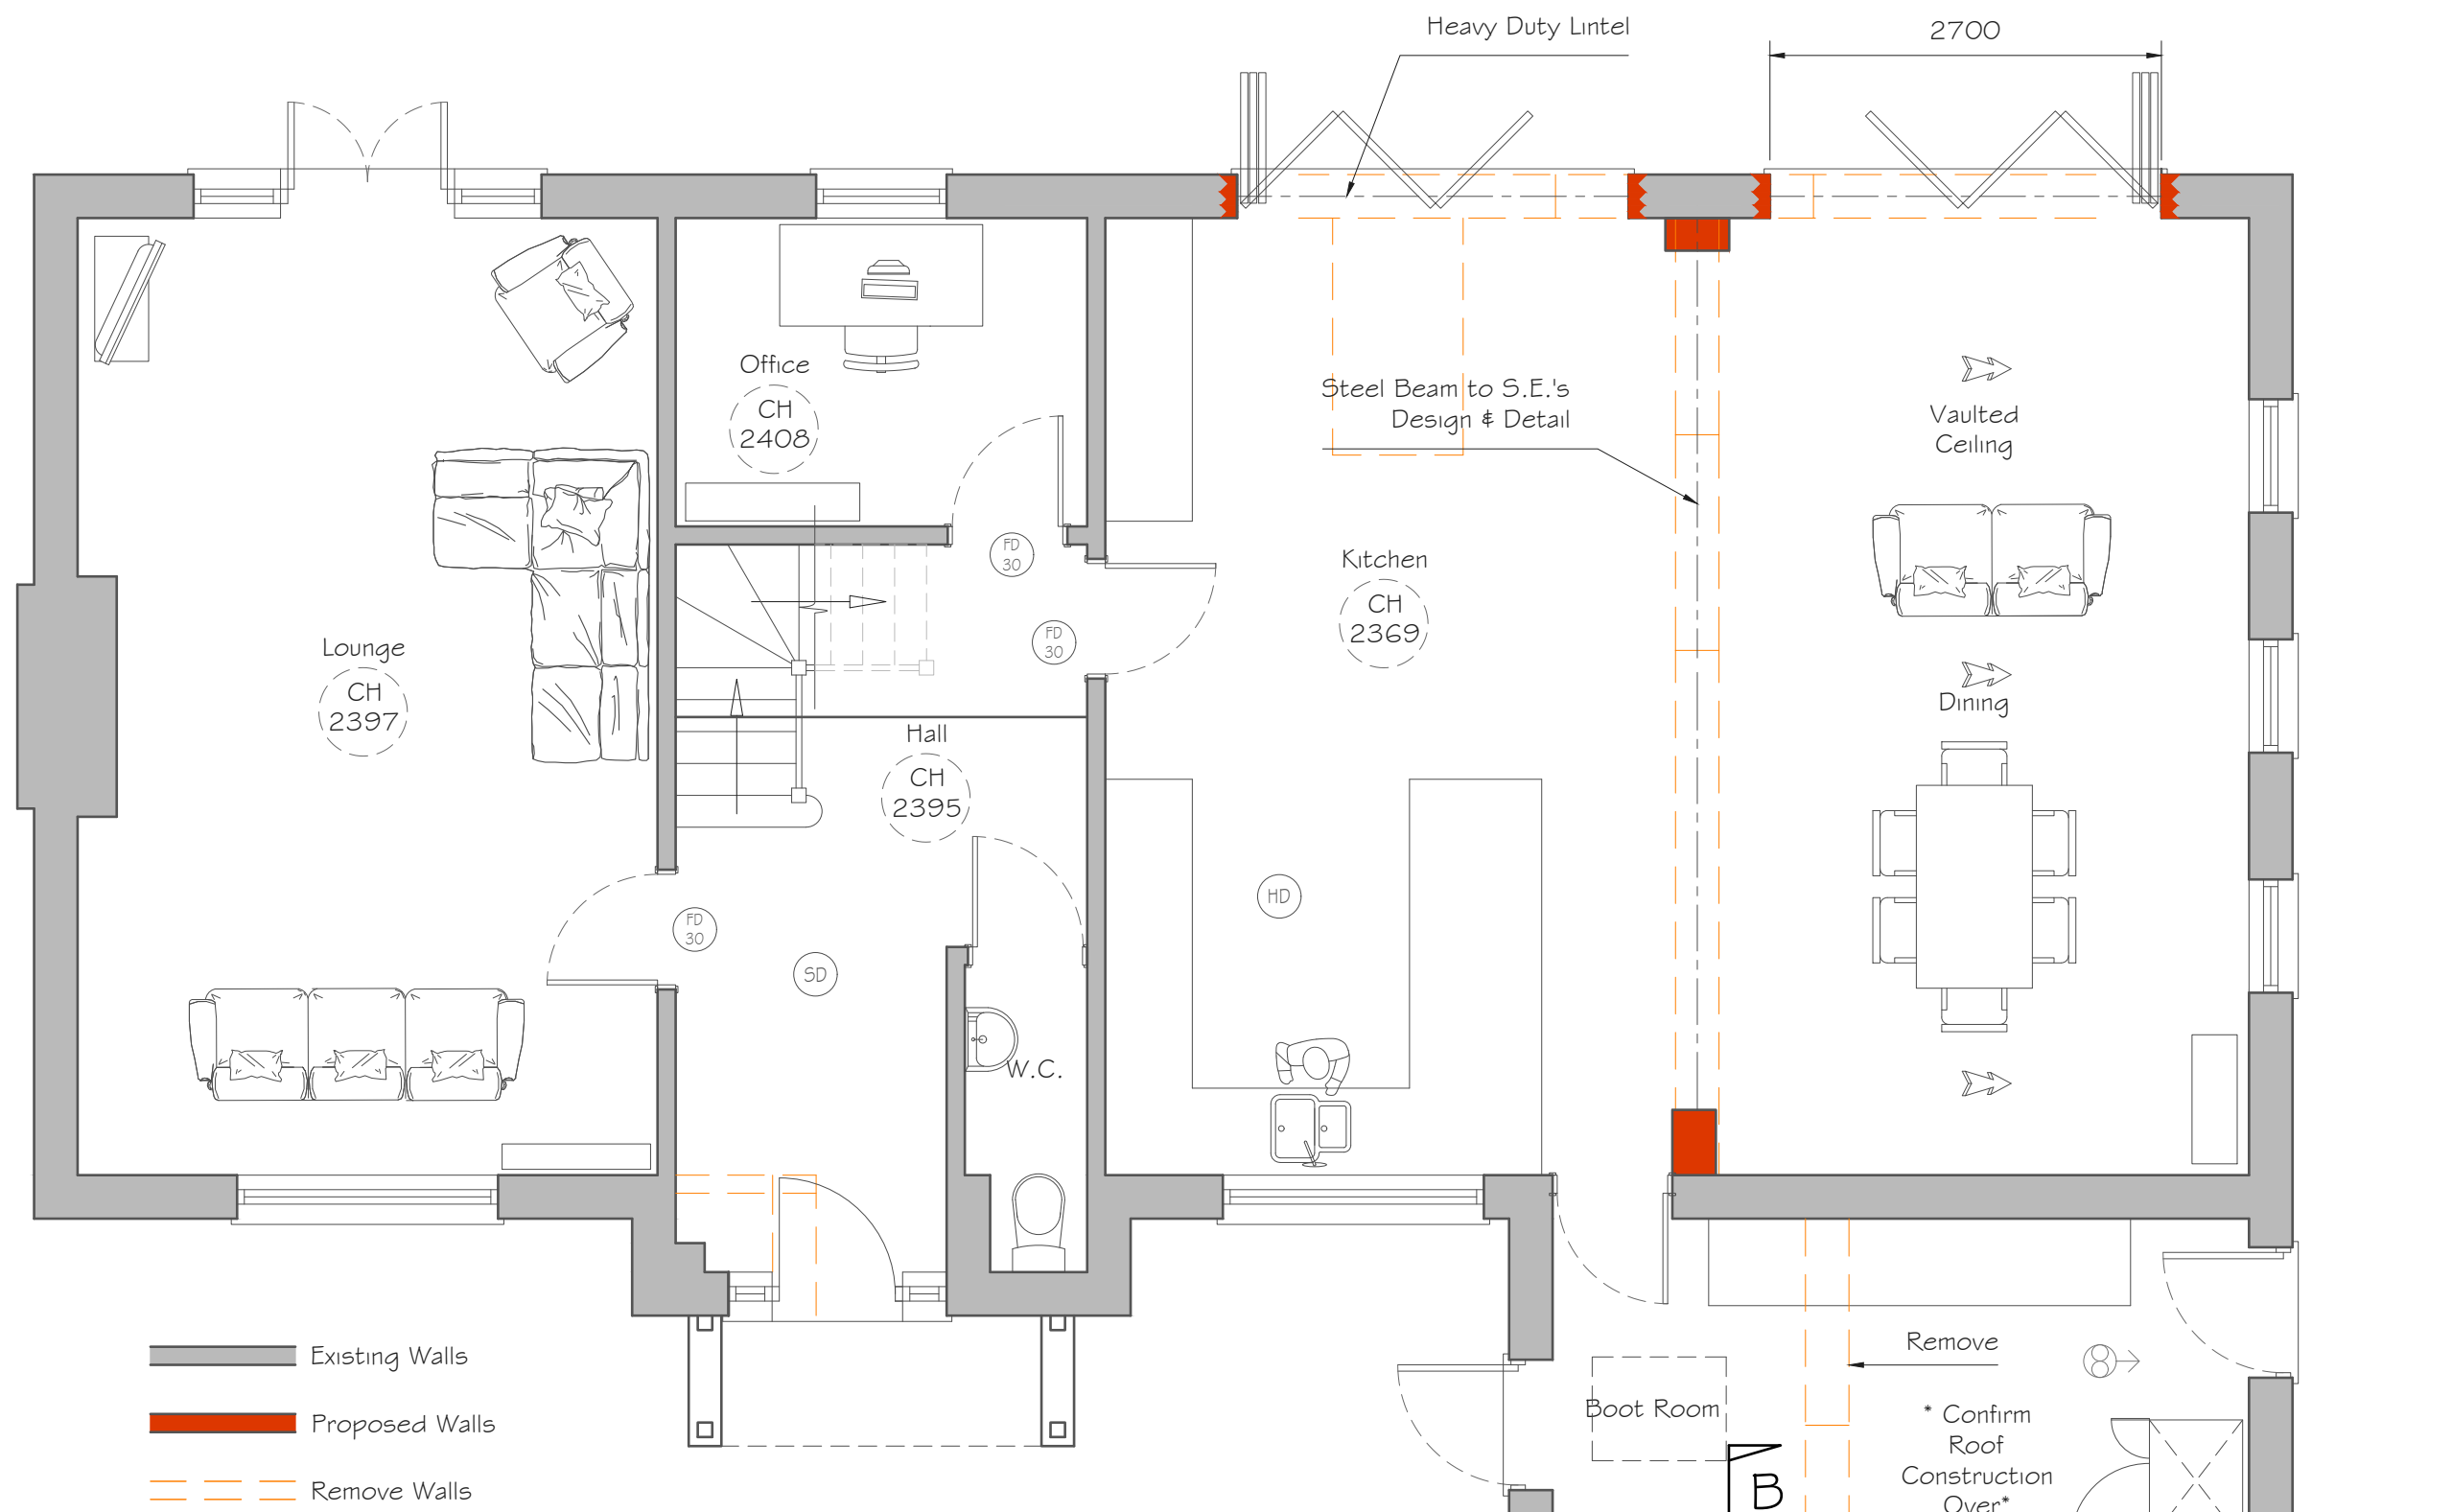


GROUND FLOOR PLAN
Scale 1:50

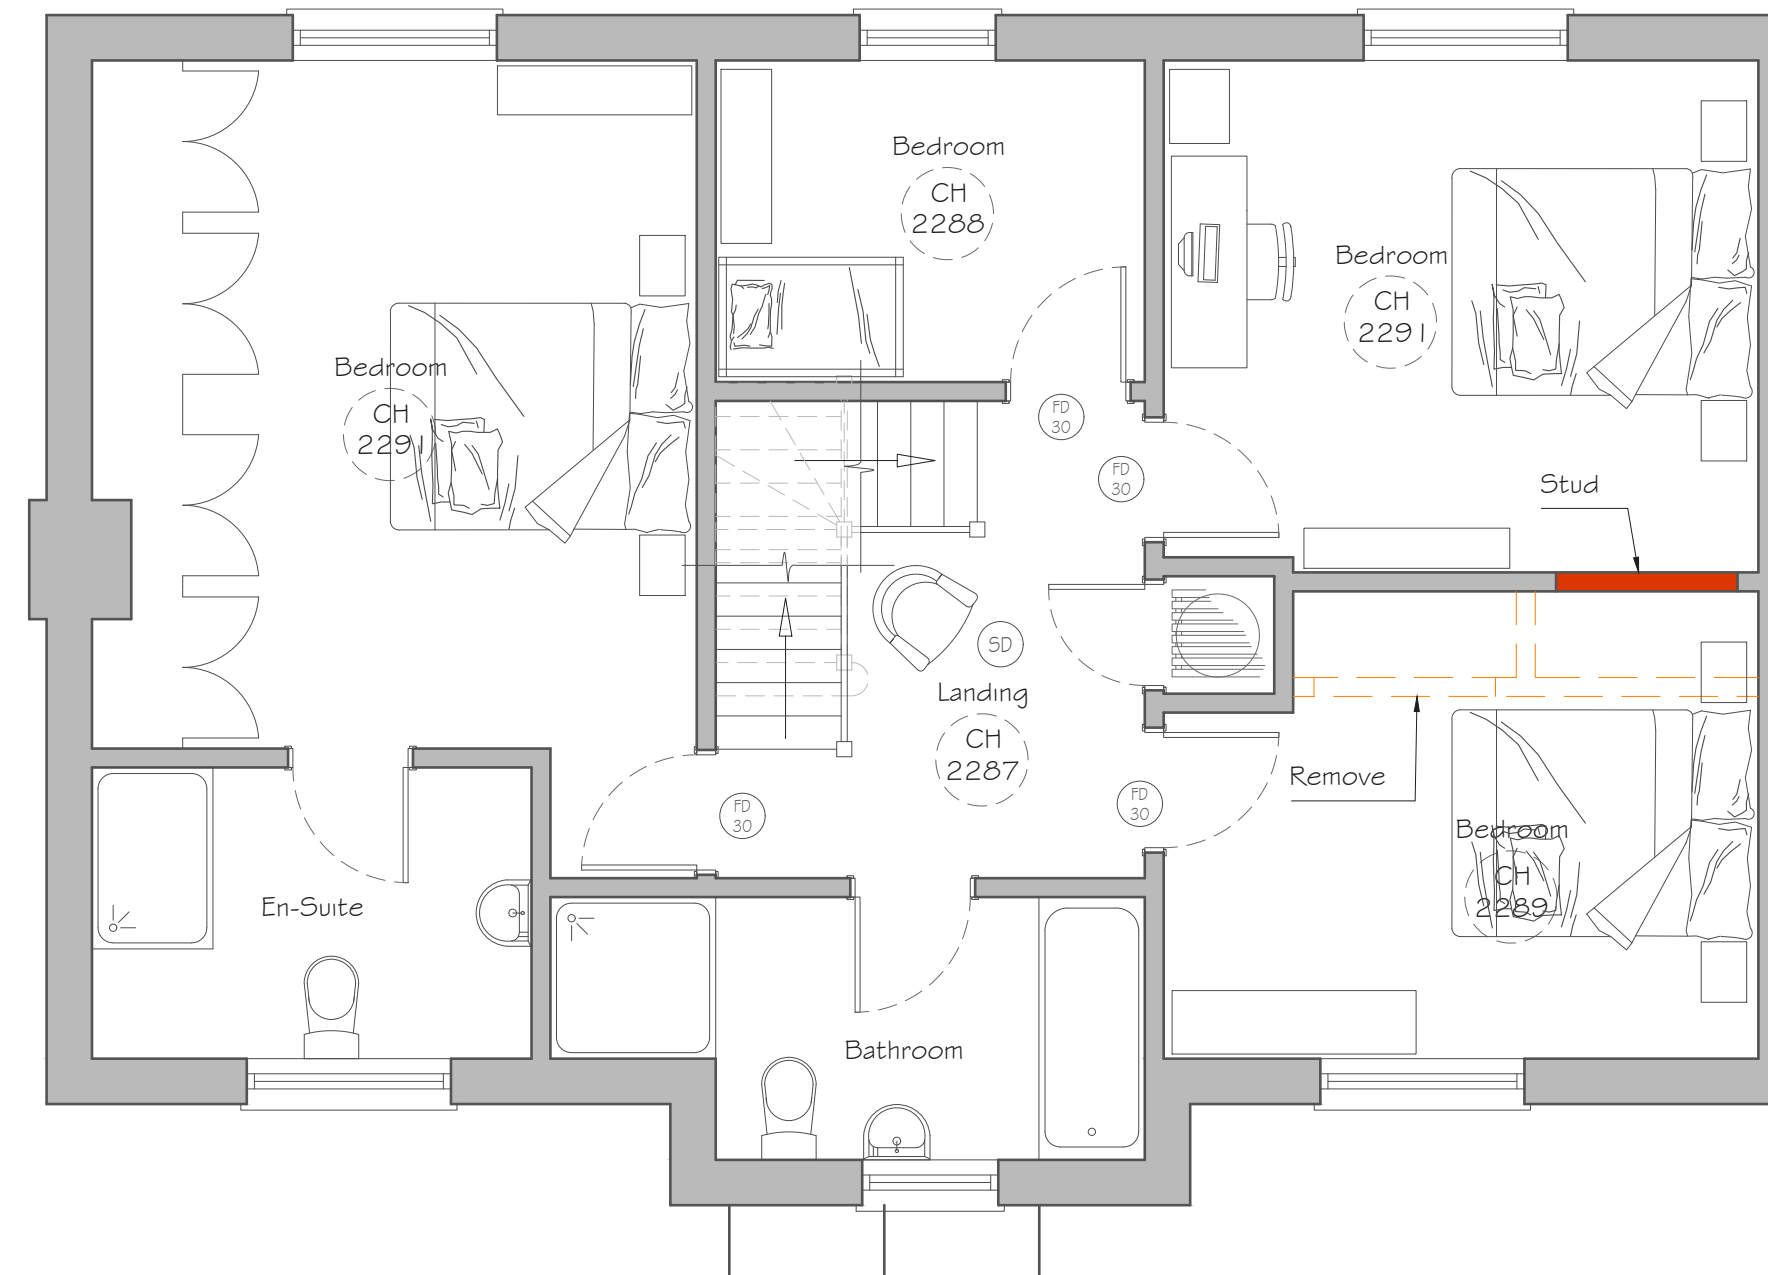

FIRST FLOOR PLAN
Scale 1:50

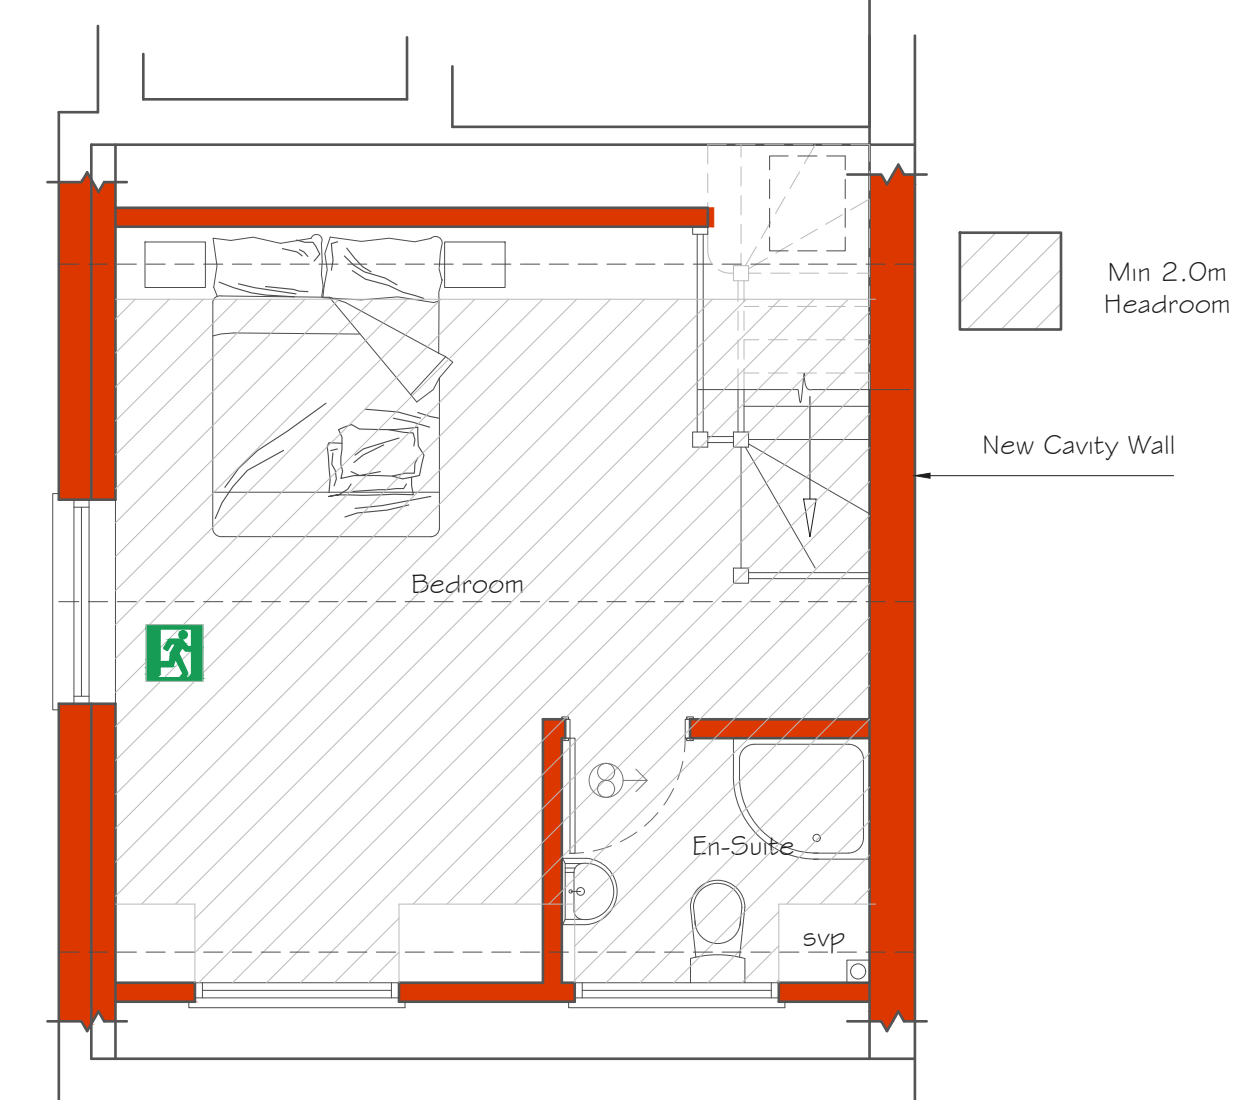


FIRST FLOOR PLAN
Scale 1:50

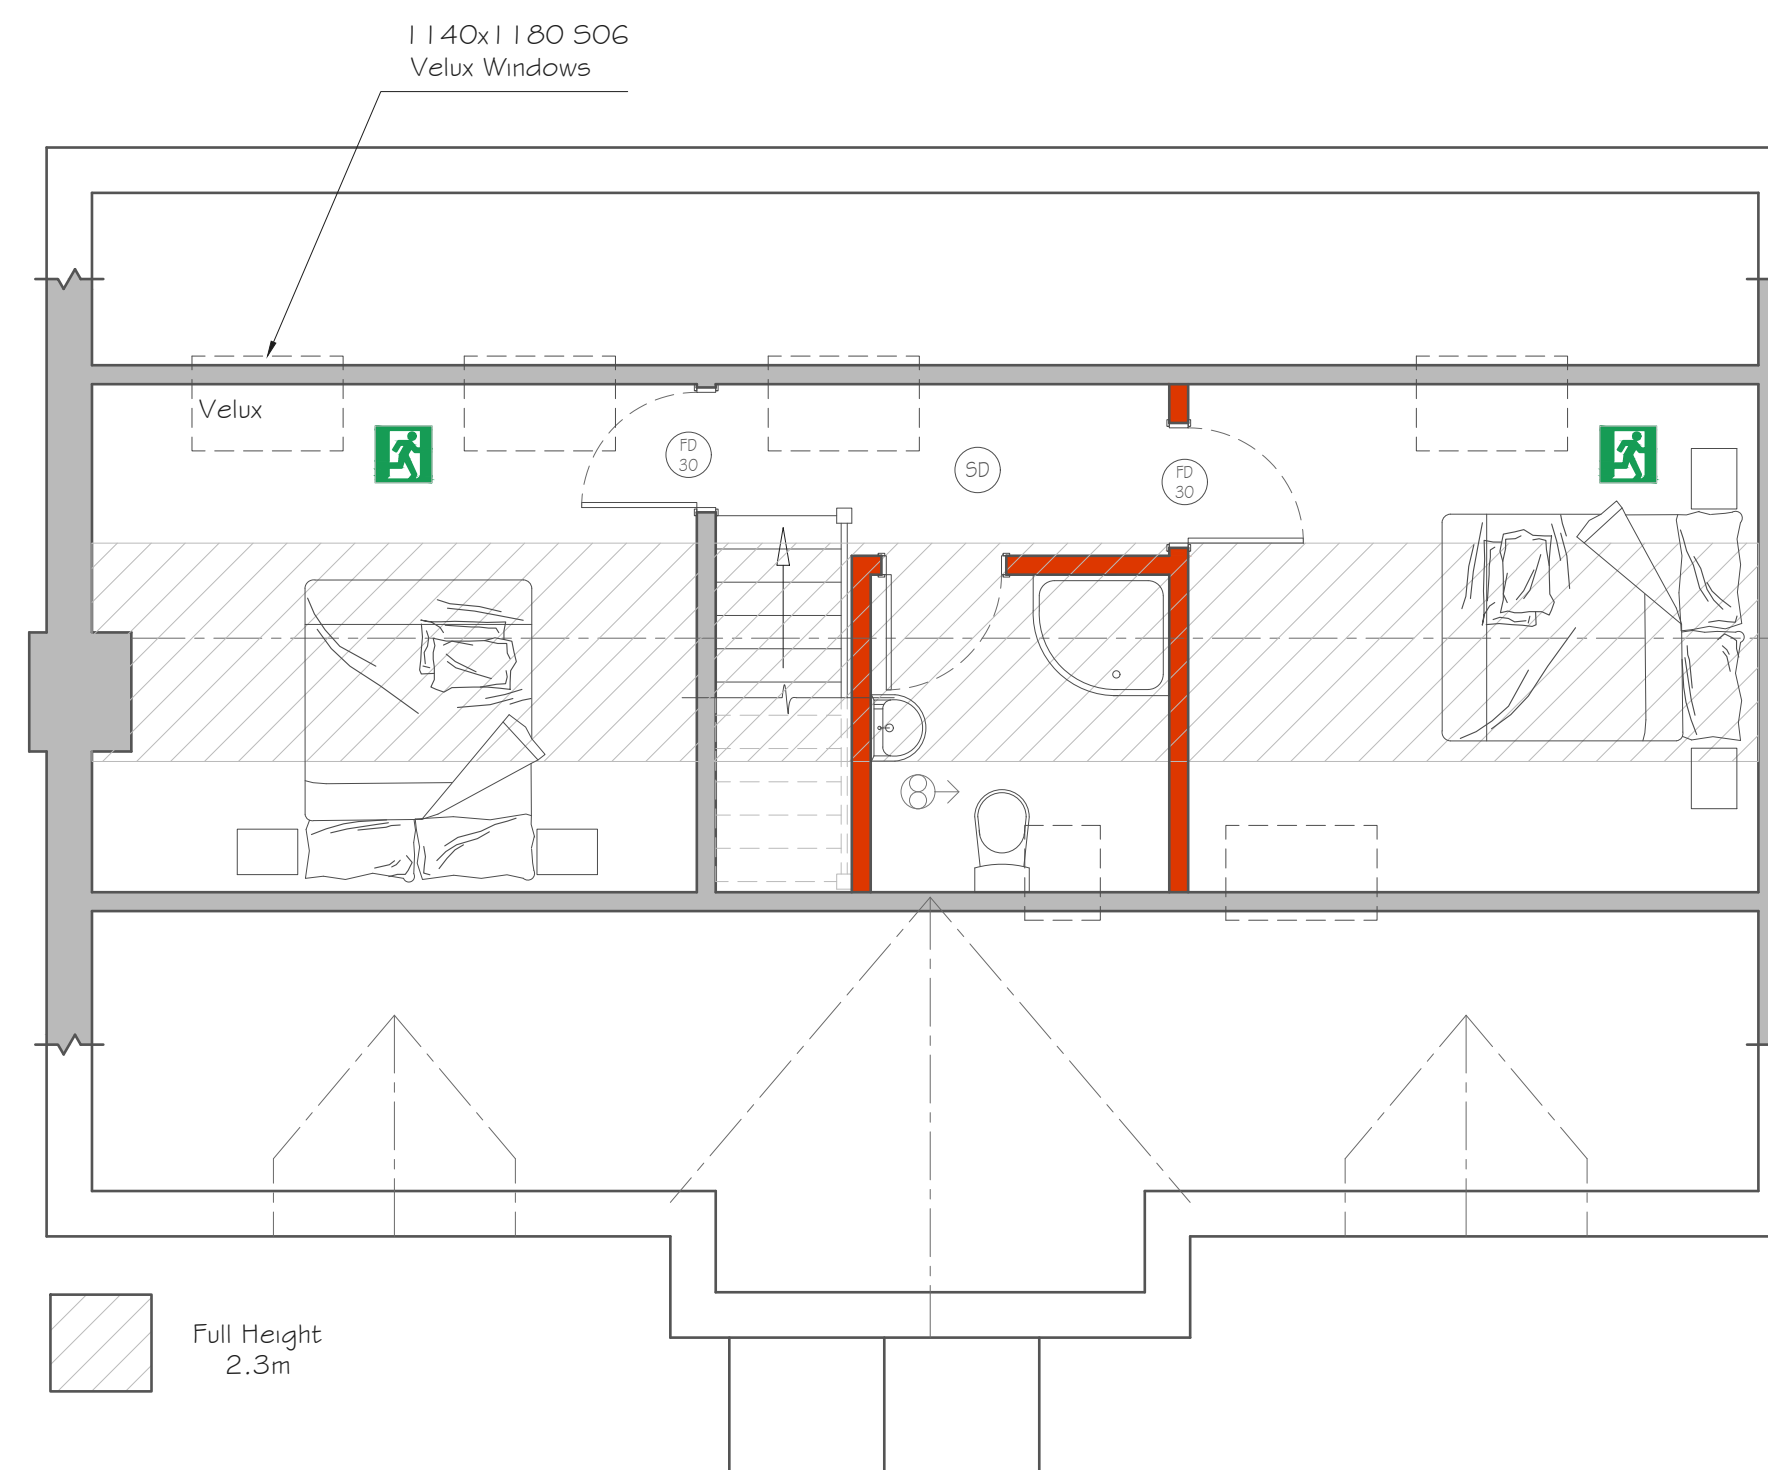

SECOND FLOOR PLAN
Scale 1:50

FD 30	1 Hour Fire Doors to risk
FD 60	1/2 Hour Fire Doors to risk
SD	Mains Smoke detector interlinked c/w battery backup
HD	Heat detector
CM	Carbon Monoxide detector
EF 15	Extract Fan 15min over-run
EF 60	Extract Fan 60l/sec (kitchen)
CP	Car Charging Point
EW	Escape window

S.W. : 100 Ø uPVC RW Goods matching existing, into 1 m³ soakaways more than 5m from building, via 100 Ø uPVC pipe at 1:60 fall on peagnt bed, via 68 Ø uPVC RW down pipes, to the satisfaction of the B.C.O.

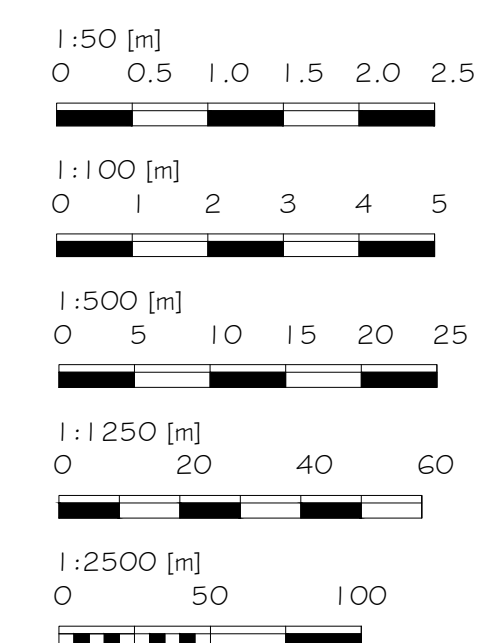

Alex Dawson www.addraughting.co.uk alex@addraughting.co.uk 01672 511412 07791 341698 59 Barrow Close Marlborough Wiltshire SN8 2BE AD DRAUGHTING ARCHITECTURAL SERVICES	
Client MR & MRS JP DEGOUGE	
Job Title EXTENSION AT: OG HOUSE, OGBOURNE ST GEORGE, MARLBOROUGH, WILTSHIRE, SN8 1TF.	
Drawing Title PROPOSED ELEVATIONS AND PLANS	
Scale AS SHOWN	
Date 06/10/2025	Drawn AD
Drawing No. 1561-02	Rev C