




Storage Container
Typical Floor Plan and Elevations




Scale 1:100 @ A3


GIA APPRX. 12.9M2
RAL 6007 GREEN

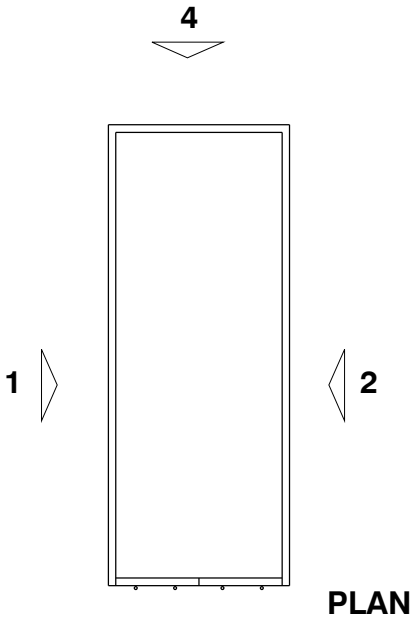


PLAN

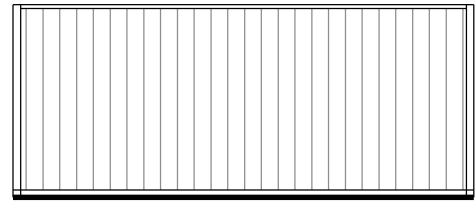


ELEVATION 1

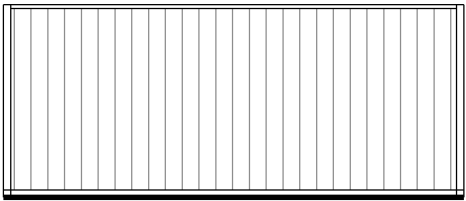

ELEVATION 2

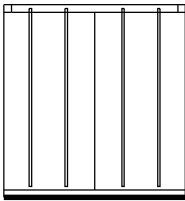

ELEVATION 3

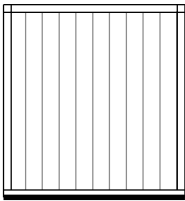

ELEVATION 4



A CCTV MOUNTED ON 2M POLE

B LED SECURITY LIGHTING MOUNTED ON 0.6M POLE

Bin Store
Plan and Elevations



Scale 1:50 @ A3

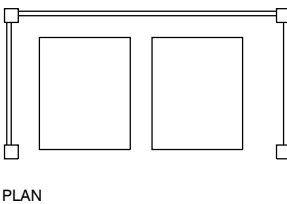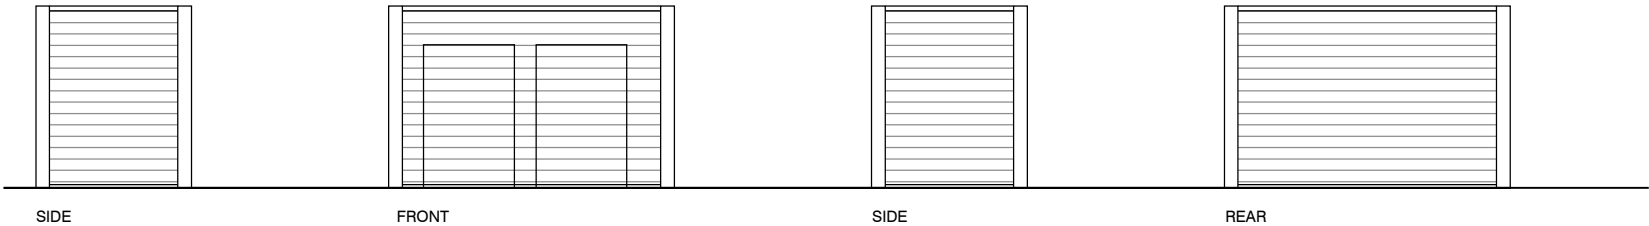

PLAN

TIMBER FENCE POSTS AND PANELS



- PLANNING -