




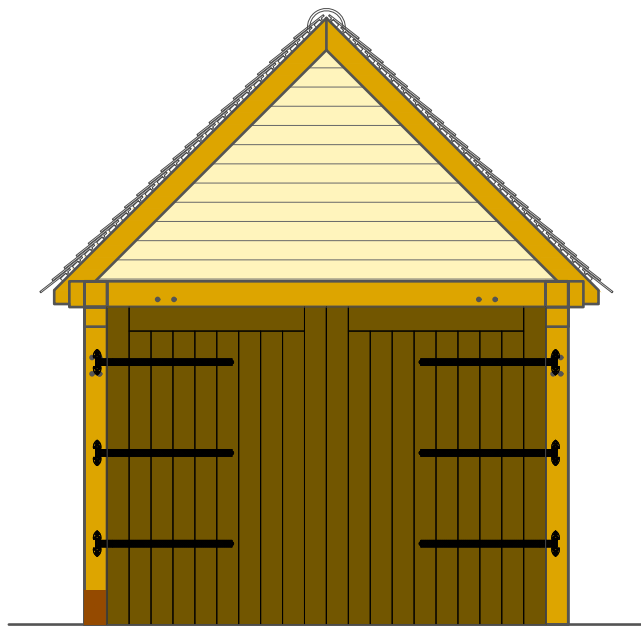

FRONT ELEVATION
Scale 1:50

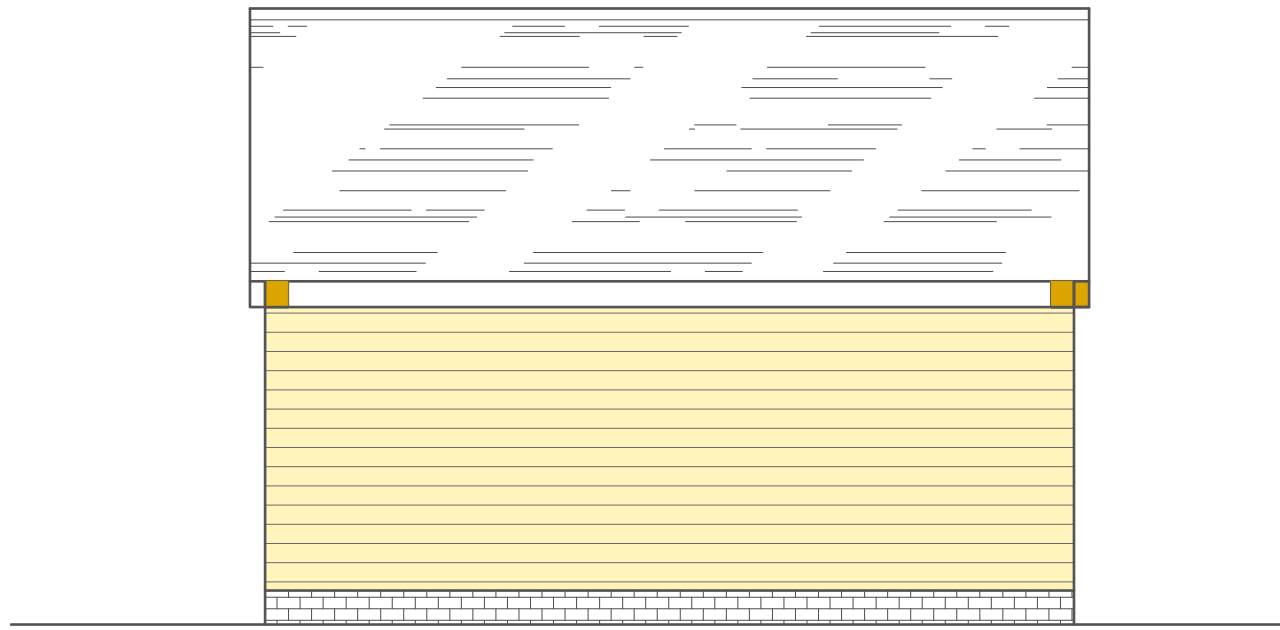


SIDE ELEVATION
Scale 1:50

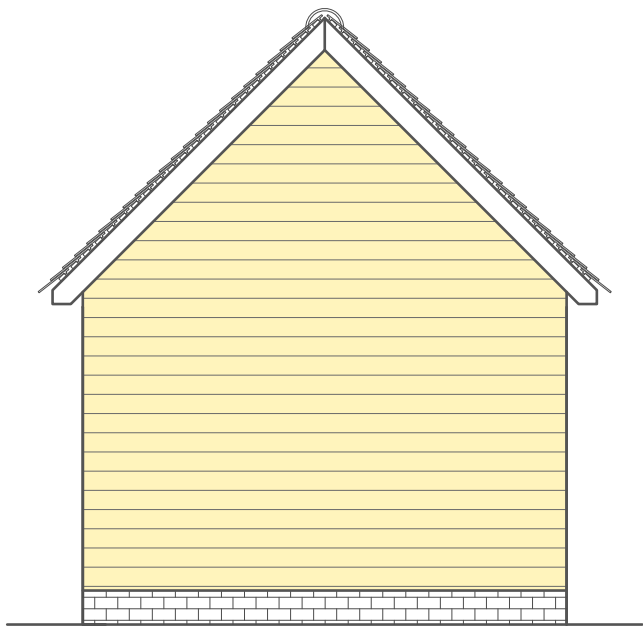


REAR ELEVATION
Scale 1:50




SIDE ELEVATION
Scale 1:50

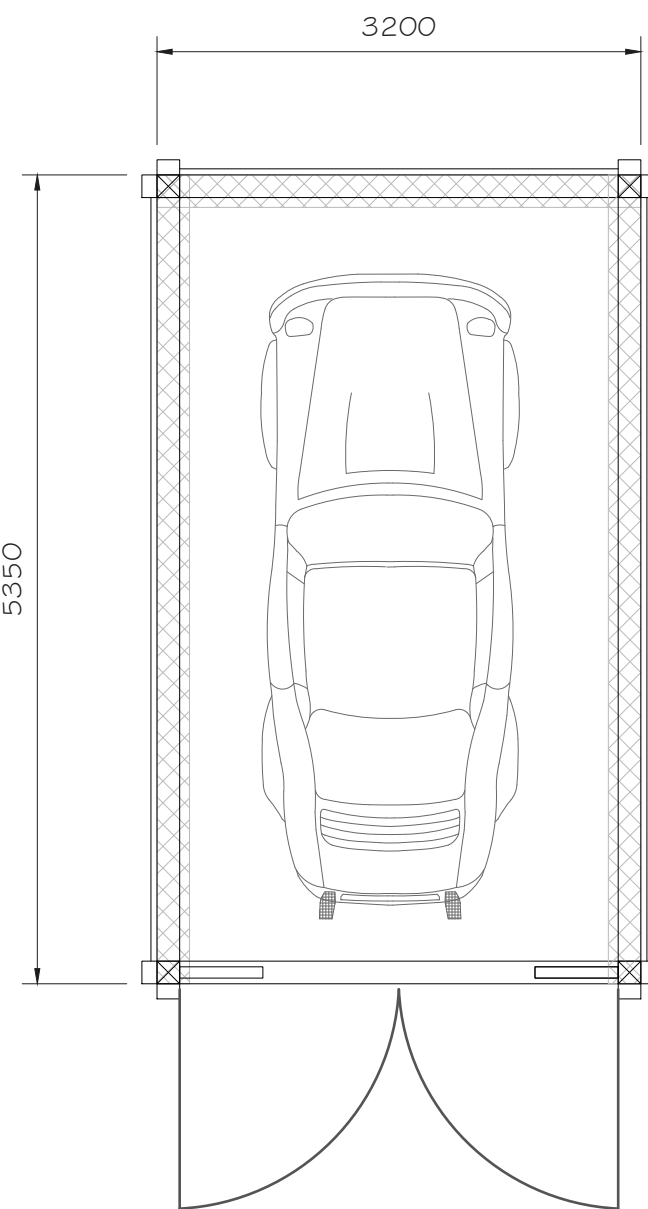



FLOOR PLAN
Scale 1:50

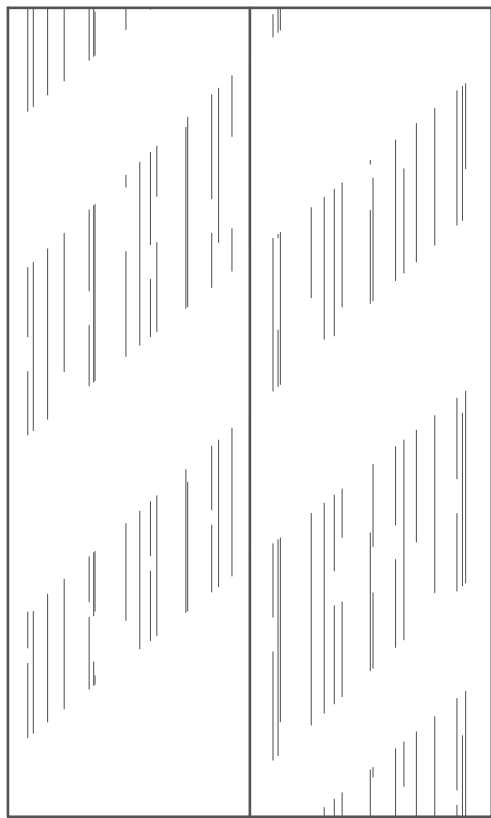

ROOF PLAN
Scale 1:50

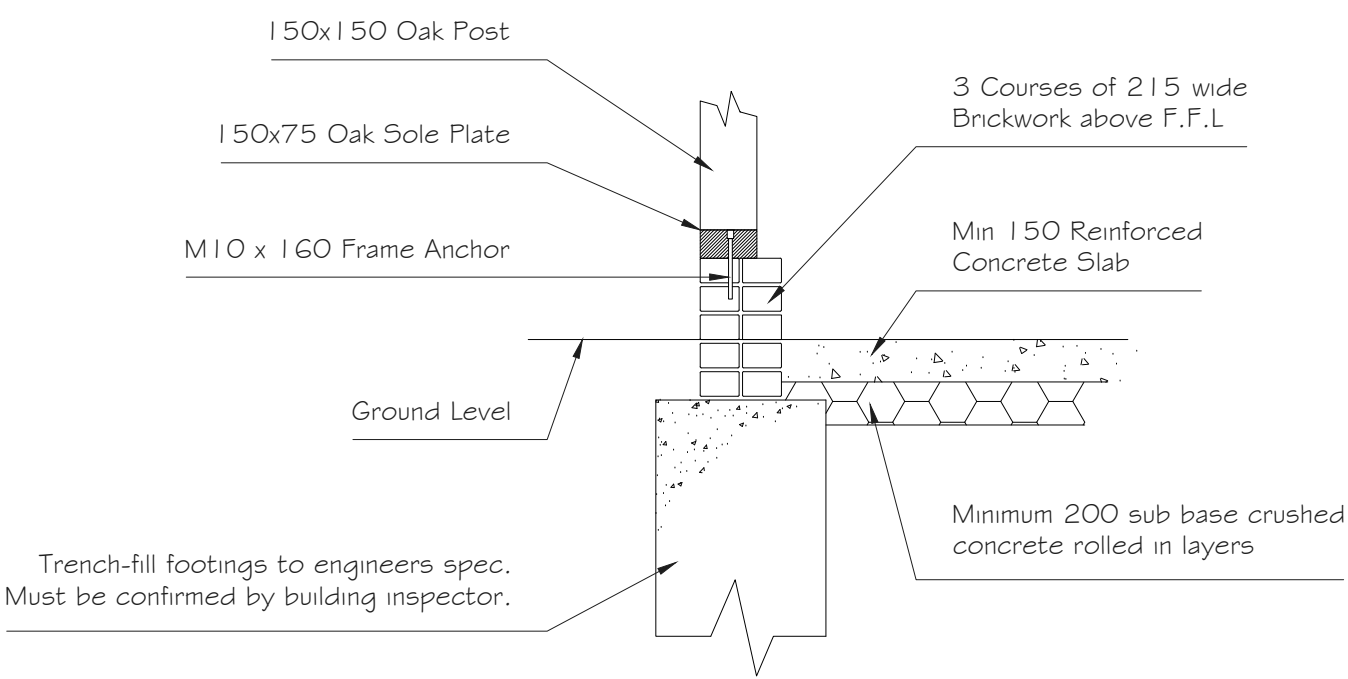



FOUNDATION
Scale 1:20

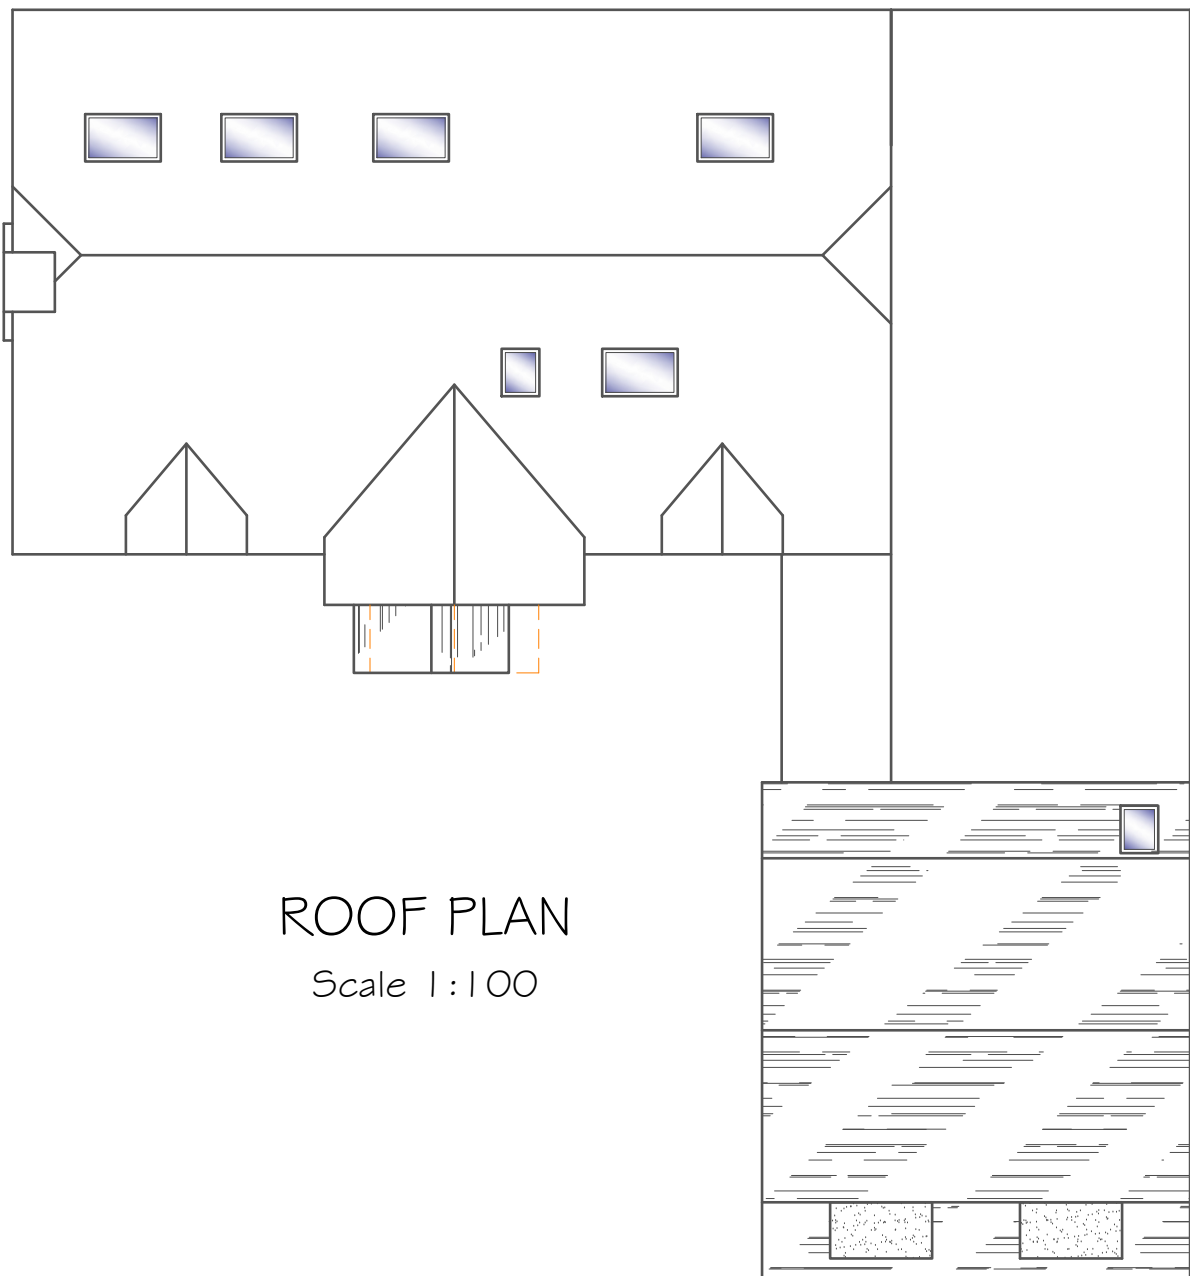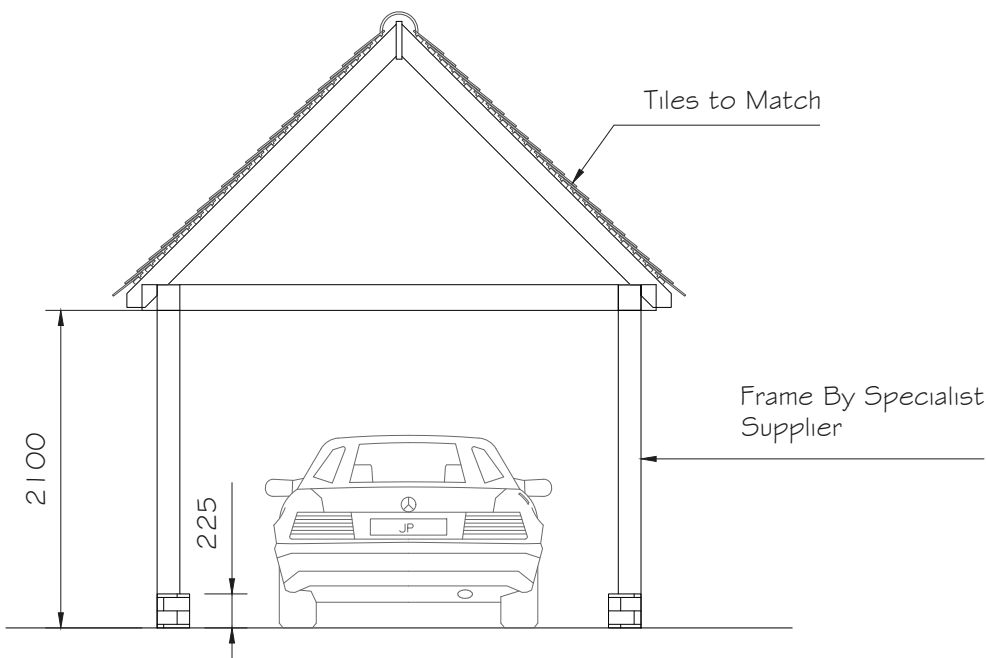

ROOF PLAN
Scale 1:100



BLOCK PLAN
Scale 1:500

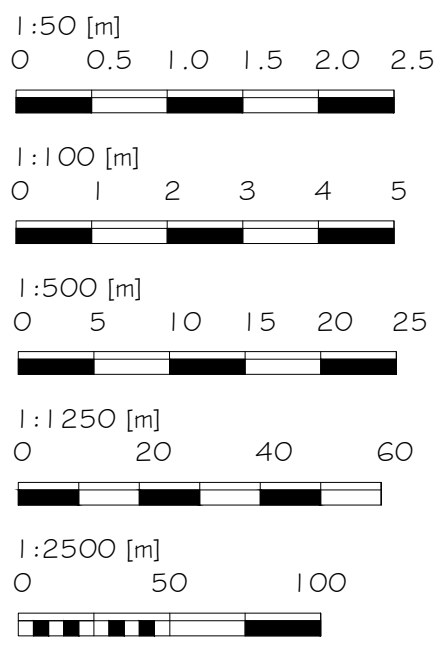 

Alex Dawson
www.addraughting.co.uk
alex@addraughting.co.uk
01672 511412
07791 341698

59 Barrow Close
Marlborough
Wiltshire
SN8 2BE



Client
MR & MRS JP DEGOUVE

Job Title
EXTENSION AT:
OG HOUSE,
OGBOURNE ST GEORGE,
MARLBOROUGH,
WILTSHIRE,
SN8 1TF.

Drawing Title
PROPOSED ELEVATIONS AND PLANS

Scale
A5 SHOWN

Date 23/09/2025 Drawn AD

Drawing No.	Rev
1561-03	B