


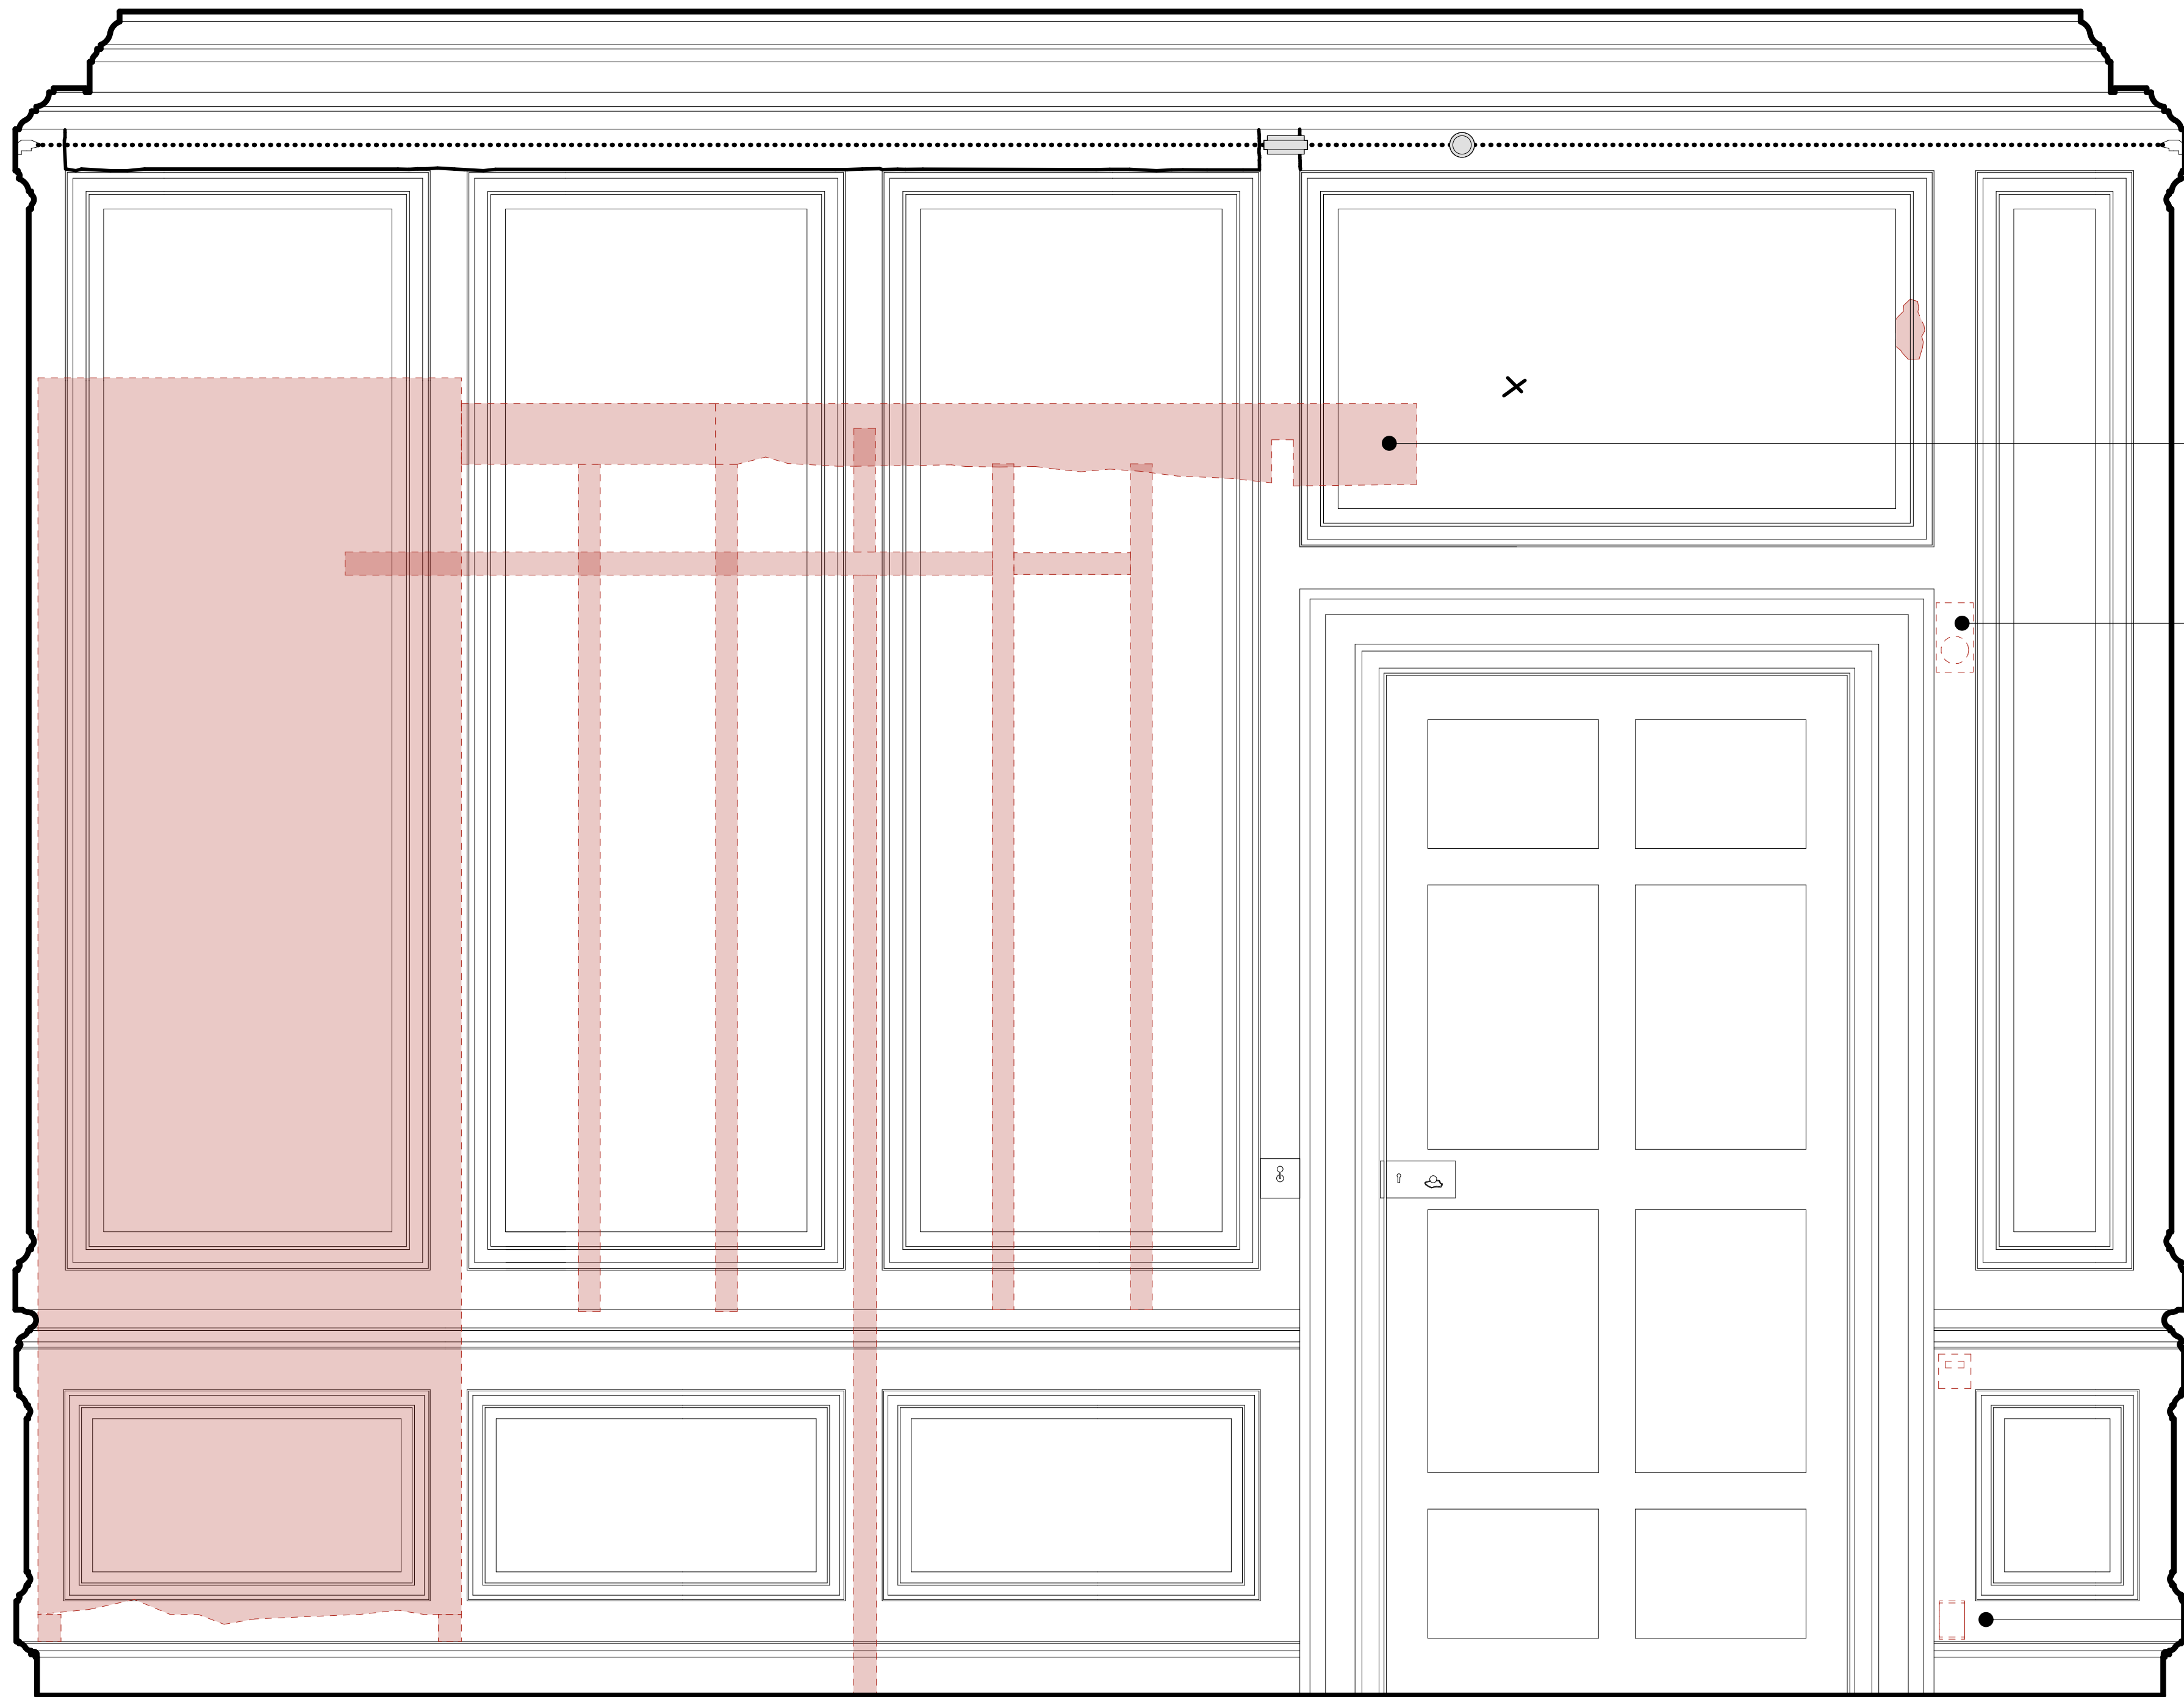

Modern wall lining support battens
carefully removed from historic panelling
in all locations

Remove modern fittings, services and
loose cabling

Notes

To be read in conjunction with all relevant Architect's, Landscape Architects's, Services, Structural Engineer's and Specialist Consultant's Drawings.

Connolly Wellingham Architects to be notified in writing of any discrepancies.

All dimensions to be verified on site before proceeding with the work.

02	21/11/2025	Issue for Listed Building Consent
01	19/11/2025	
Rev	Date	Issue

Drawing Status

EXISTING AND REMOVALS

Spike Island Artspace Ltd
133 Cumberland Rd
Bristol
BS1 6UX

Connolly Wellingham Architects
connollywellingham.com

Client
National Trust
Project
**Mompesson House:
North East Bedroom**
Drawing Title
South Elevation

Scale @ A1
1:10

Drawing Number
060-CWa-DR-A-1253

Rev
02