





FRONT ELEVATION
Scale 1:100




SIDE ELEVATION
Scale 1:100

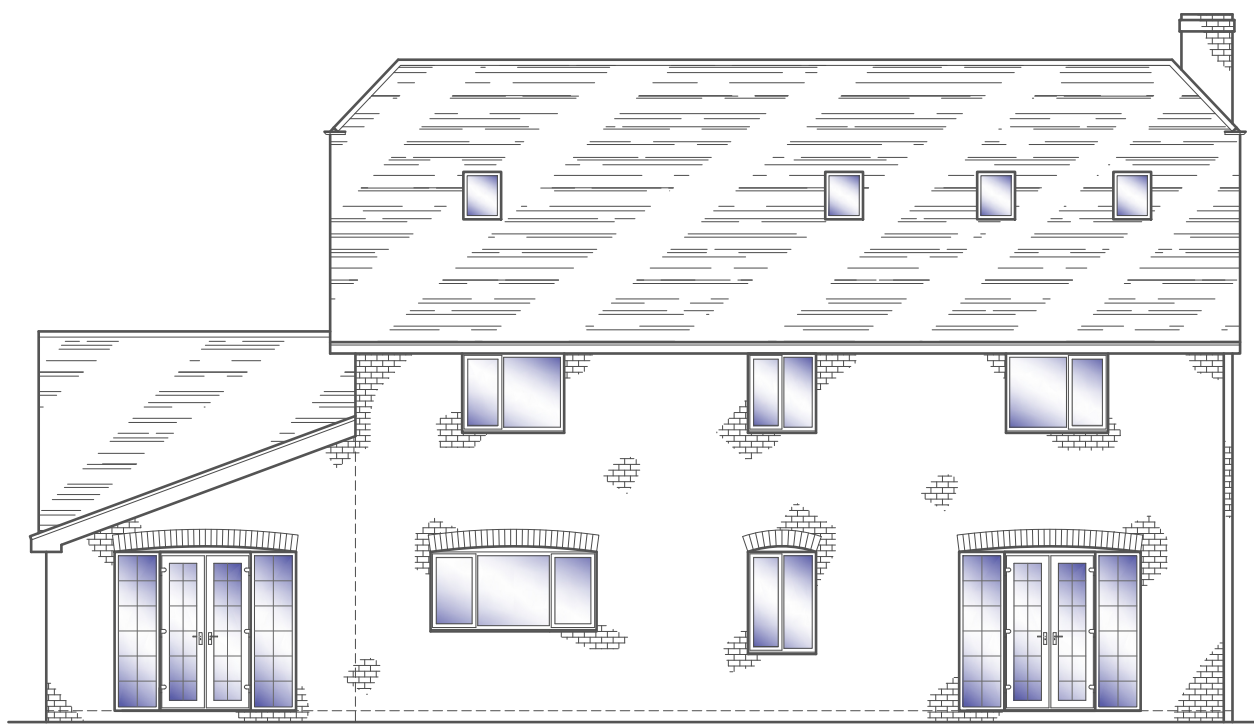


REAR ELEVATION
Scale 1:100

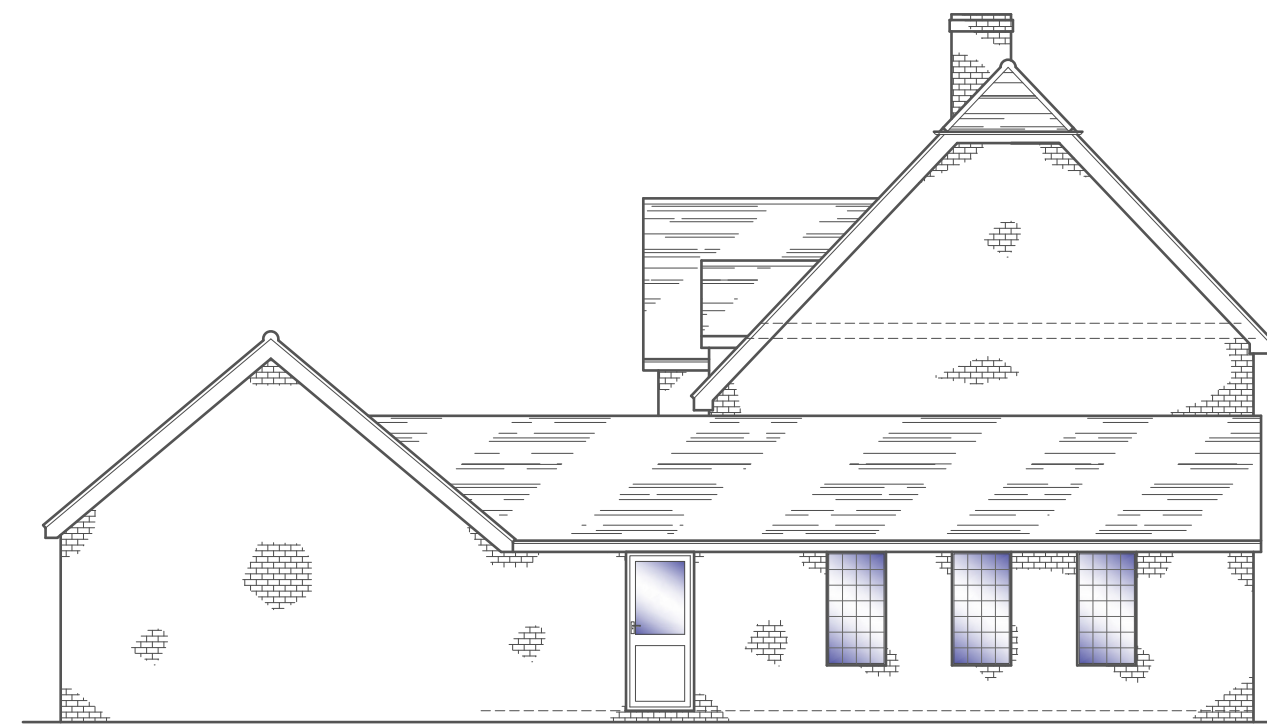


SIDE ELEVATION
Scale 1:100

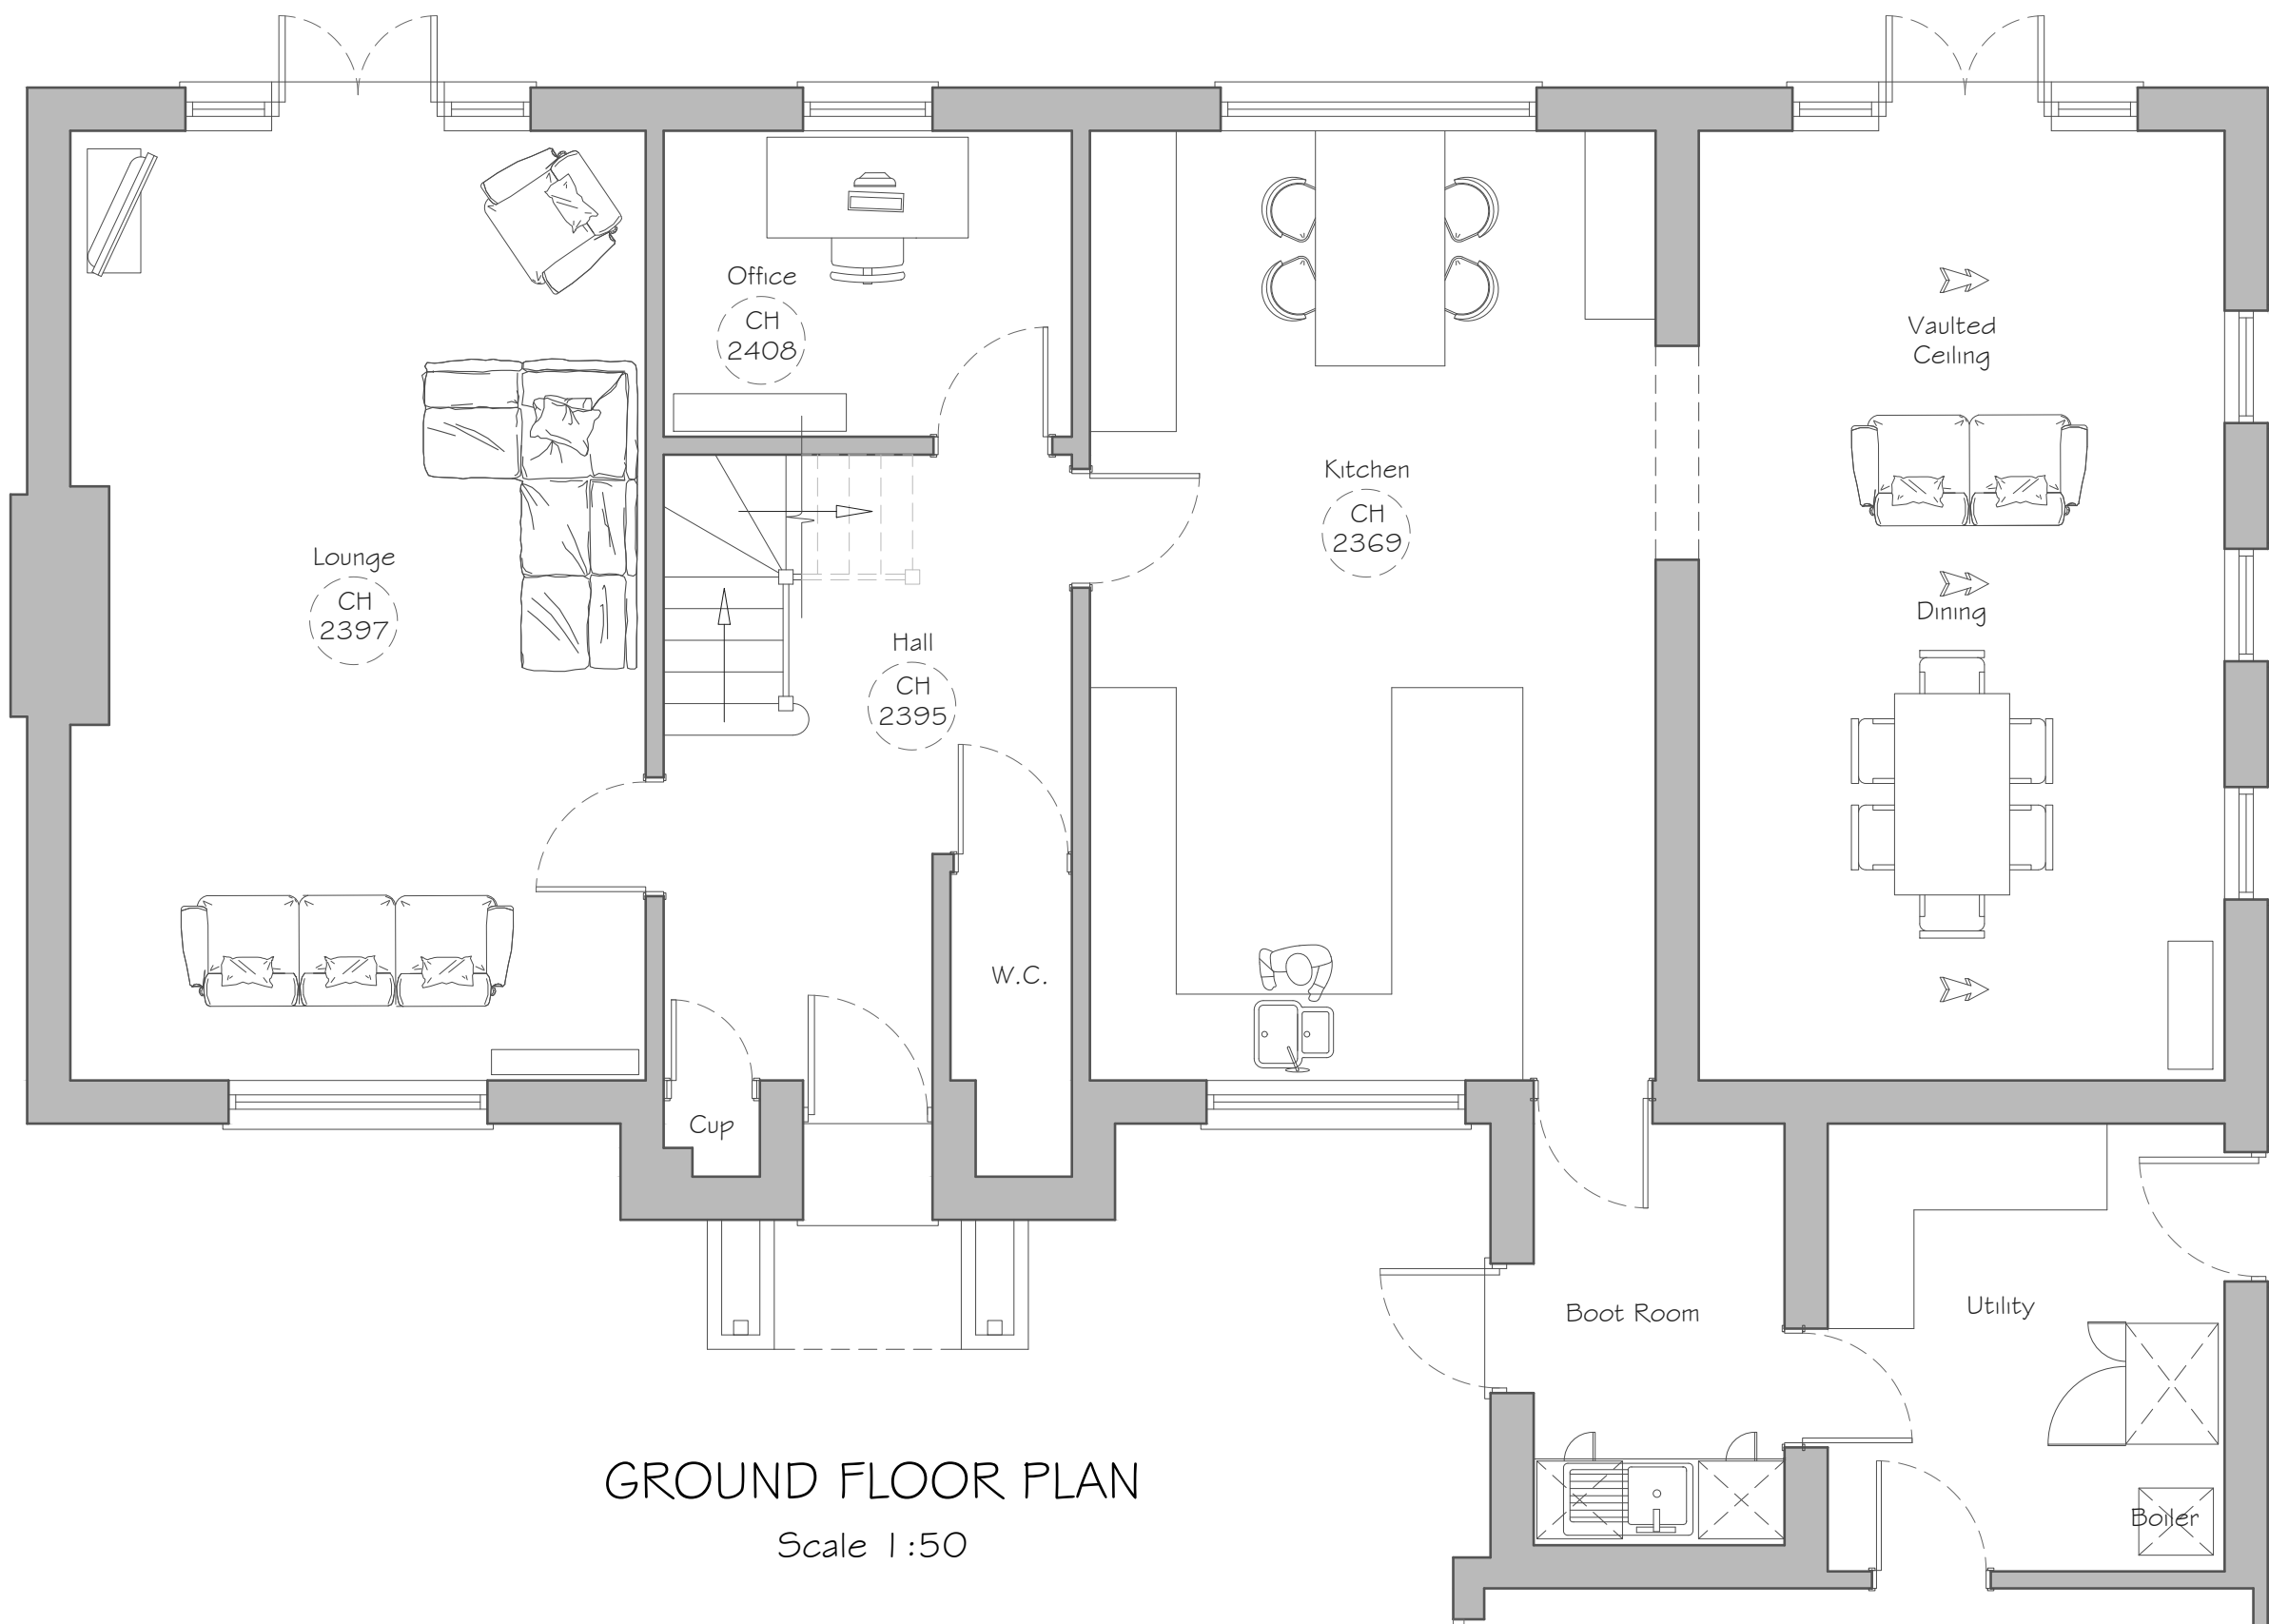


GROUND FLOOR PLAN
Scale 1:50

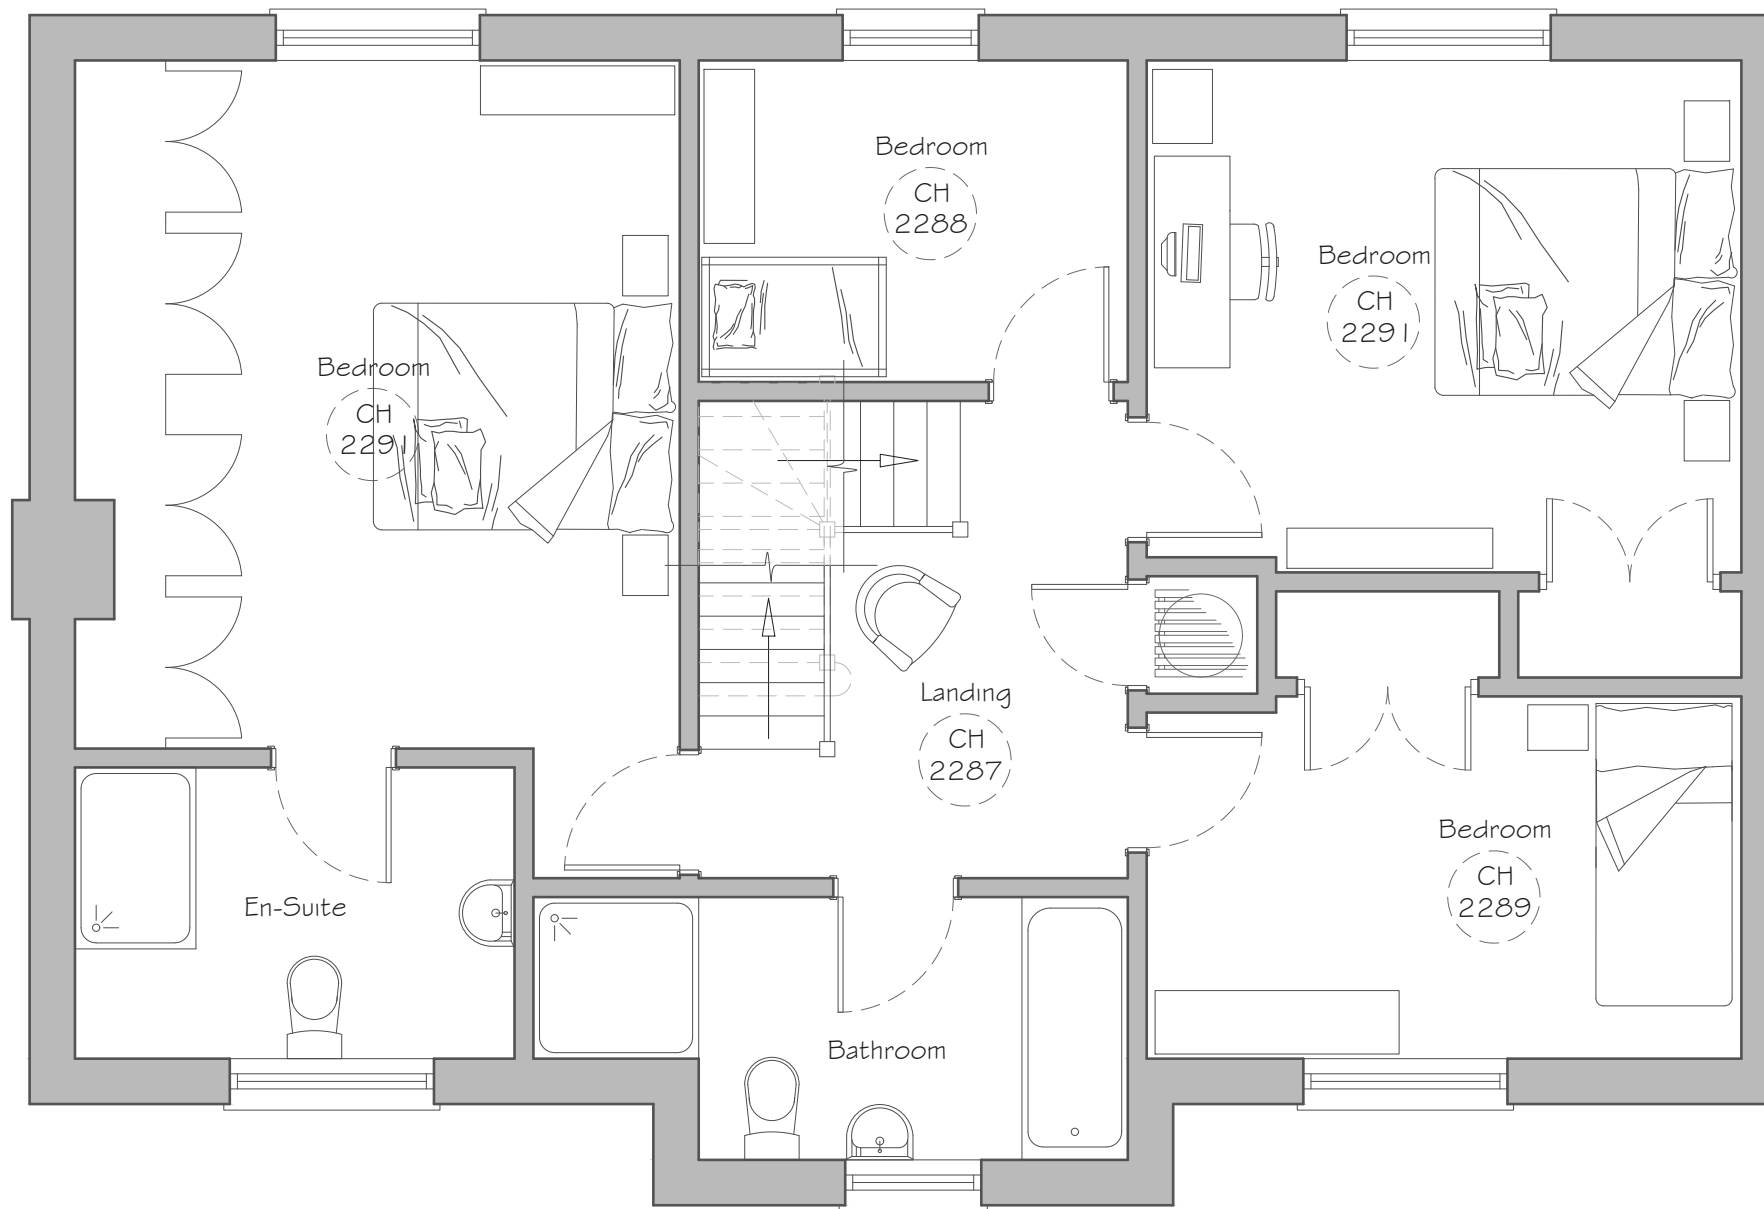


FIRST FLOOR PLAN
Scale 1:50

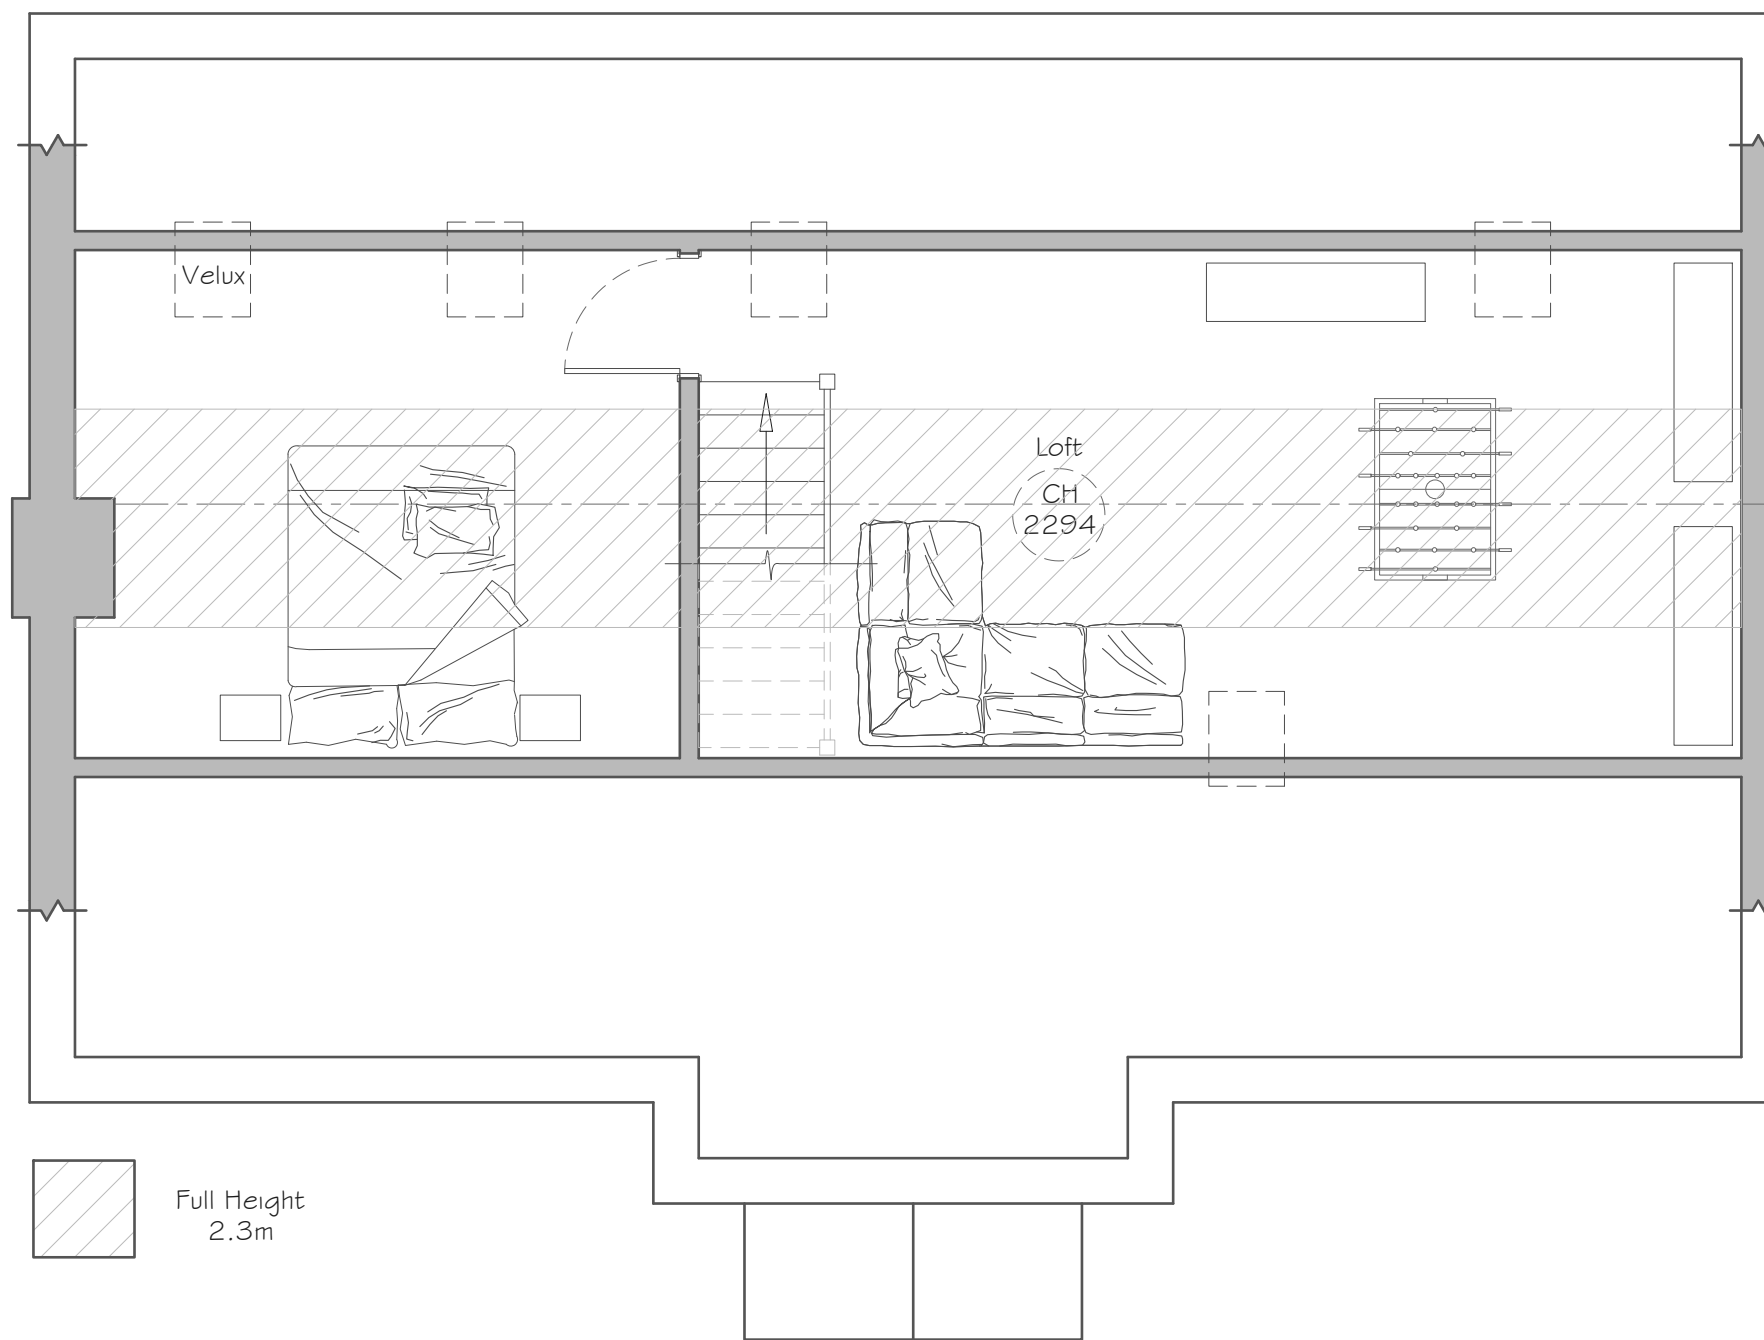

SECOND FLOOR PLAN
Scale 1:50

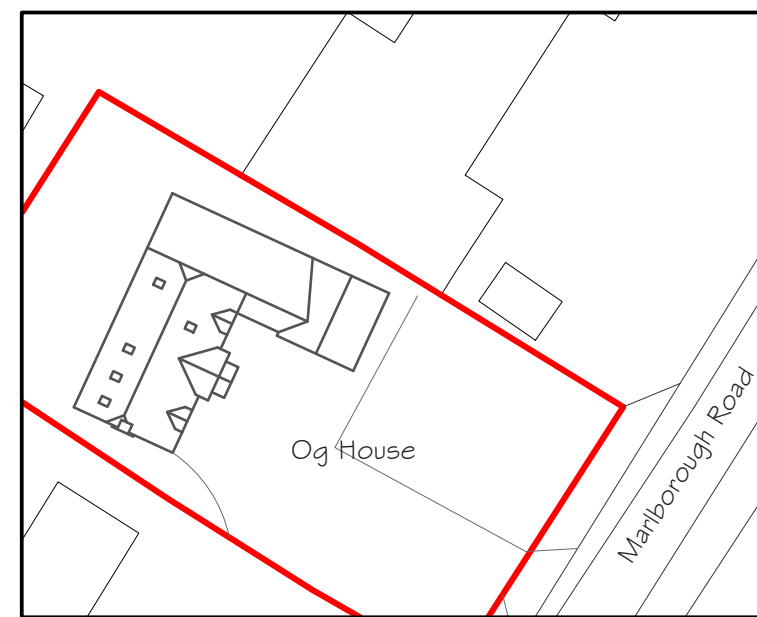


BLOCK PLAN
Scale 1:500

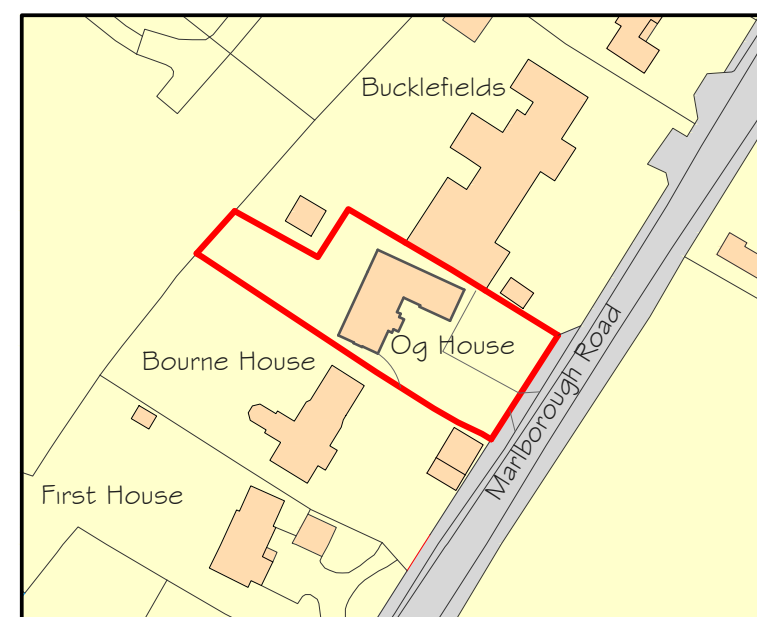

LOCATION PLAN
Scale 1:1250



ROOF PLAN
Scale 1:100

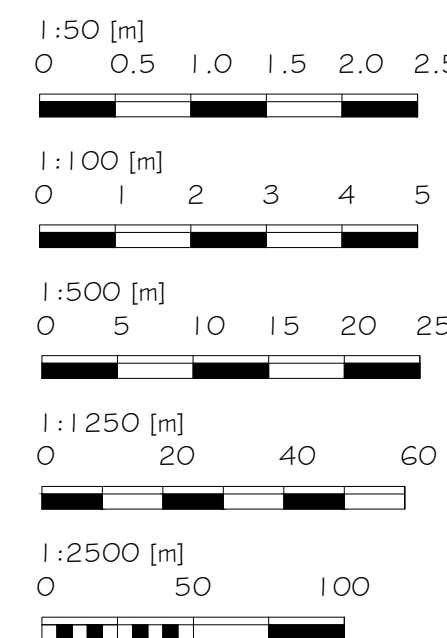

Alex Dawson www.addraughting.co.uk alex@addraughting.co.uk 01672 511412 07791 341698 59 Barrow Close Marlborough Wiltshire SN8 2BE AD DRAUGHTING ARCHITECTURAL SERVICES	
Client	
MR & MRS JP DEGOUGE	
Job Title	
EXTENSION AT: OG HOUSE, OGBOURNE ST GEORGE, MARLBOROUGH, WILTSHIRE, SN8 1TF.	
Drawing Title	
EXISTING ELEVATIONS AND PLANS	
Scale	
AS SHOWN	
Date	14/08/2025
Drawn	AD
Drawing No.	1561-01
Rev	-