


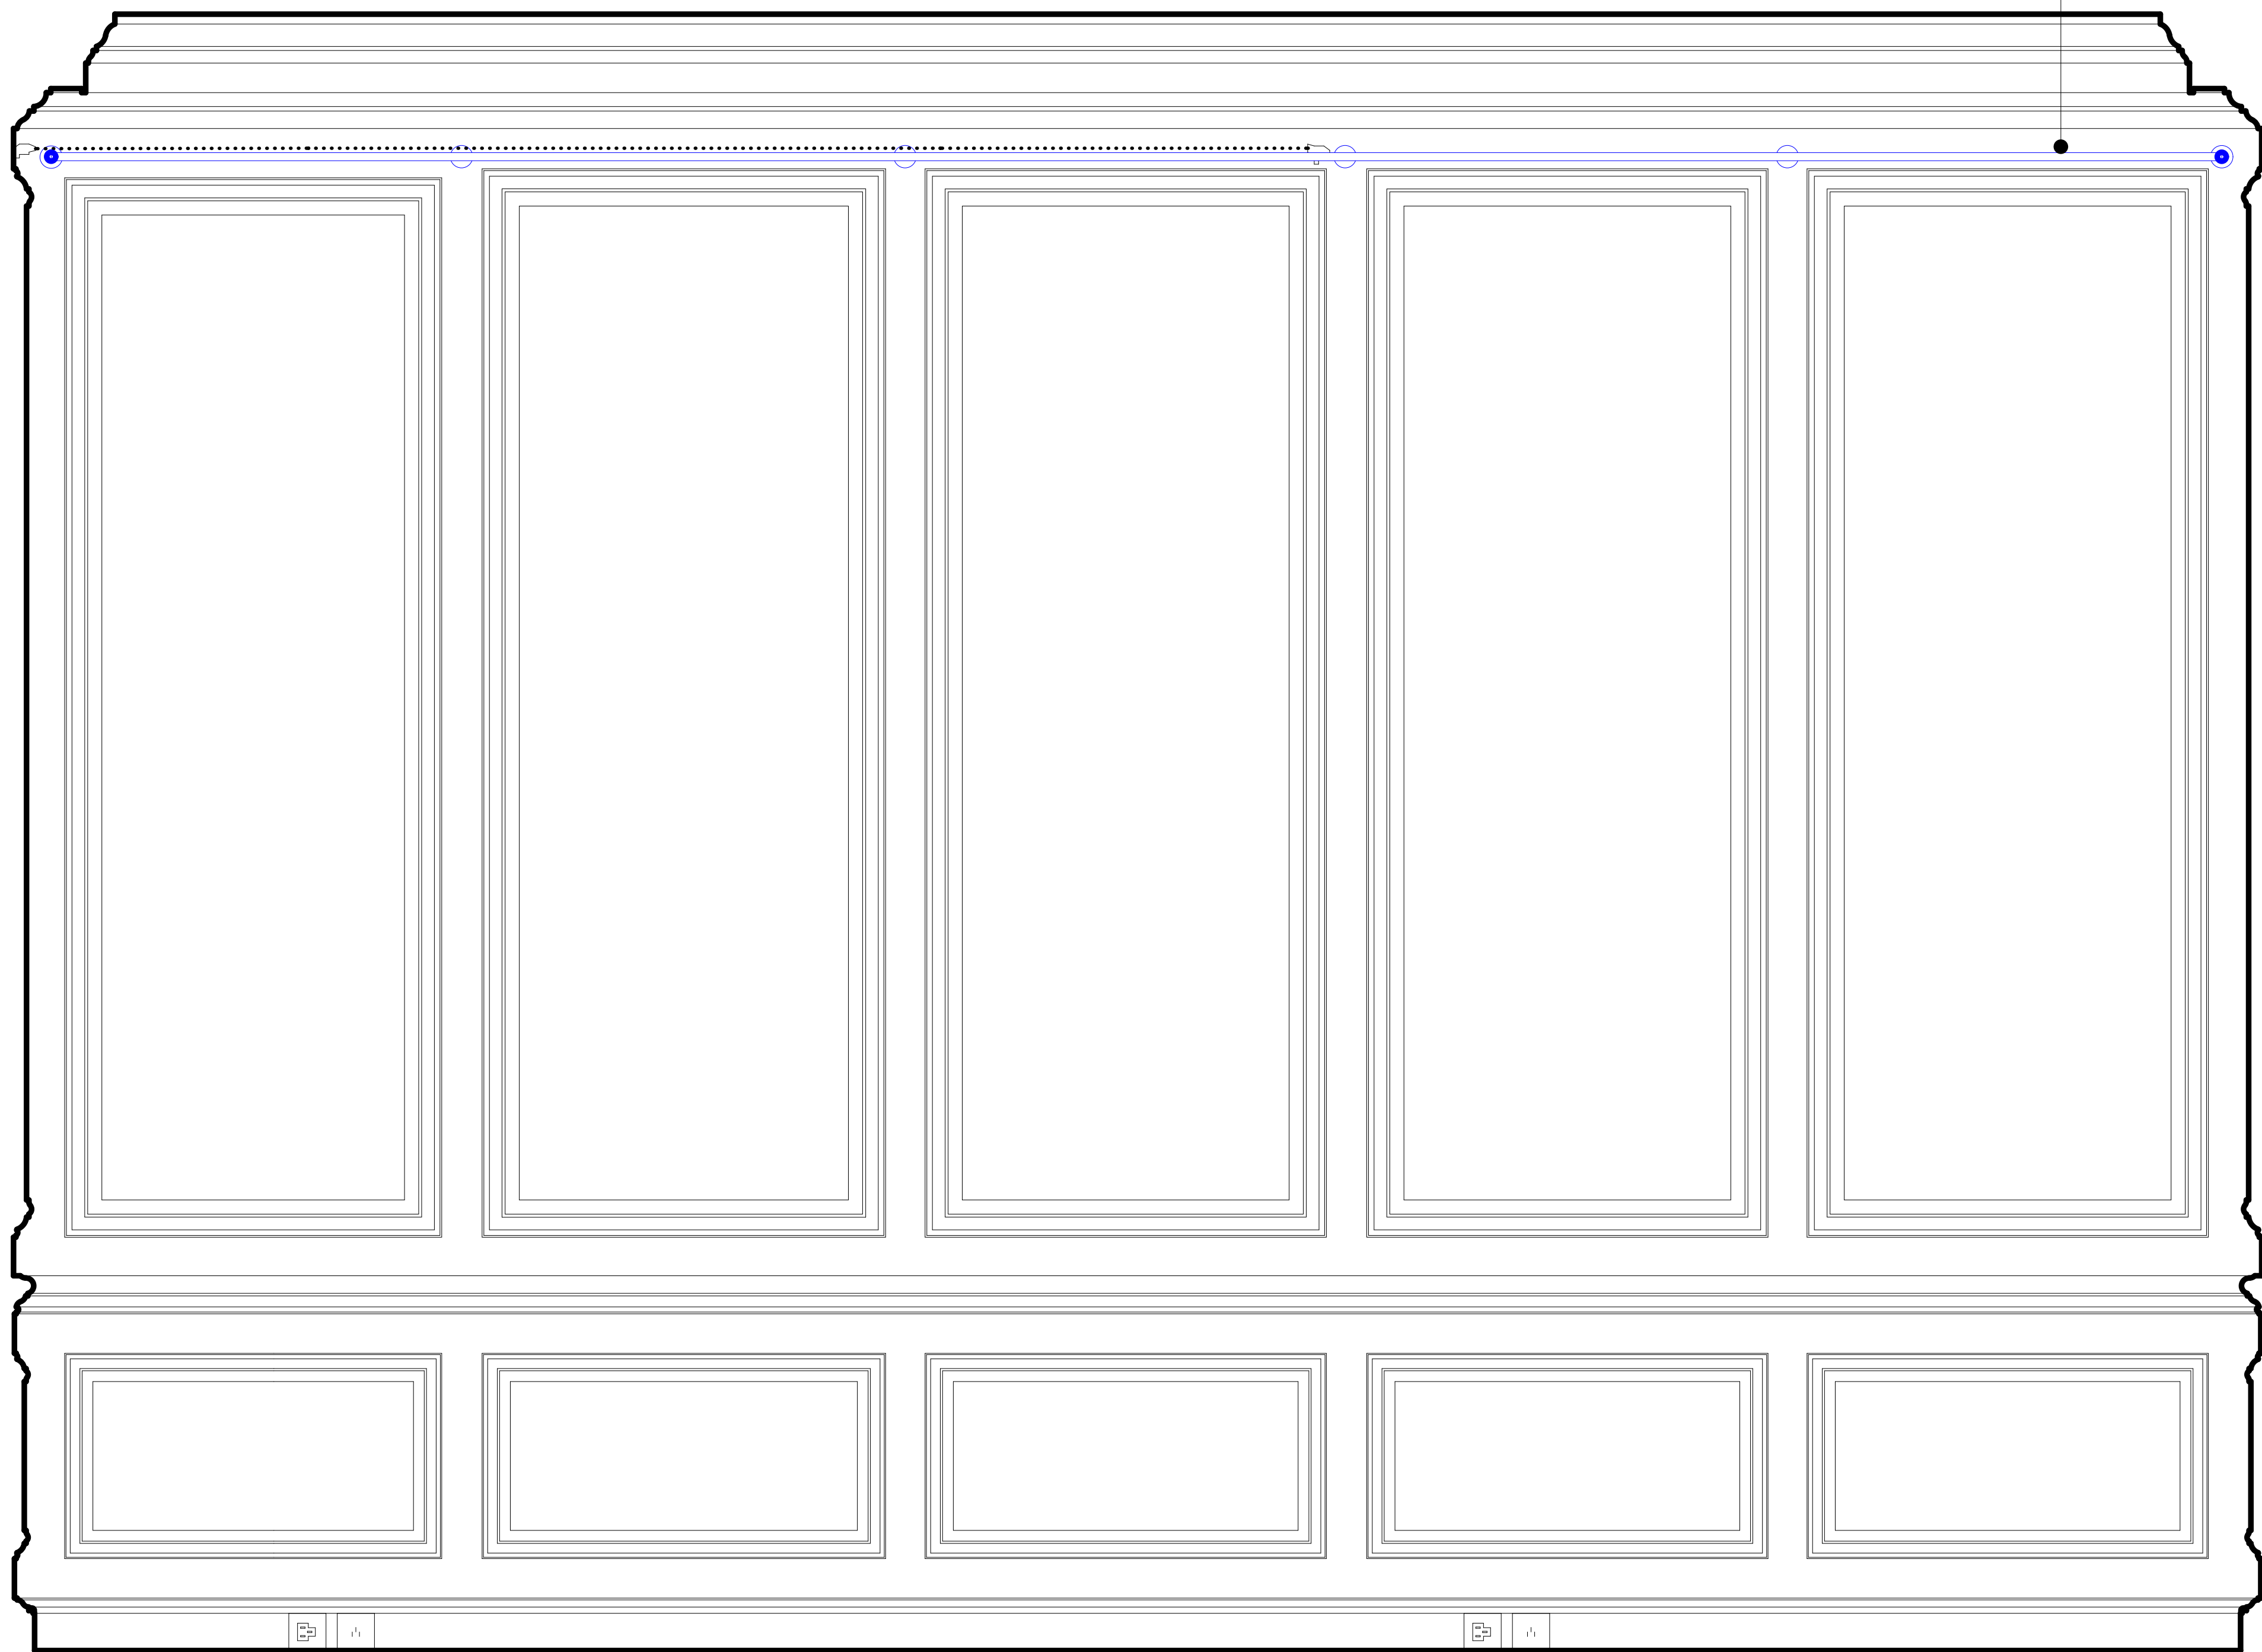

New picture rail: 21 or 25mm diameter steel or brass tube with painted finish to match panelling. Supported on stems with circular fixing plates screw-fixed into top stile of panelling

New electrical outlets re-using existing positions, to be painted same colour as skirting



Notes

To be read in conjunction with all relevant Architect's, Landscape Architects's, Services, Structural Engineer's and Specialist Consultant's Drawings.

Connolly Wellingham Architects to be notified in writing of any discrepancies.

All dimensions to be verified on site before proceeding with the work.

02	21/11/2025	Issue for Listed Building Consent
01	19/11/2025	
Rev	Date	Issue

Drawing Status

PROPOSED

Spike Island Artspace Ltd
133 Cumberland Rd
Bristol
BS1 6UX

Connolly Wellingham Architects
connollywellingham.com

Client
National Trust
Project
**Mompesson House:
North East Bedroom**
Drawing Title
West Elevation

Scale @ A1
1:10

Drawing Number	Rev
060-CWa-DR-A-3254	02