


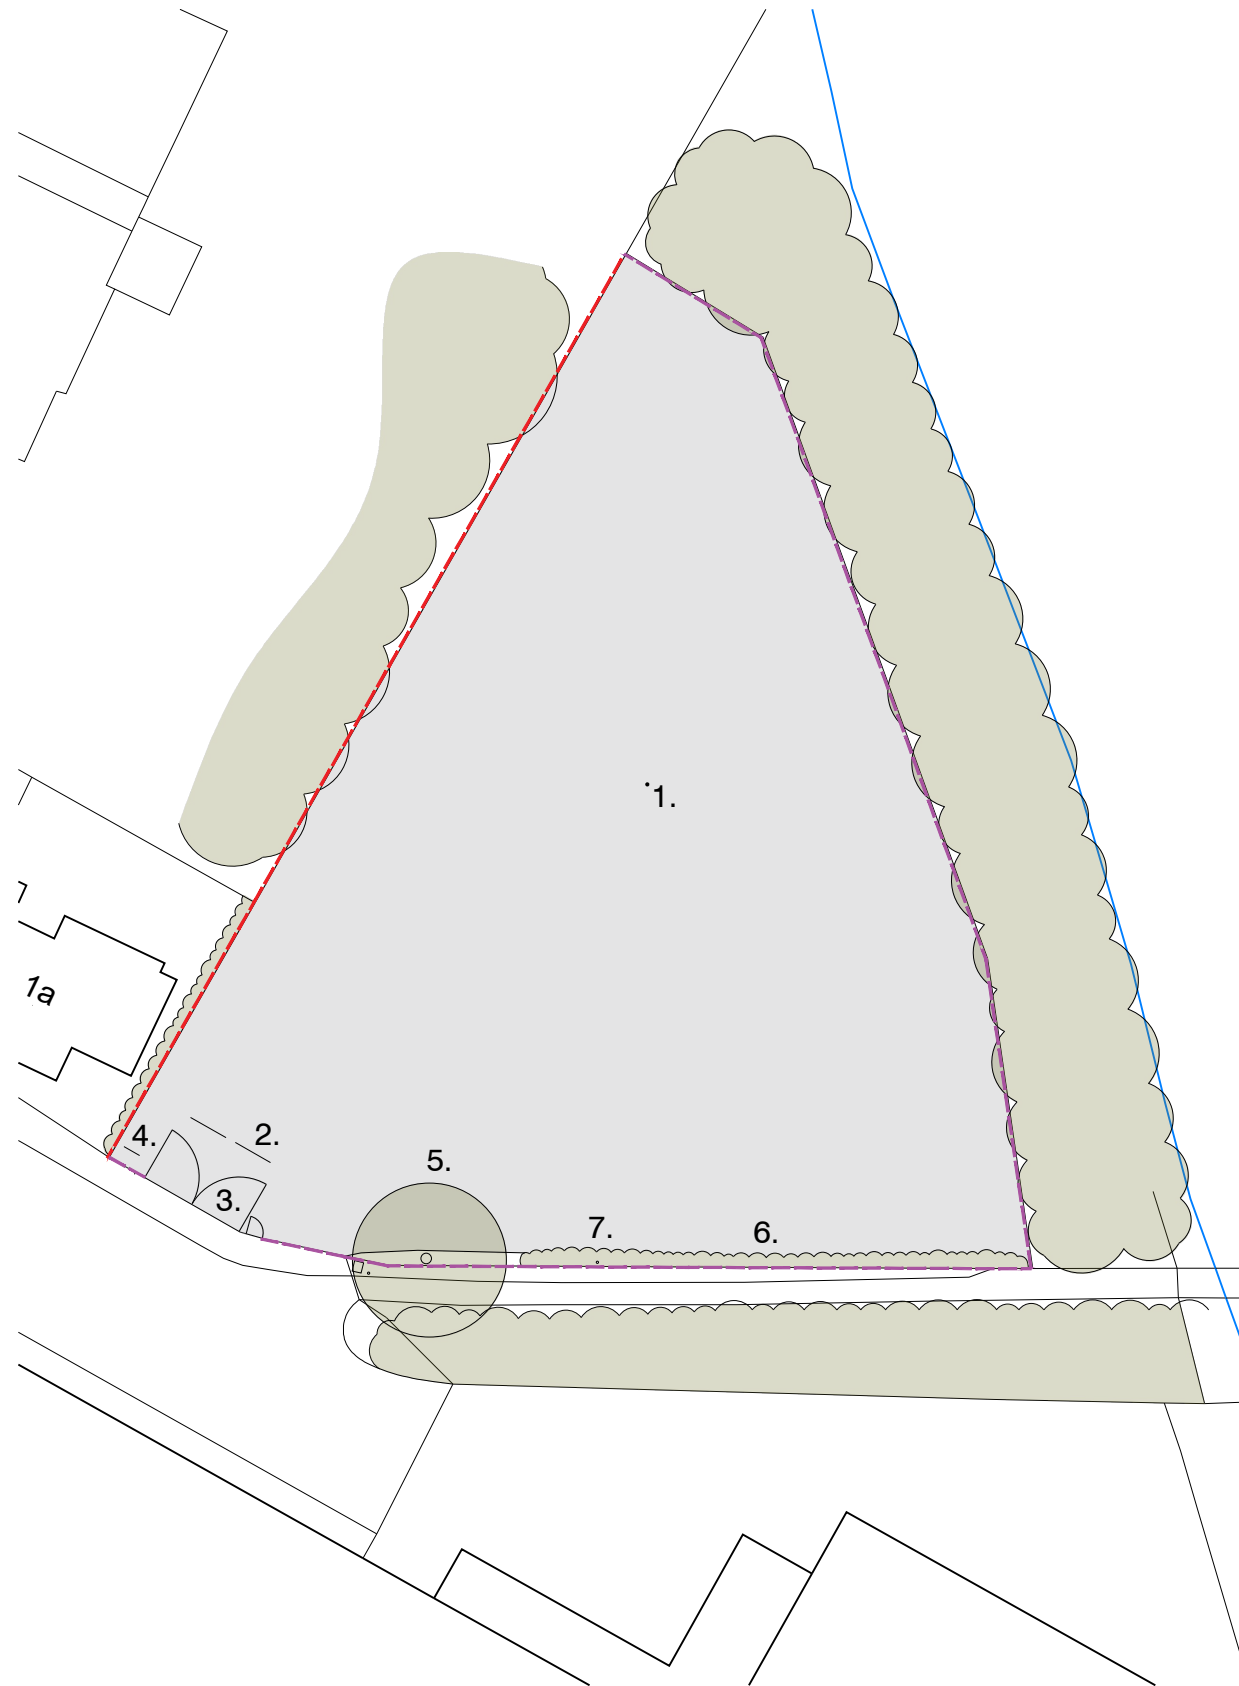

- EXISTING FENCE RETAINED (2.5m HIGH MESH FENCE ON 2.8m CONCRETE POSTS)
- EXISTING FENCE RETAINED (1.9m HIGH MESH FENCE ON 2.2m CONCRETE POSTS)

EXISTING TARMAC SURFACE RETAINED

- 1. EXISTING CCTV/LIGHTING POST RETAINED
- 2. EXISTING SPEED BUMPS RETAINED
- 3. EXISTING VEHICULAR AND PEDESTRIAN GATES RETAINED (REFER TO DP07)
- 4. EXISTING SIGNAGE RETAINED (REFER TO DP07)
- 5. EXISTING TREE RETAINED (NO GROUNDWORKS PROPOSED - ALL CONTAINERS SIT ON THE EXISTING TARMAC)
- 6. EXISTING SCRUB RETAINED AND ENHANCED
- 7. EXISTING CCTV/LIGHTING POST RETAINED

Existing Site Plan

0 10 25m

Scale 1:500 @ A3

- PLANNING -