

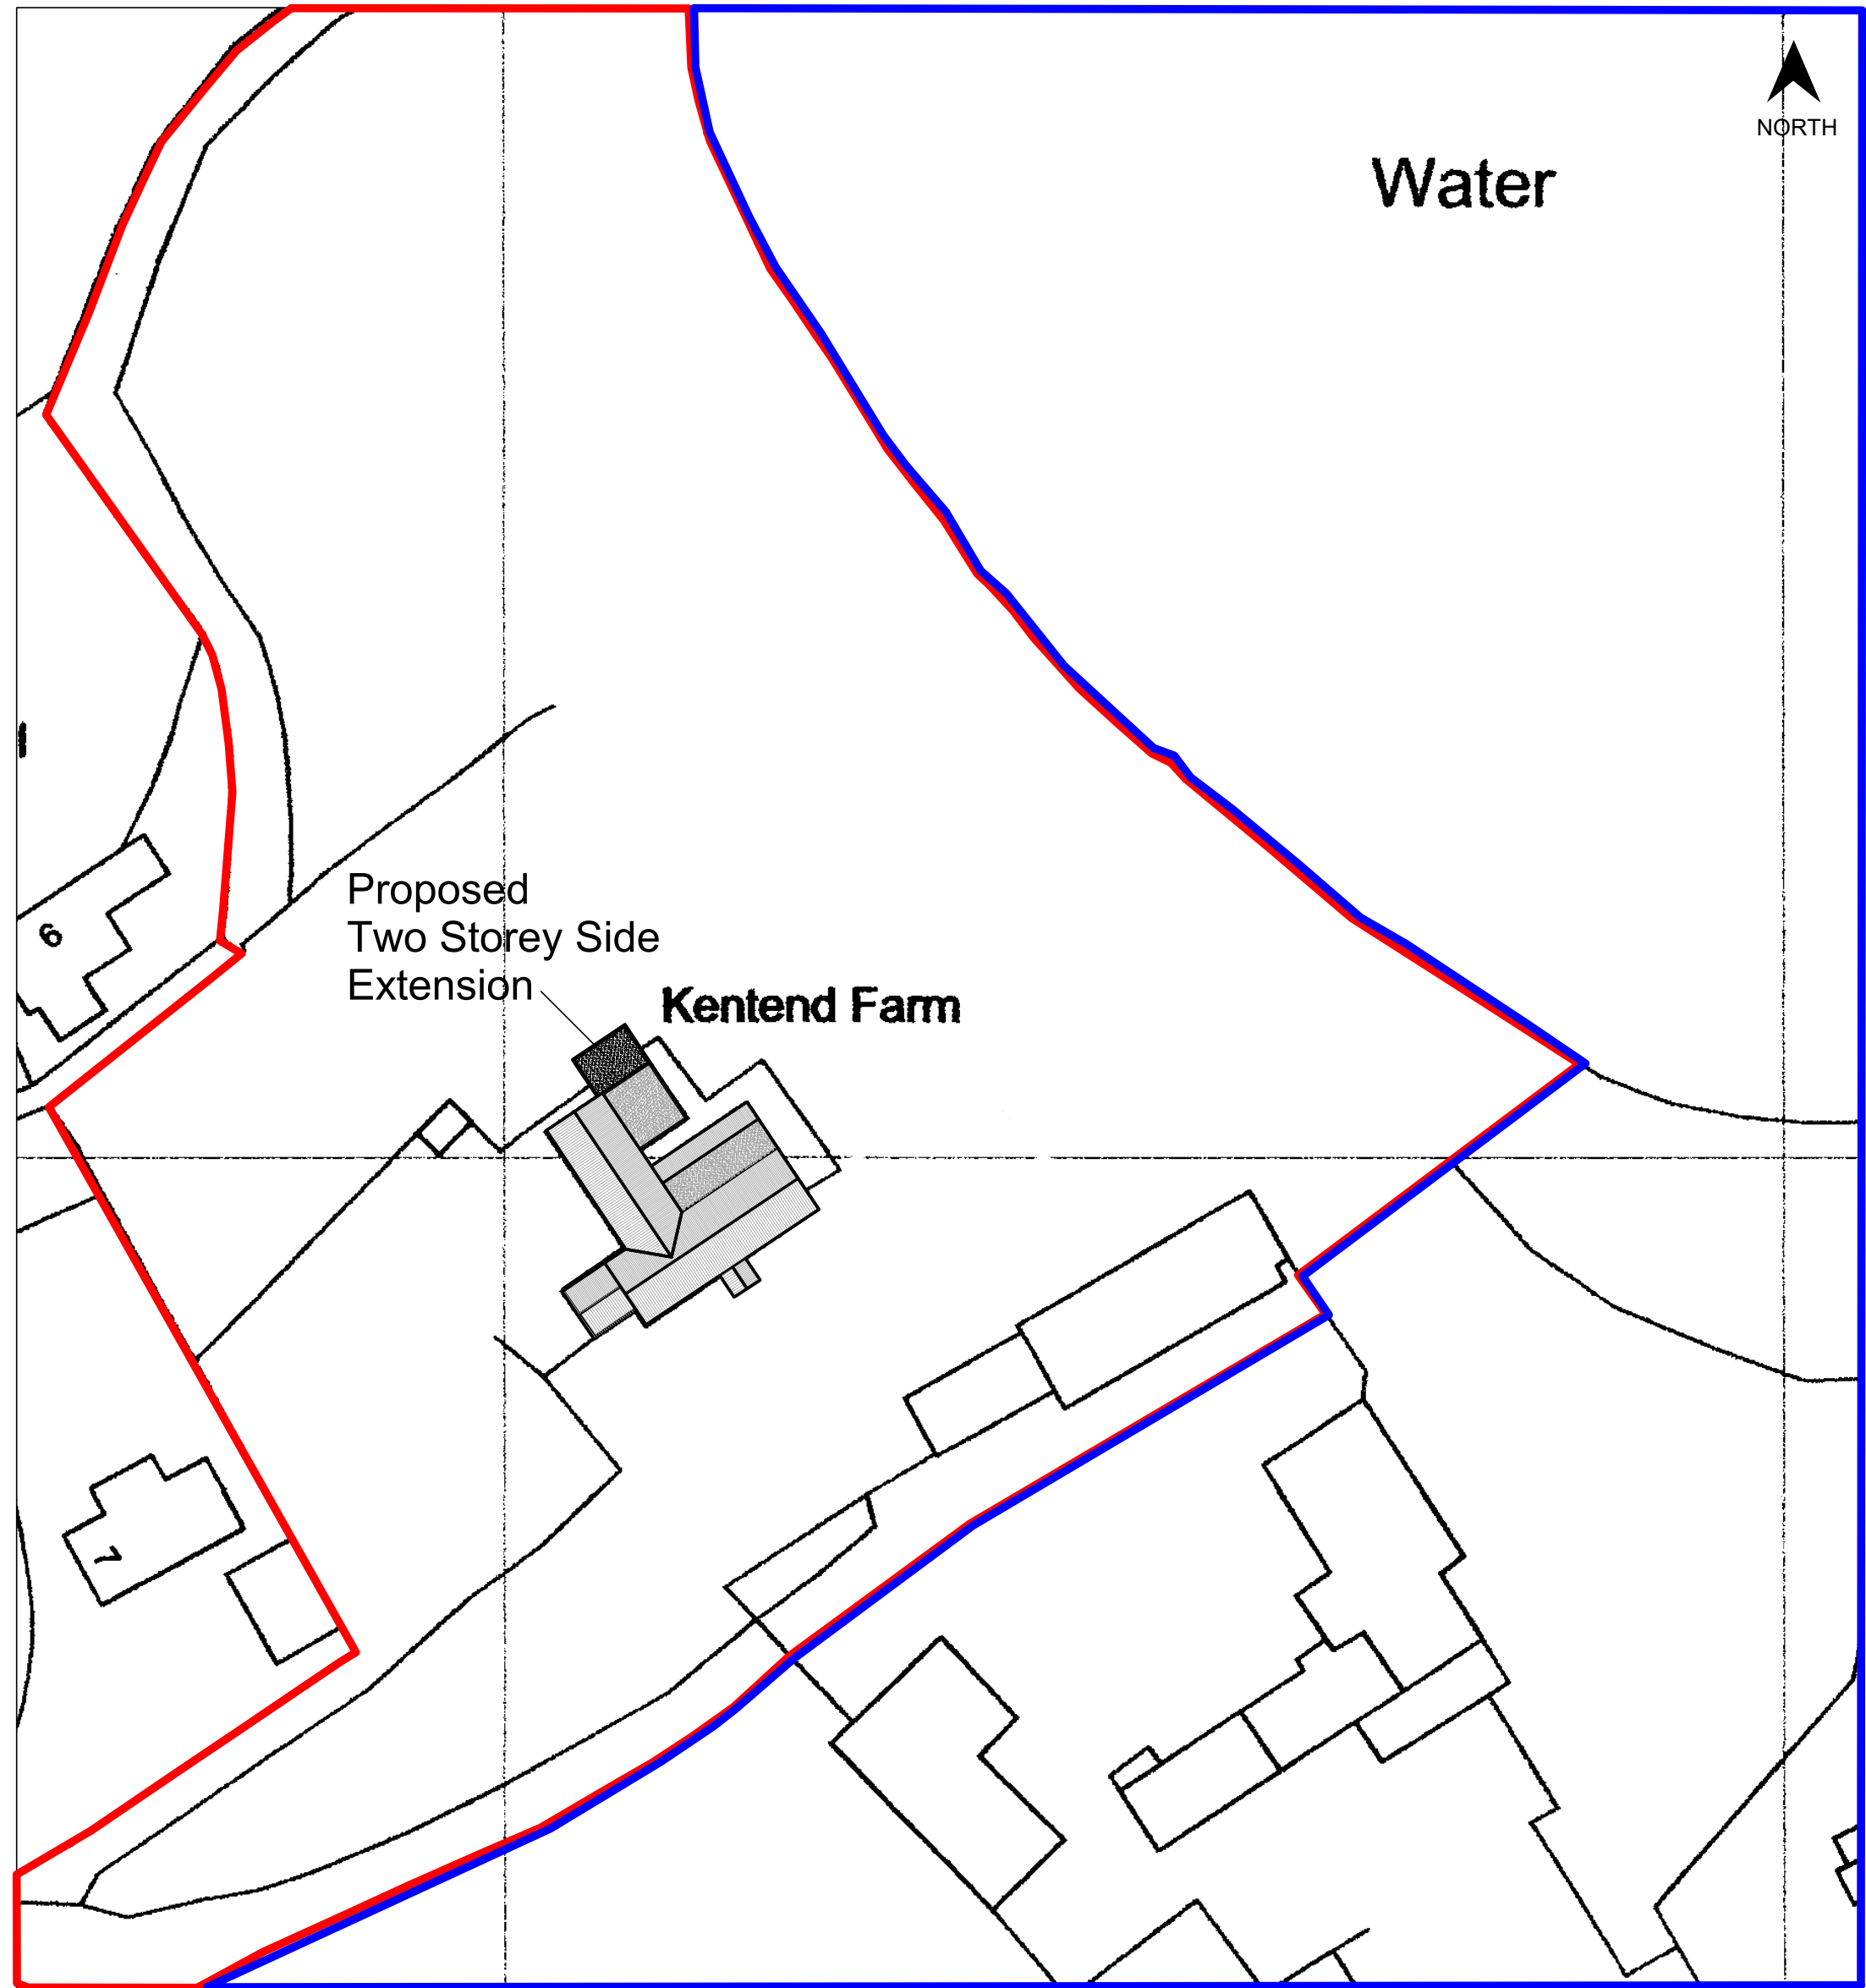


This Drawing Has Been Prepared
To Obtain Planning Consent Only.
It is not To Be Used For
Construction Purposes.

All Dimensions approximated These
Plans Can Be Scaled For Planning
Purposes Only

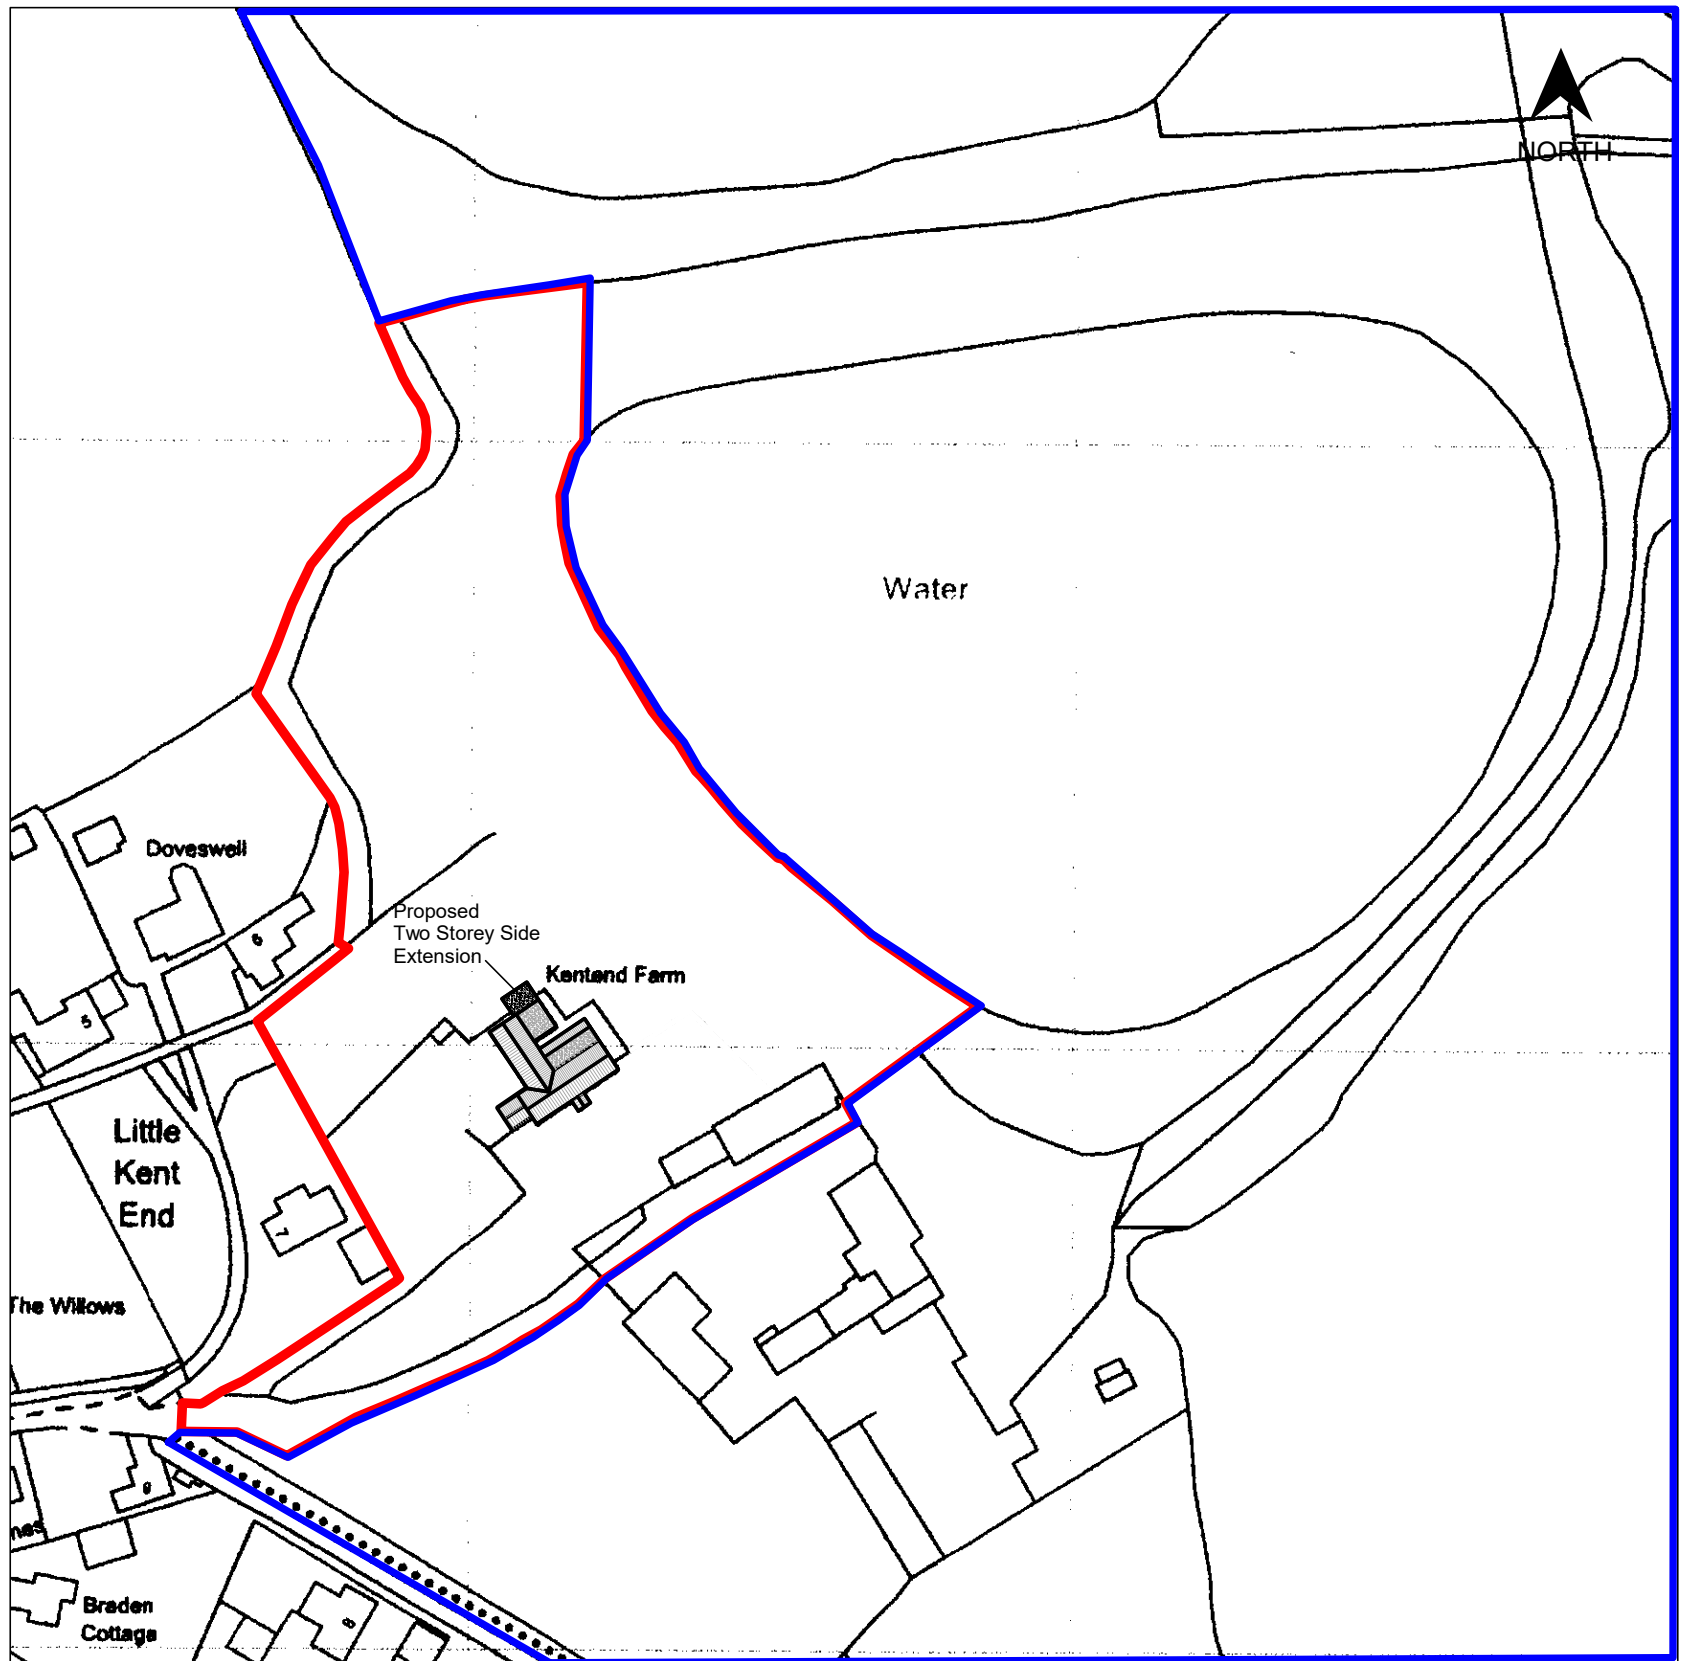


BLOCK PLAN SCALE 1:500

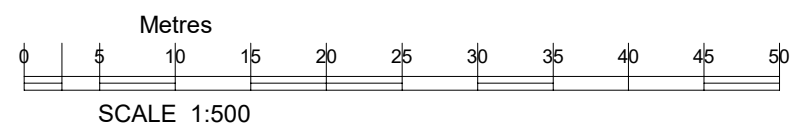

SITE PLAN SCALE 1:1250

Licence number 100019980
Grid 414169 E 190435 N

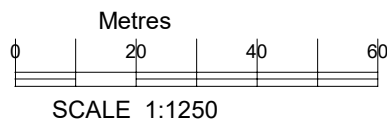

C Copyright



FS CONSULTANCY

Hightrees
362 Marlborough Road,
Swindon,
Wiltshire SN3 1NP

TEL 01793 420244

CLIENT

Mr M Cullimore

TITLE

Proposed Single Storey Side Extension
Kent End Farm, Kent Road, Ashton Keynes,
Swindon, SN6 6PF

CAGE CODE

A2

DWG NO

002 26/04/2025

REV

1:1