



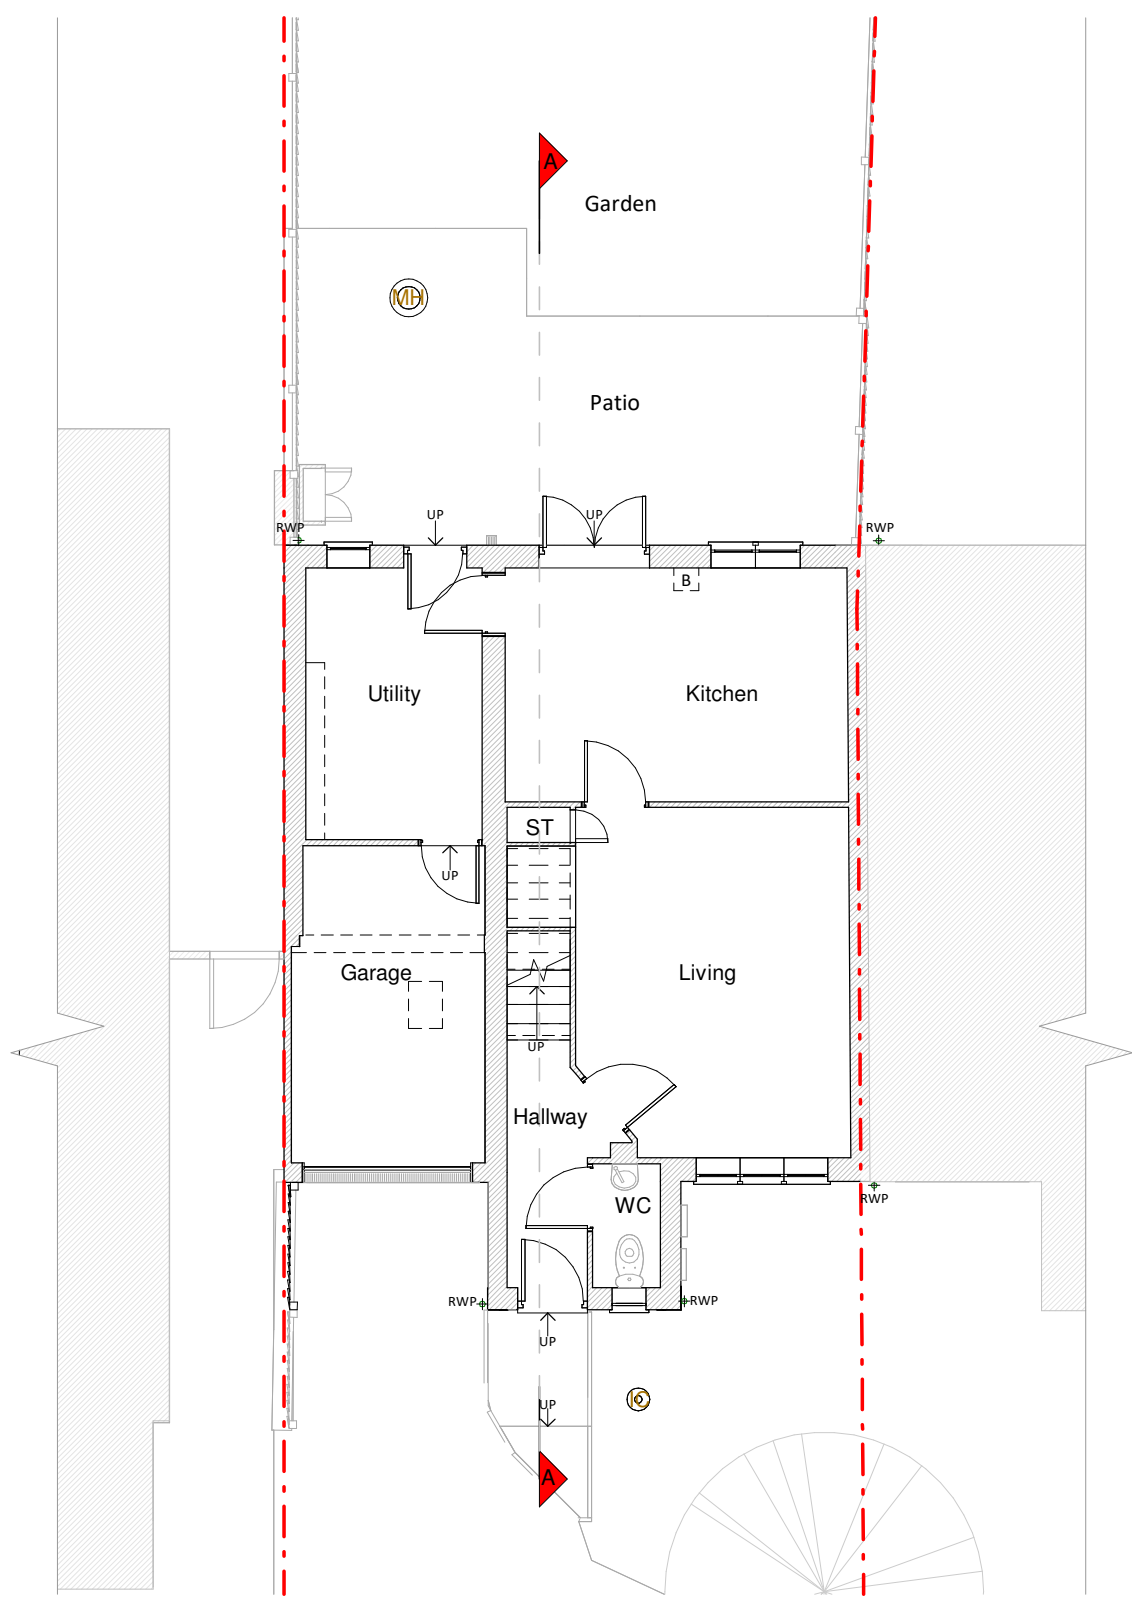


Ground Floor Plan

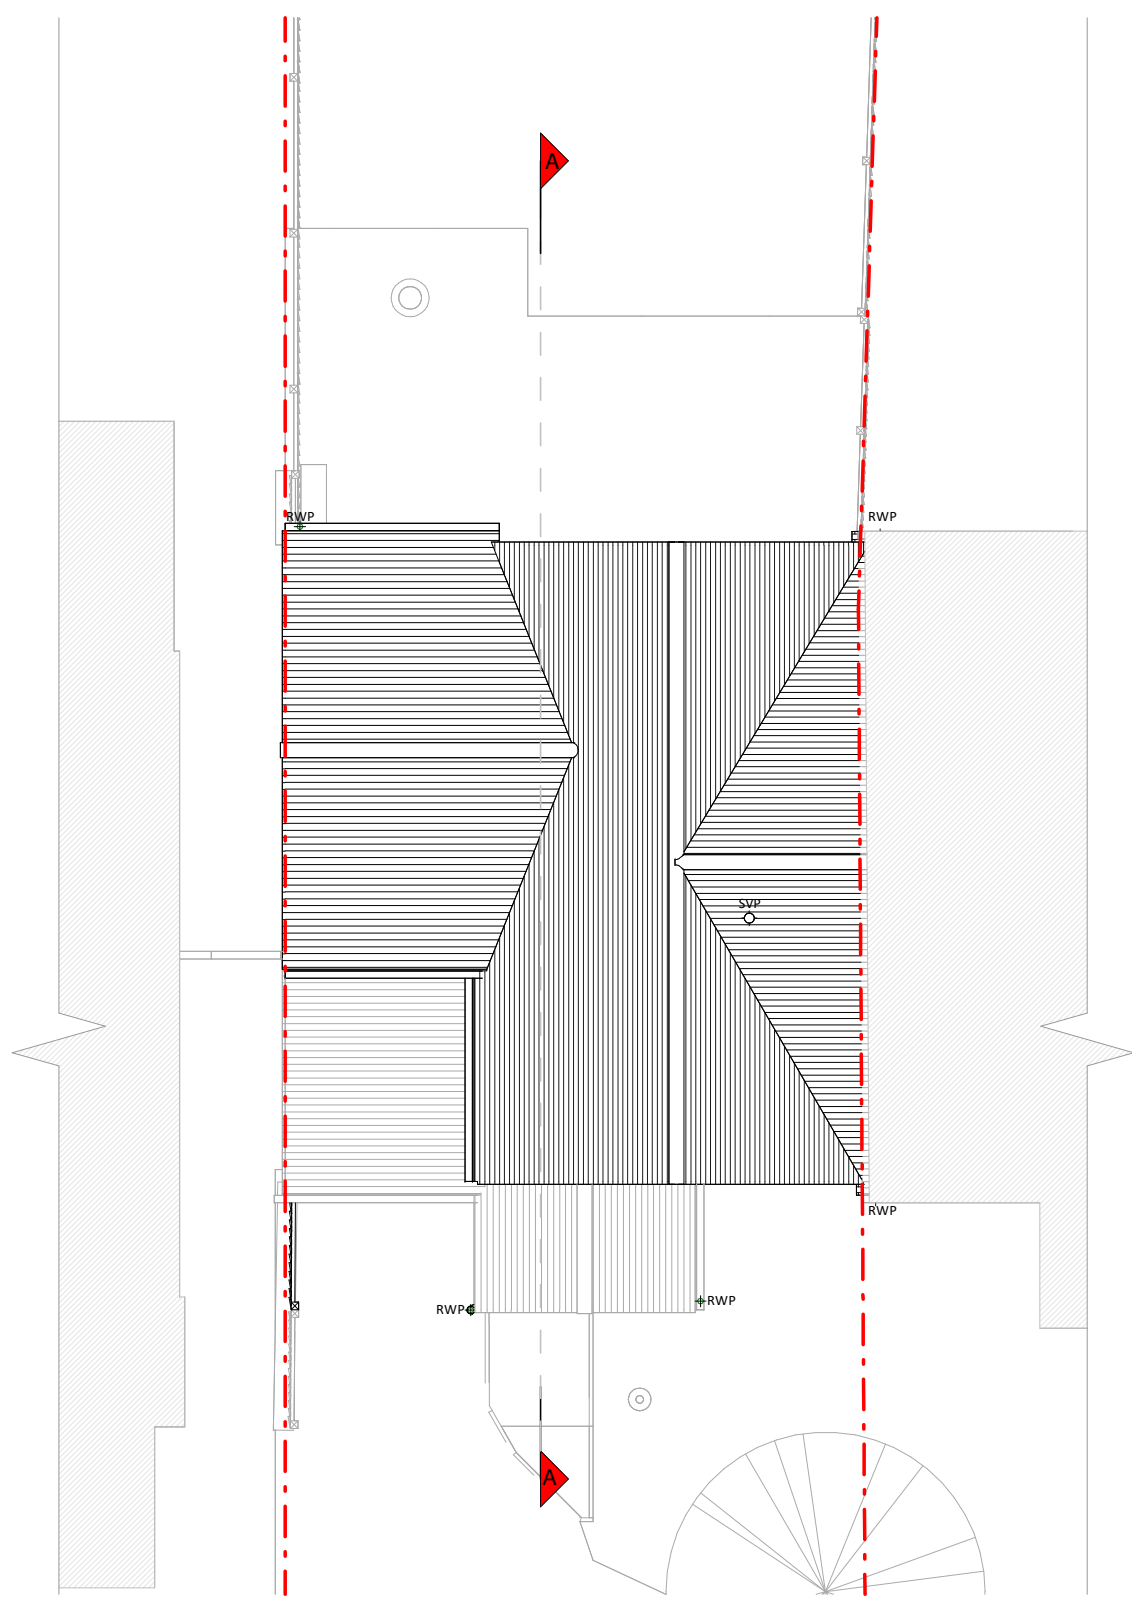

Roof Plan



Front Elevation

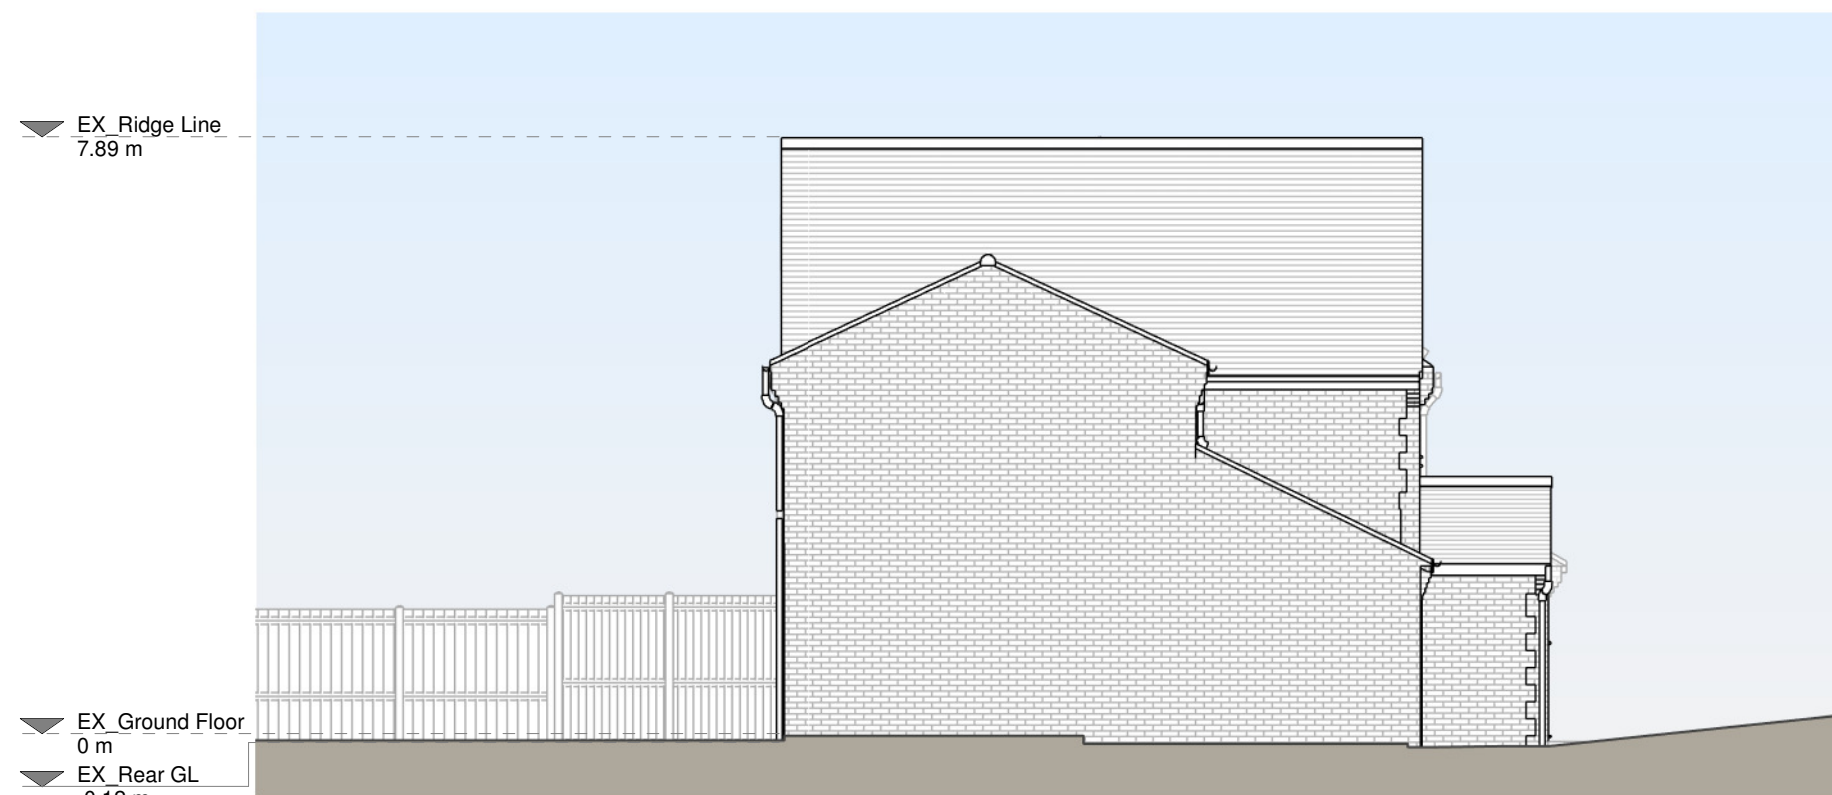


Left Side Elevation



Rear Elevation



Right Side Elevation

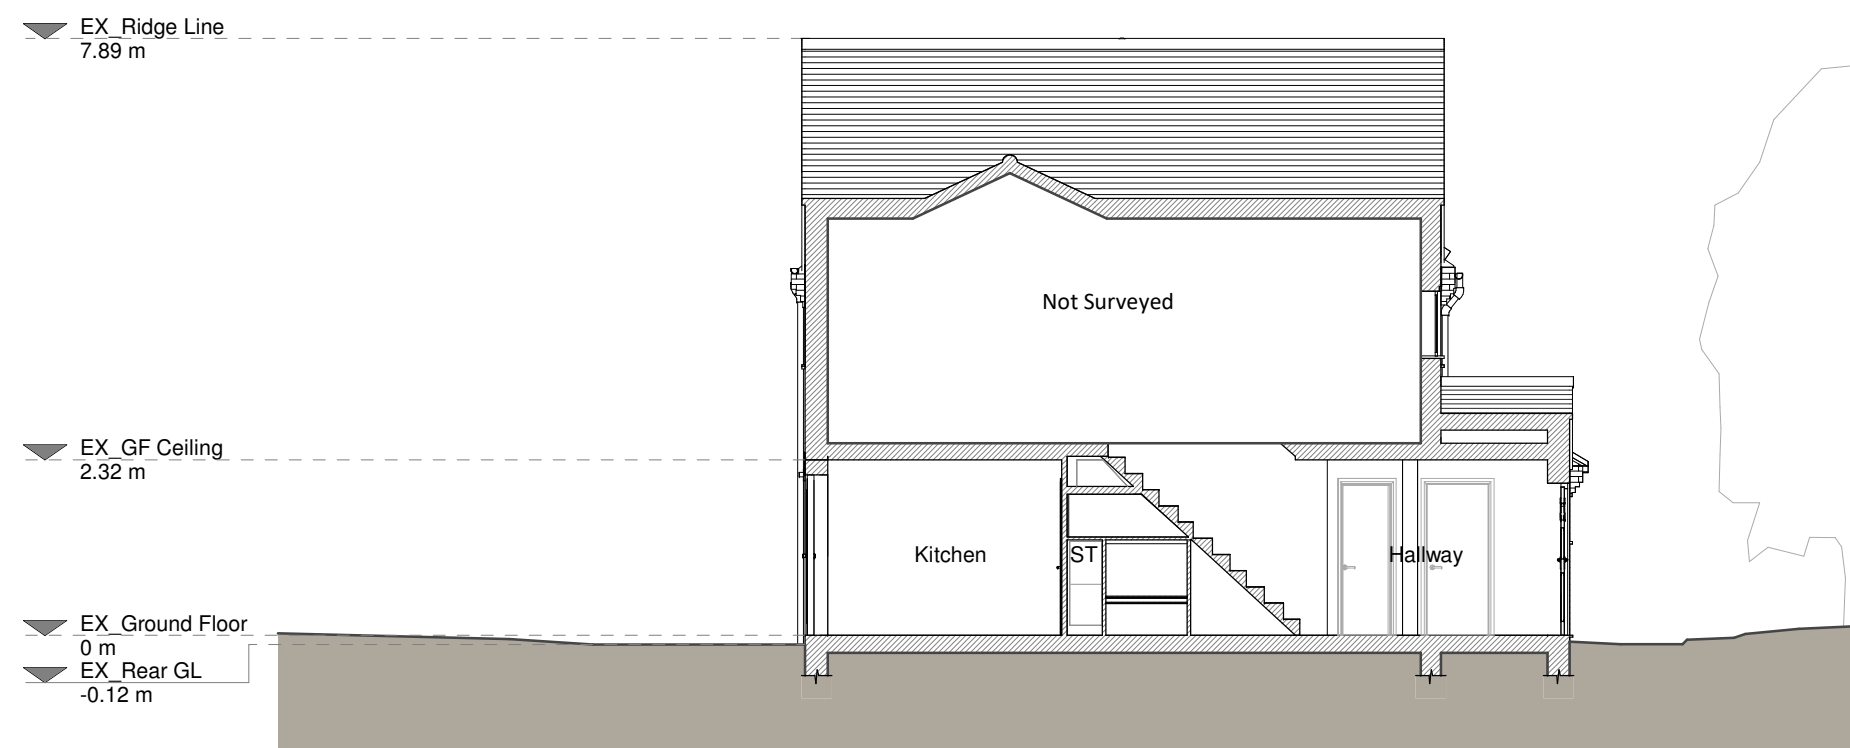

Section A - A




Copyright in the design and this drawing is the property of RESI. Reproduction in whole or in part is forbidden without written sanction of RESI. This drawing must be read in conjunction with all other relevant documentation and drawings.

RESI accepts no liability for any expense, loss or damage of whatever nature and however arising from any variation which has not been referred to them and their approval obtained.

RESI do not advise using planning drawings for the construction stages. All dimensions to be cross-checked on-site prior to manufacture and construction. Any discrepancies to be reported to RESI immediately.

Existing Materials:
Brickwork / walls - Red brick walls
Pitched roof - Concrete tile
Windows - uPVC windows
Doors - uPVC glazed doors
RWP / Gutters / Fascias - uPVC gutters and downpipes, painted timber fascia boards

KEY
Existing walls
Existing furniture
Boundary line
Level line
1.5m head height
1.8m head height

 

Revision		
Rev	Notes	Date
A	Planning Issue	14/11/2025



Job Title
Proposed ground rear extension, floor plan redesign and all associated works at 25 Andrews Way

Drawing Status
Planning Drawings

Client
Emma Harrison

Drawing Title
Existing Drawings

Scale 1:100 @ A1	Drawn AR
Date Nov 2025	Checked AB
Drawing No. 8310521-1100	Rev A