


Note
This Drawing Has Been Prepared
To Obtain Planning Consent Only.
It is not To Be Used For
Construction Purposes.
All Dimensions approximated These
Plans Can Be Scaled For Planning
Purposes Only



Proposed Rear Elevation

Proposed Side Elevation

Proposed Front Elevation

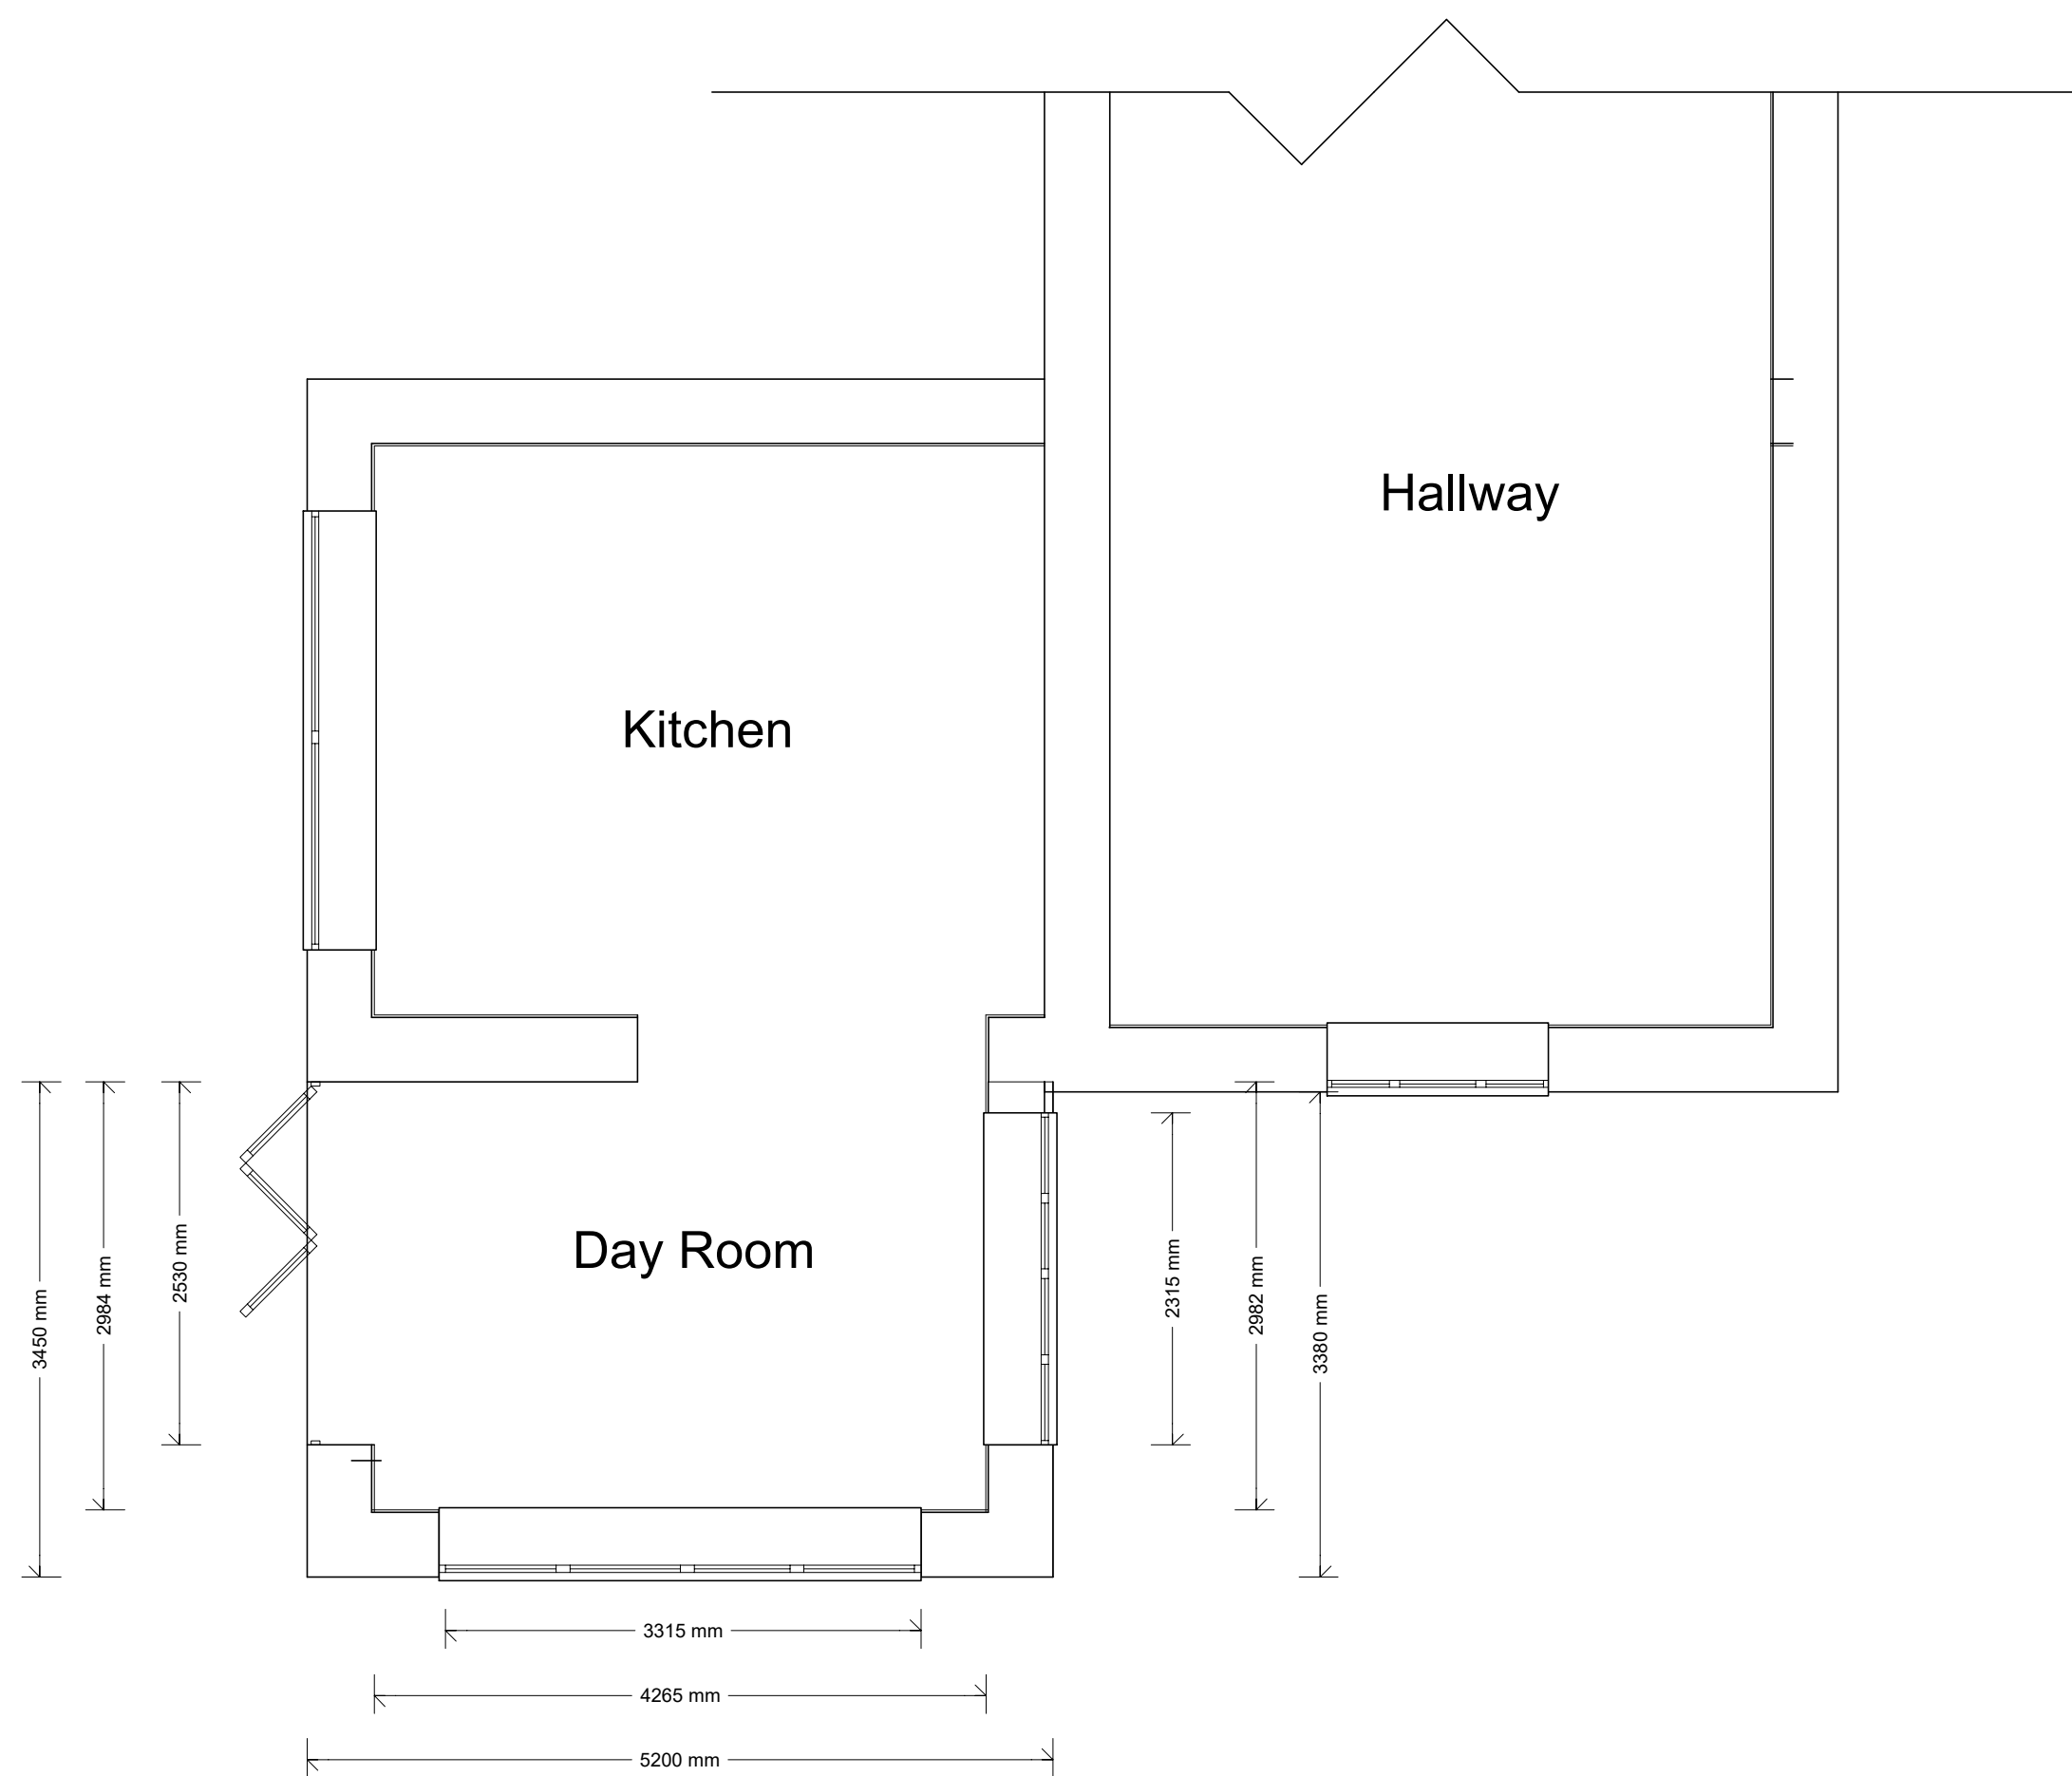

Proposed Grd Floor




Existing Rear Elevation

Existing Side Elevation


Existing Front Elevation

Existing Grd Floor

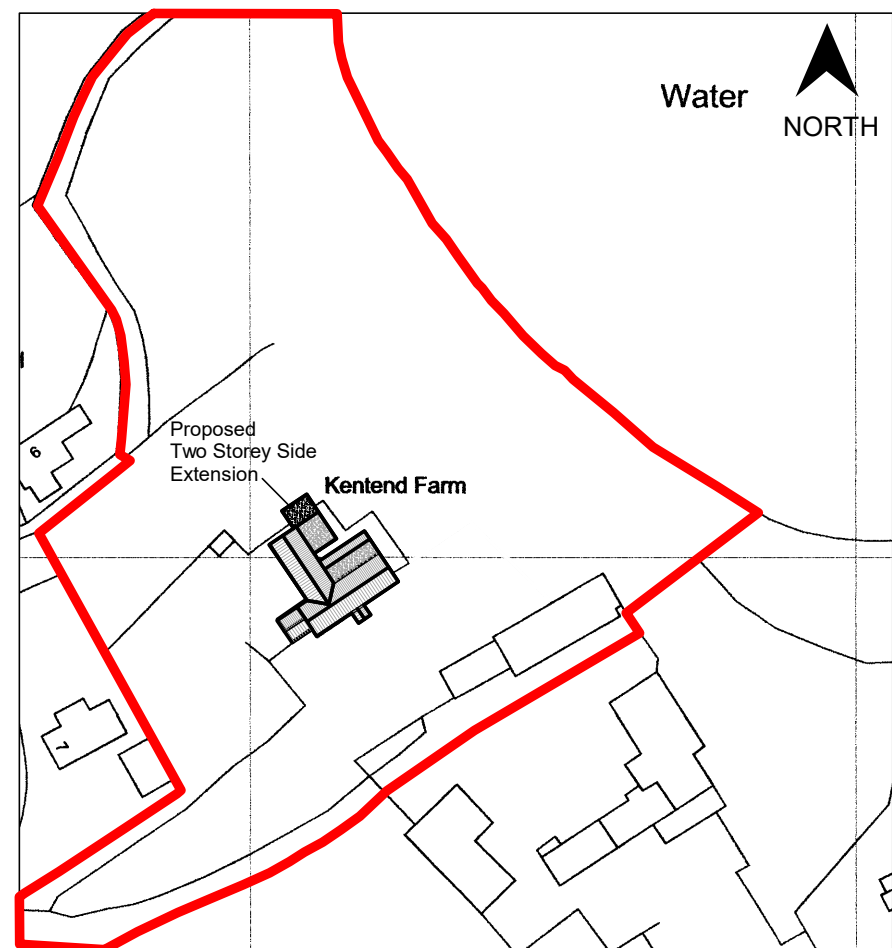

SITE PLAN SCALE 1:1250

Licence number 100019980
Grid 414169 E 190435 N

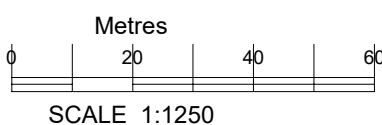

C Copyright FS CONSULTANCY		CLIENT Mr M Cullimore	
Hightrees 362 Marlborough Road, Swindon, Wiltshire SN3 1NP TEL 01793 420244		TITLE Proposed Single Storey Side Extension Kent End Farm, Kent Road, Ashton Keynes, Swindon, SN6 6PF	
A1	CAGE CODE	DWG NO 001 26/04/2025	REV 1:1
SCALE 1:1250/1:500/1:100/1:50		SHEET 1:1	