


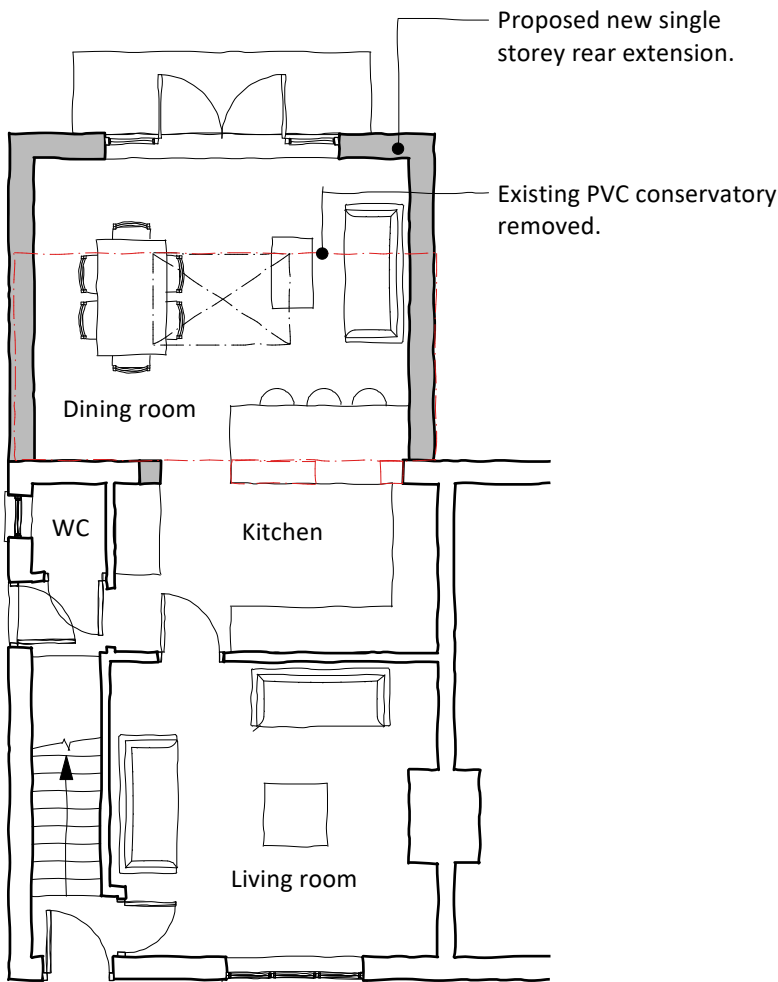
 


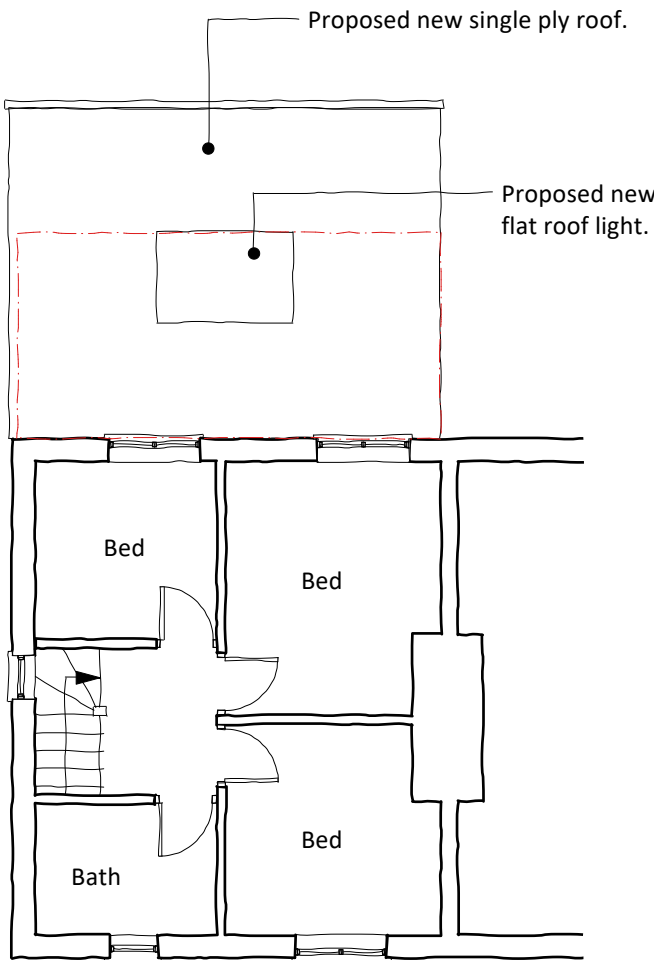

1:100 Proposed Ground Floor Plan

 

1:100 Proposed First Floor Plan

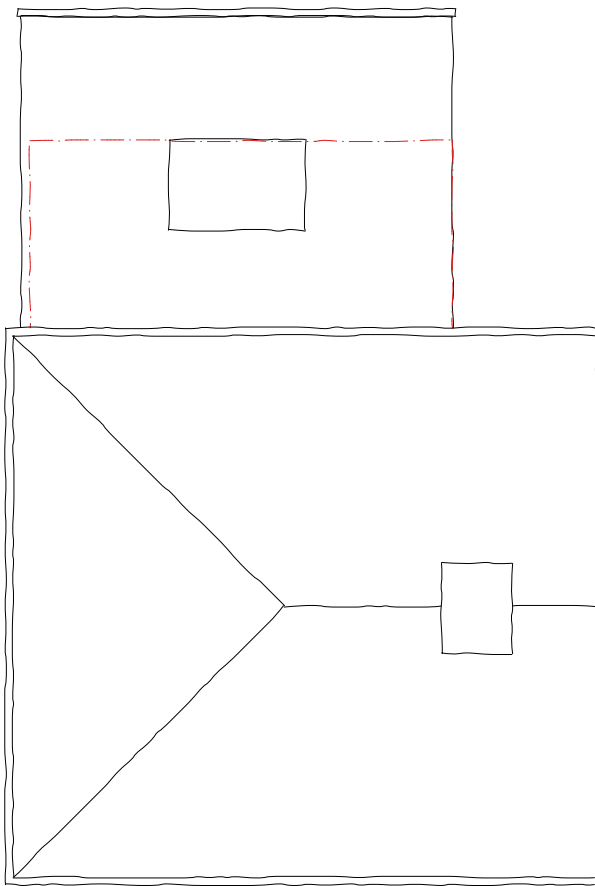

1:100 Proposed Roof Plan

Do not rely on Scaled Dimensions - work to figured dimensions only. If in doubt - ASK.
All dimensions to be checked on site by contractor. Work to existing building features where appropriate. Any OS copyright data on this drawing is reproduced under license.

Date	No.	Revision	Notes
------	-----	----------	-------

Project Title
Rear Extension

Address
**98 Brickley Road
Devizes**

Client
Valentin & Mihaela

Sheet Title
Proposed Floor plans

Scale 1:100 @ A3	Drawn By SW	Date 18/11/2025
----------------------------	-----------------------	---------------------------

Project ID.	Stage.	Sheet No.	Revision.
98BR - PL-02			

Status PRELIMINARY	Stage Key. EX - Existing SK - Sketch PL - Planning WD - Working Drawings BR - Building Regulations TN - Tender CN - Construction AB - As Built
File Name 98BL - GA Drawings.vwx	