


Do Not Scale
Use Figured Dimensions Only

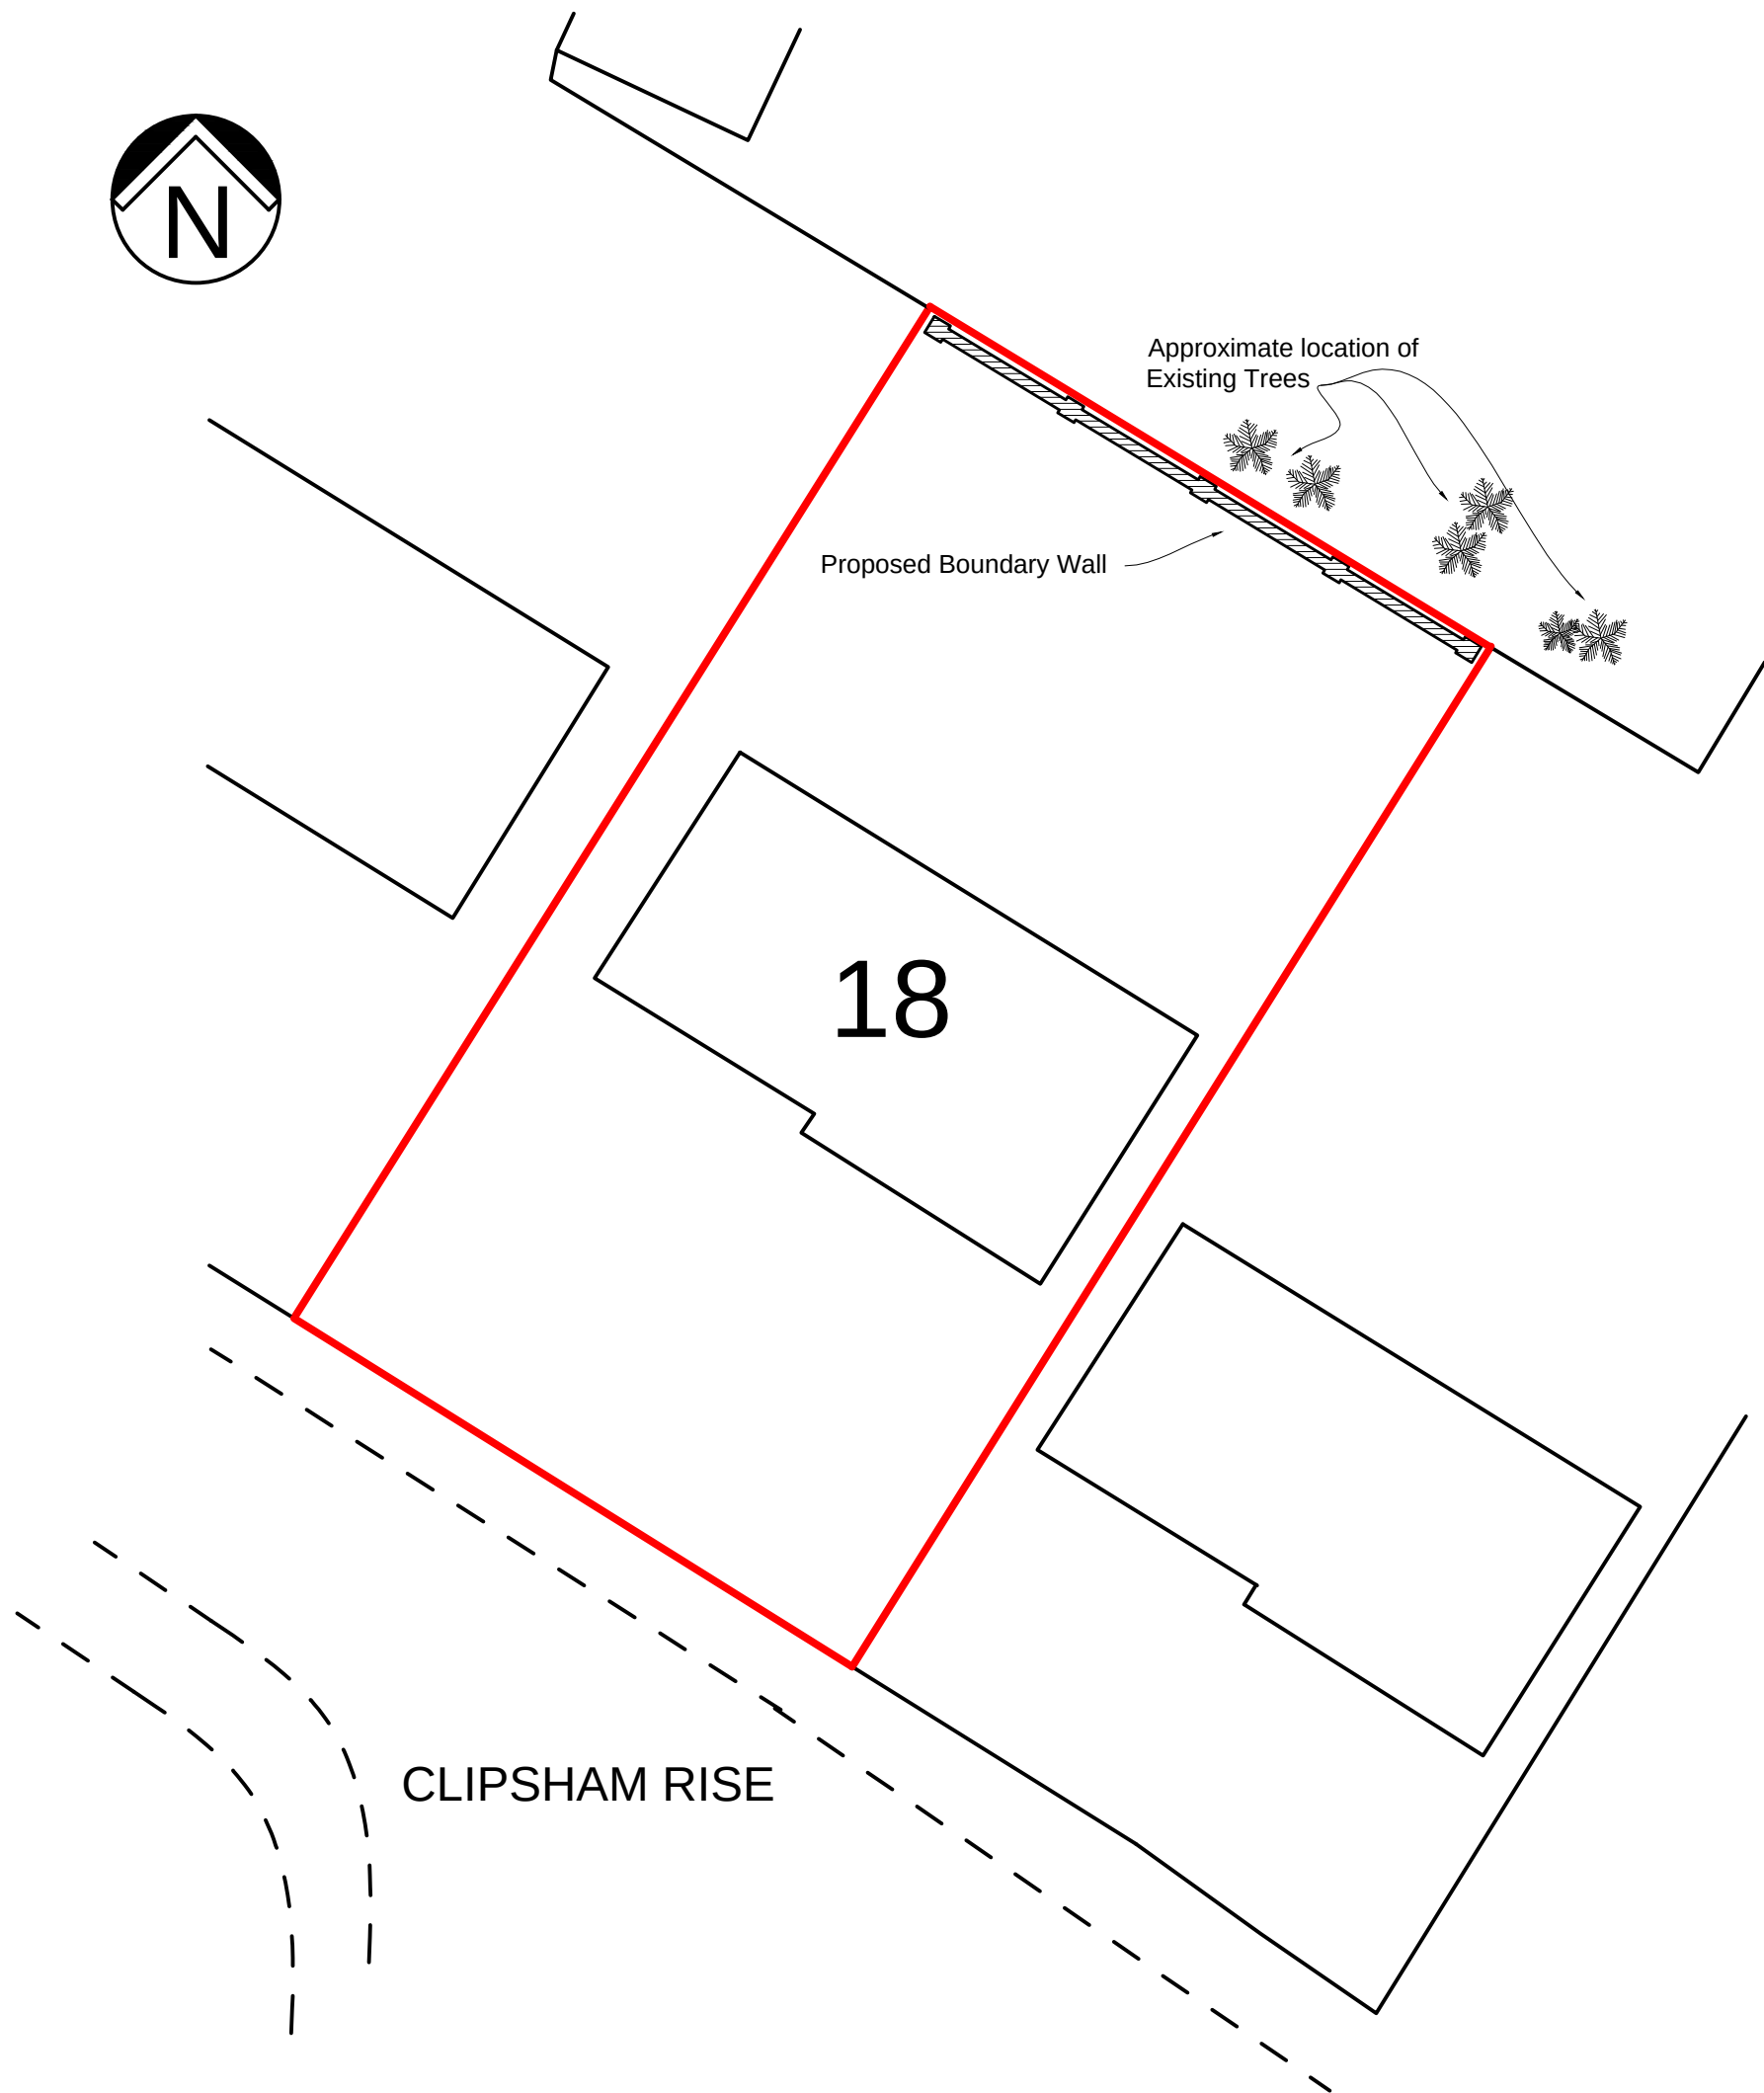

0 1 2 3 4 5 M
SCALE BAR

Notes/Revisions

Client
MR P DOOGUE
18 CLIPSHAM RISE
TROWBRIDGE WILTSHIRE

Project
PROPOSED REAR BOUNDARY
WALL

Description
SITE PLAN

CAD Ref.	Scale 1:200 @ A3	
Dwg. No. 002	Rev.	Date 19/11/25