




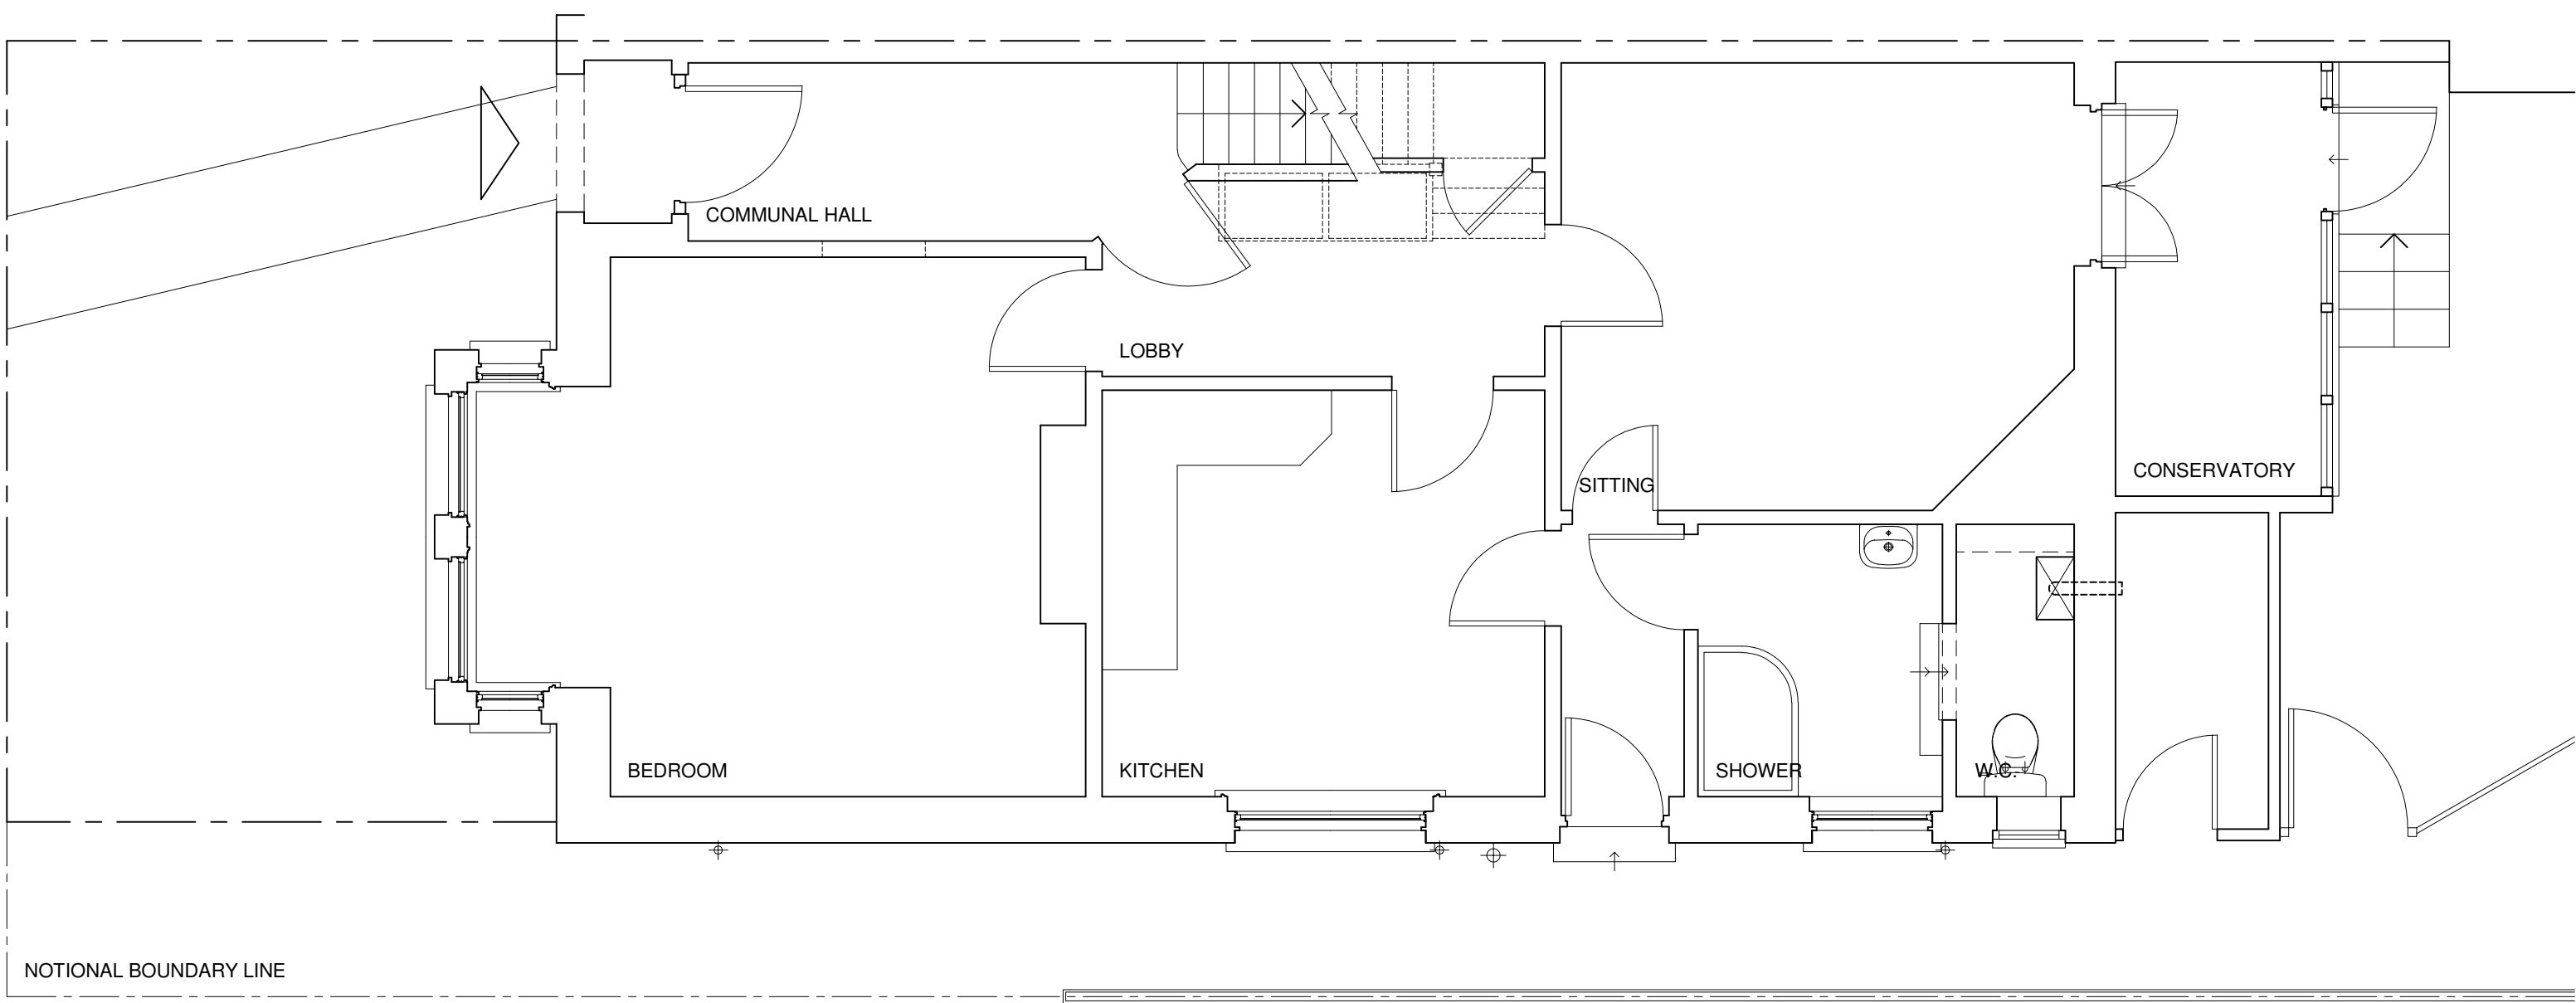


EXISTING GROUND FLOOR FLAT PLAN

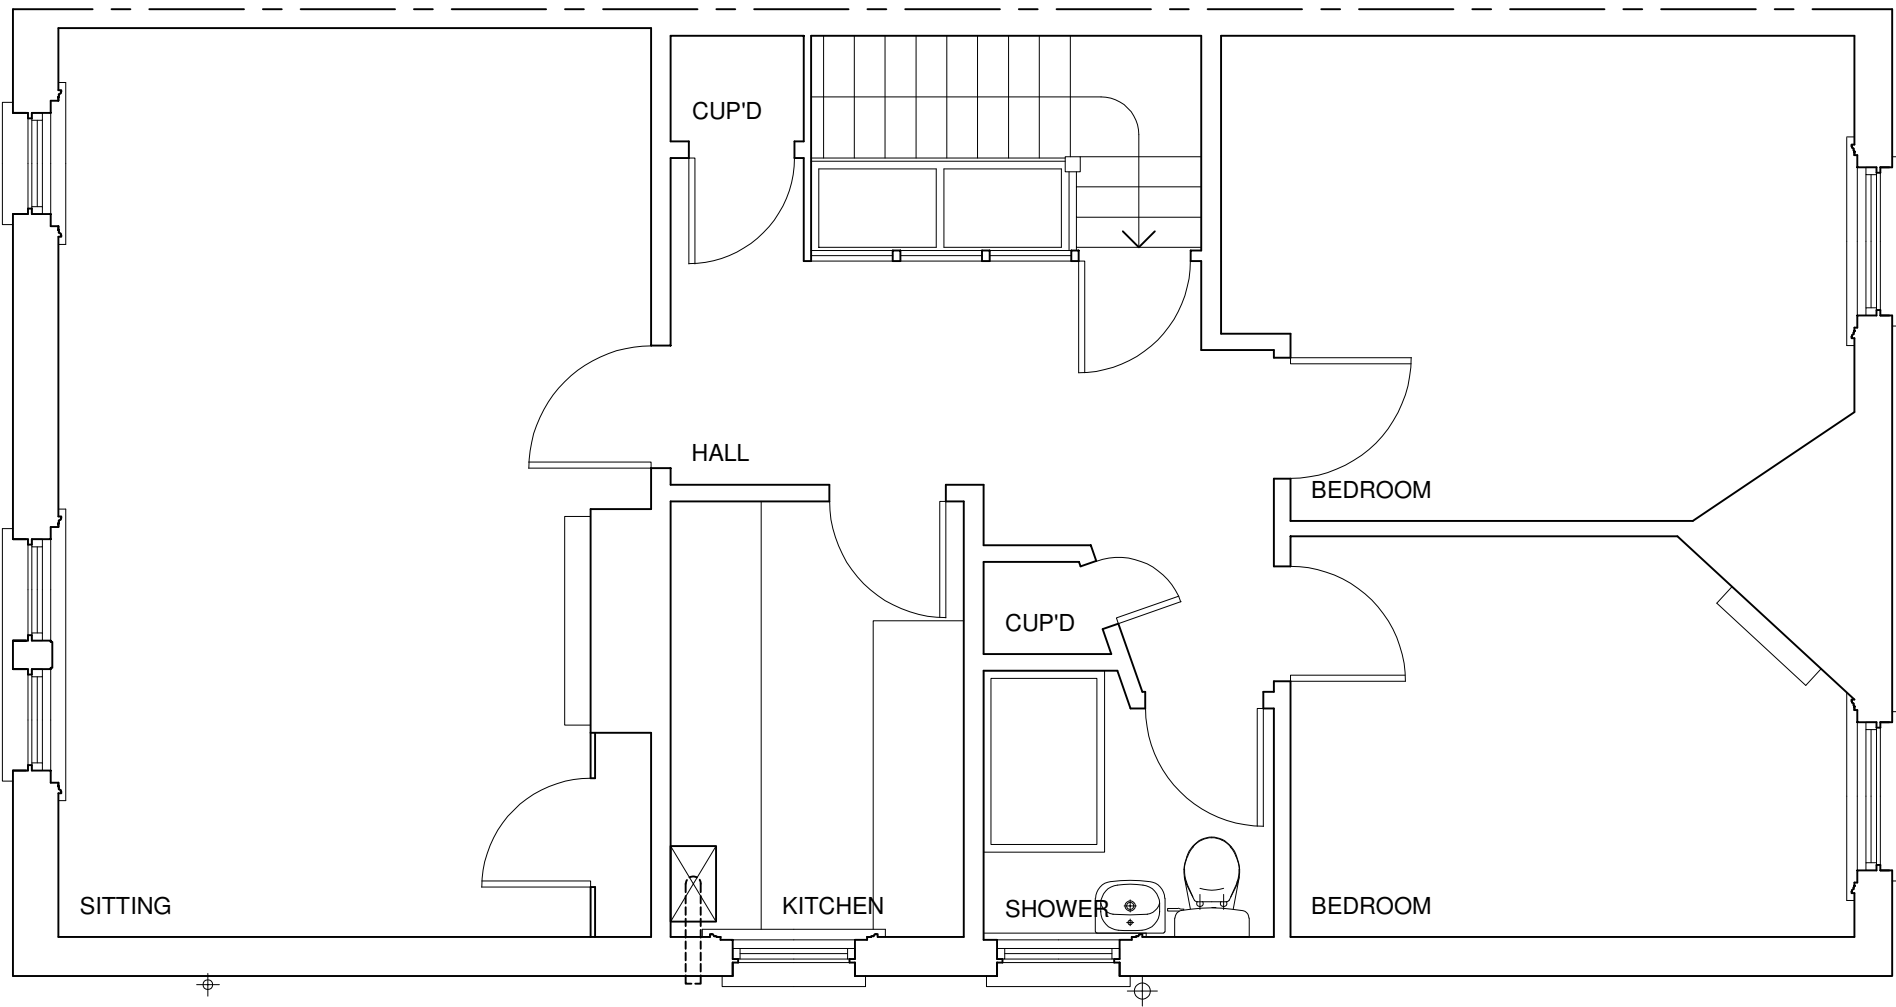


EXISTING FIRST FLOOR FLAT PLAN

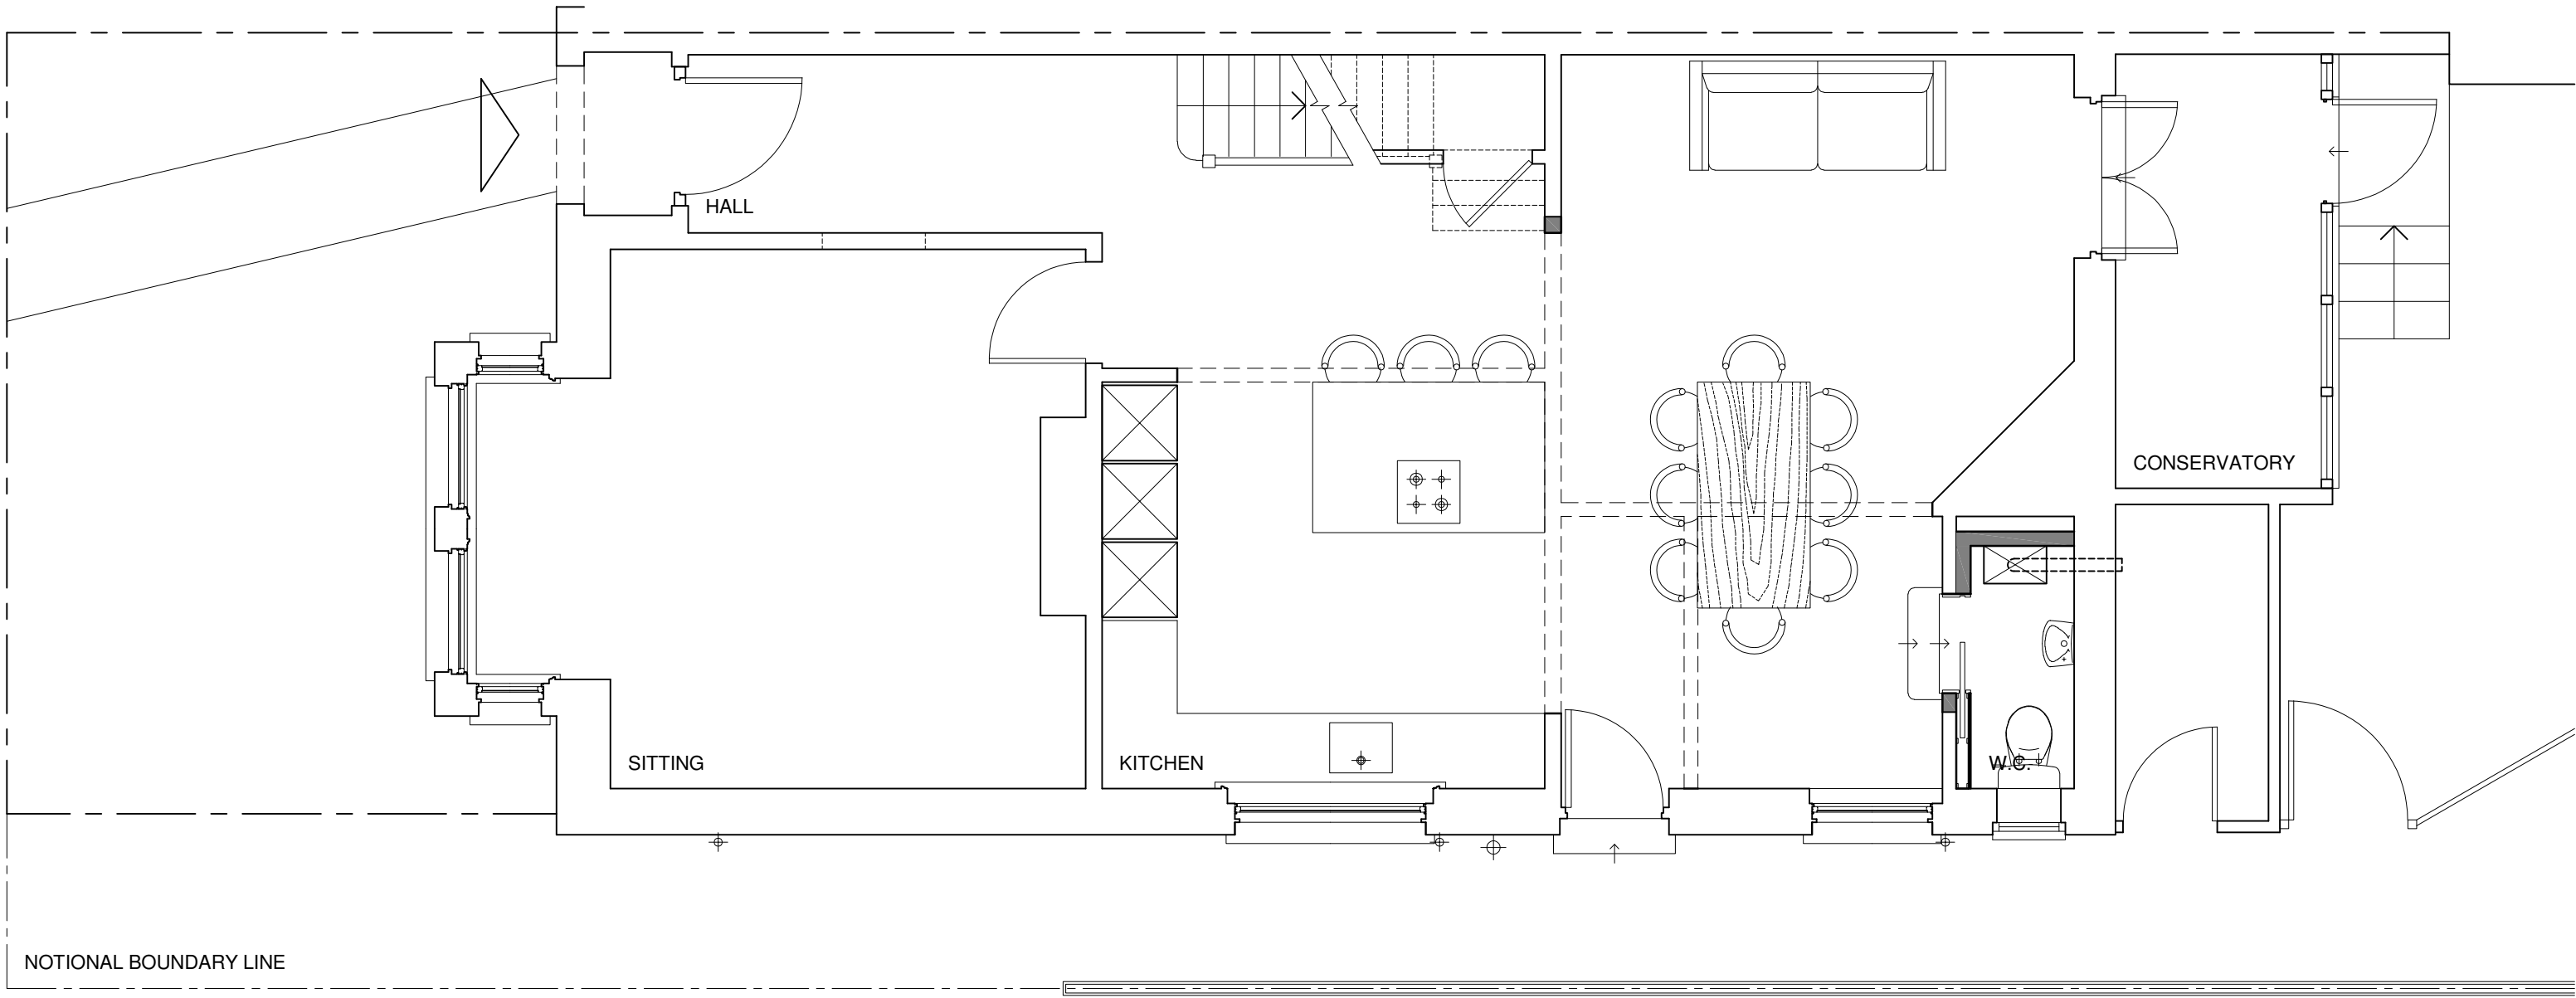

PROPOSED GROUND FLOOR PLAN

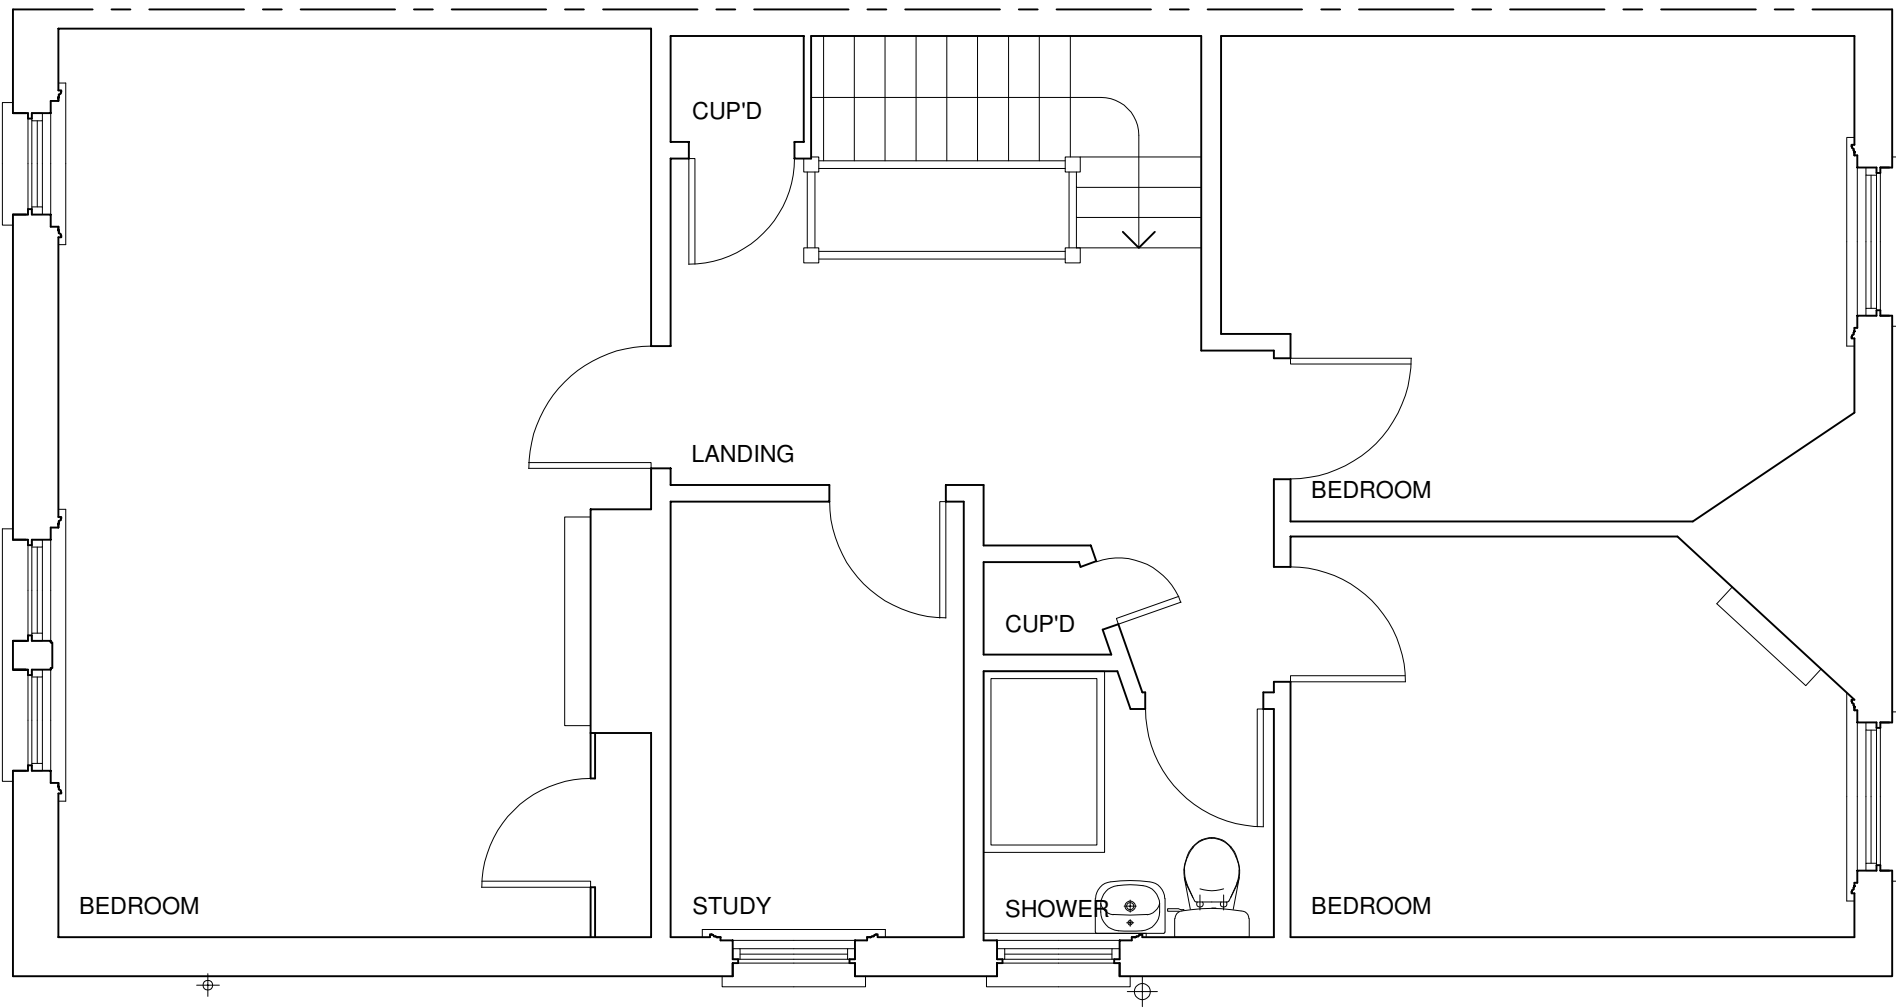

PROPOSED FIRST FLOOR PLAN

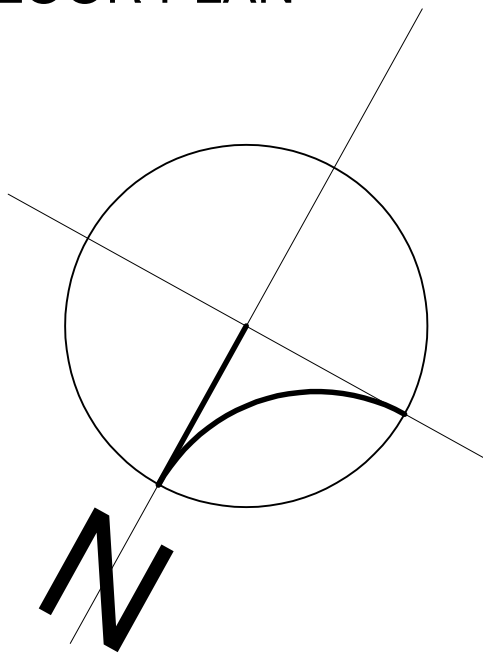

DATE	REVISIONS	DRAWING TITLE
CLIENT	Mr & Mrs Newman	EXISTING & PROPOSED PLANS.
JOB TITLE	30 VICTORIA ROAD SALISBURY WILTSHIRE SP1 3NG	PLANNING & DESIGN 22 DEVONSHIRE ROAD SALISBURY WILTSHIRE SP1 3NW
1:50 @ A1 & 1:100 @ A3		DRAWING No
NOV 2025	RJL	1608/01
		REV