



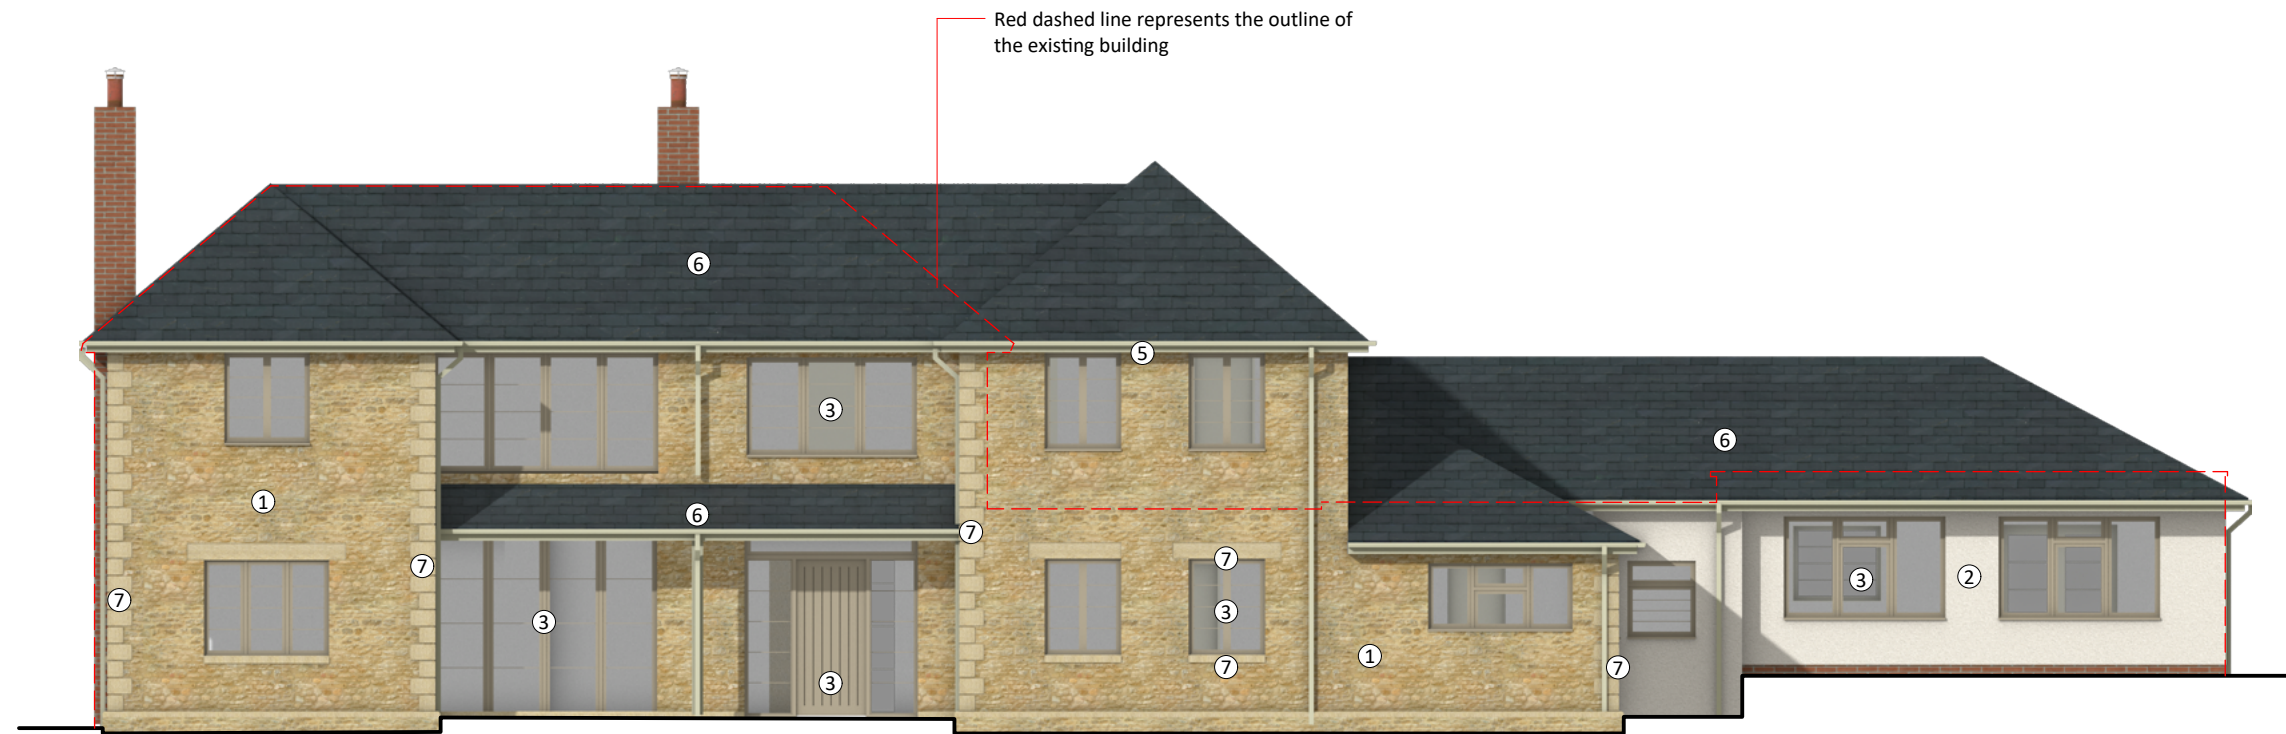

PROP. NORTH ELEVATION 1:100



Red dashed line represents the outline of the existing building

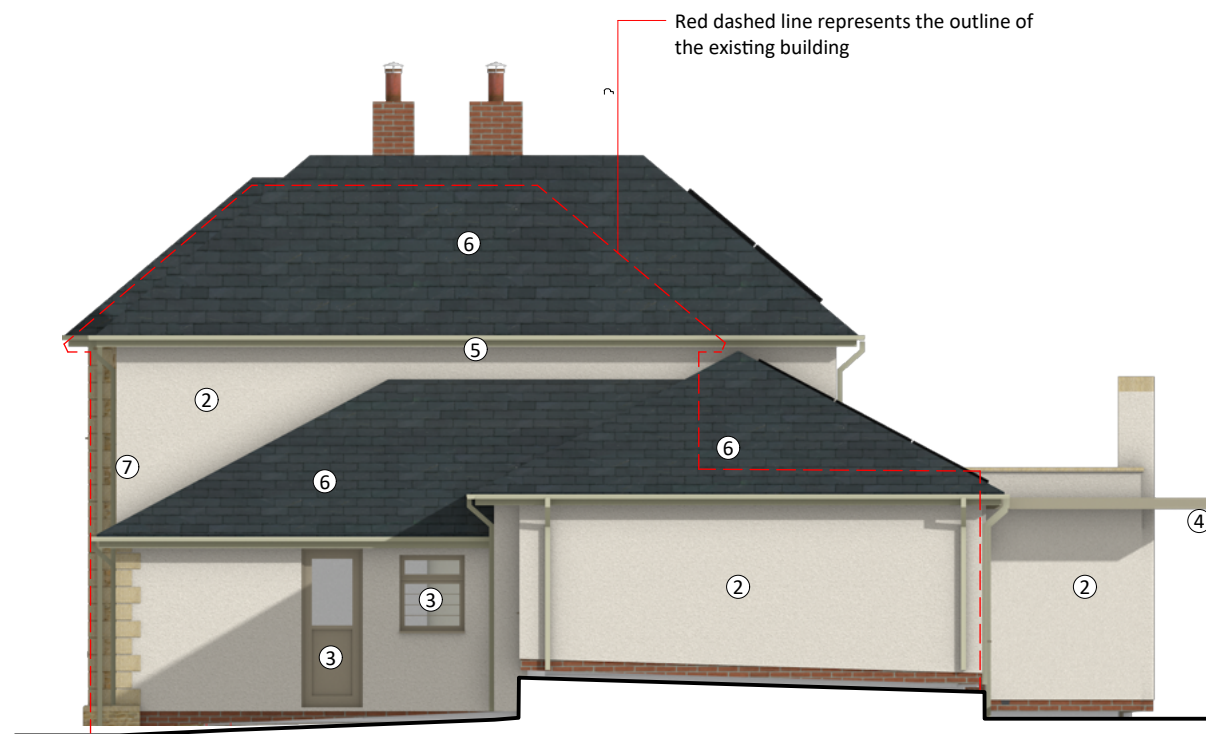

PROP. WEST ELEVATION 1:100

Red dashed line represents the outline of the existing building

Material Key

1. Cotswolds Stone Slips Cladding
2. Through coat silicone render
3. New & Replacement Doors & Windows - uPvc Timber effect
4. Single-ply flat roof
5. Aluminum guttering + downpipes
6. Natural slate roof
7. Stone dressings

Example Doors & Windows - uPvc Timber effect



B A	14/11/2025	Materials update
	03/06/2025	Rear extension modified
No.	Date	Revision Notes
 info@offgridarchitecture.co.uk www.offgridarchitecture.co.uk		
Status	PLANNING	
Project Title	EXTENSIONS & ALTERATIONS	
Project Address	Lydiard Farm, The Street, Lydiard Millicent, Swindon, Wiltshire, SN5 3LU	
Sheet Title	PROP ELEVATIONS N AND W	
Scale	Date	Drawn By
1:100 @ A3	12/03/2024	SJT
Project ID	2227 205B	