


THIS DRAWING IS COPYRIGHT
Contractor must take site sizes


Any discrepancies between the
drawing and site conditions
should be reported to the
Principal Designer

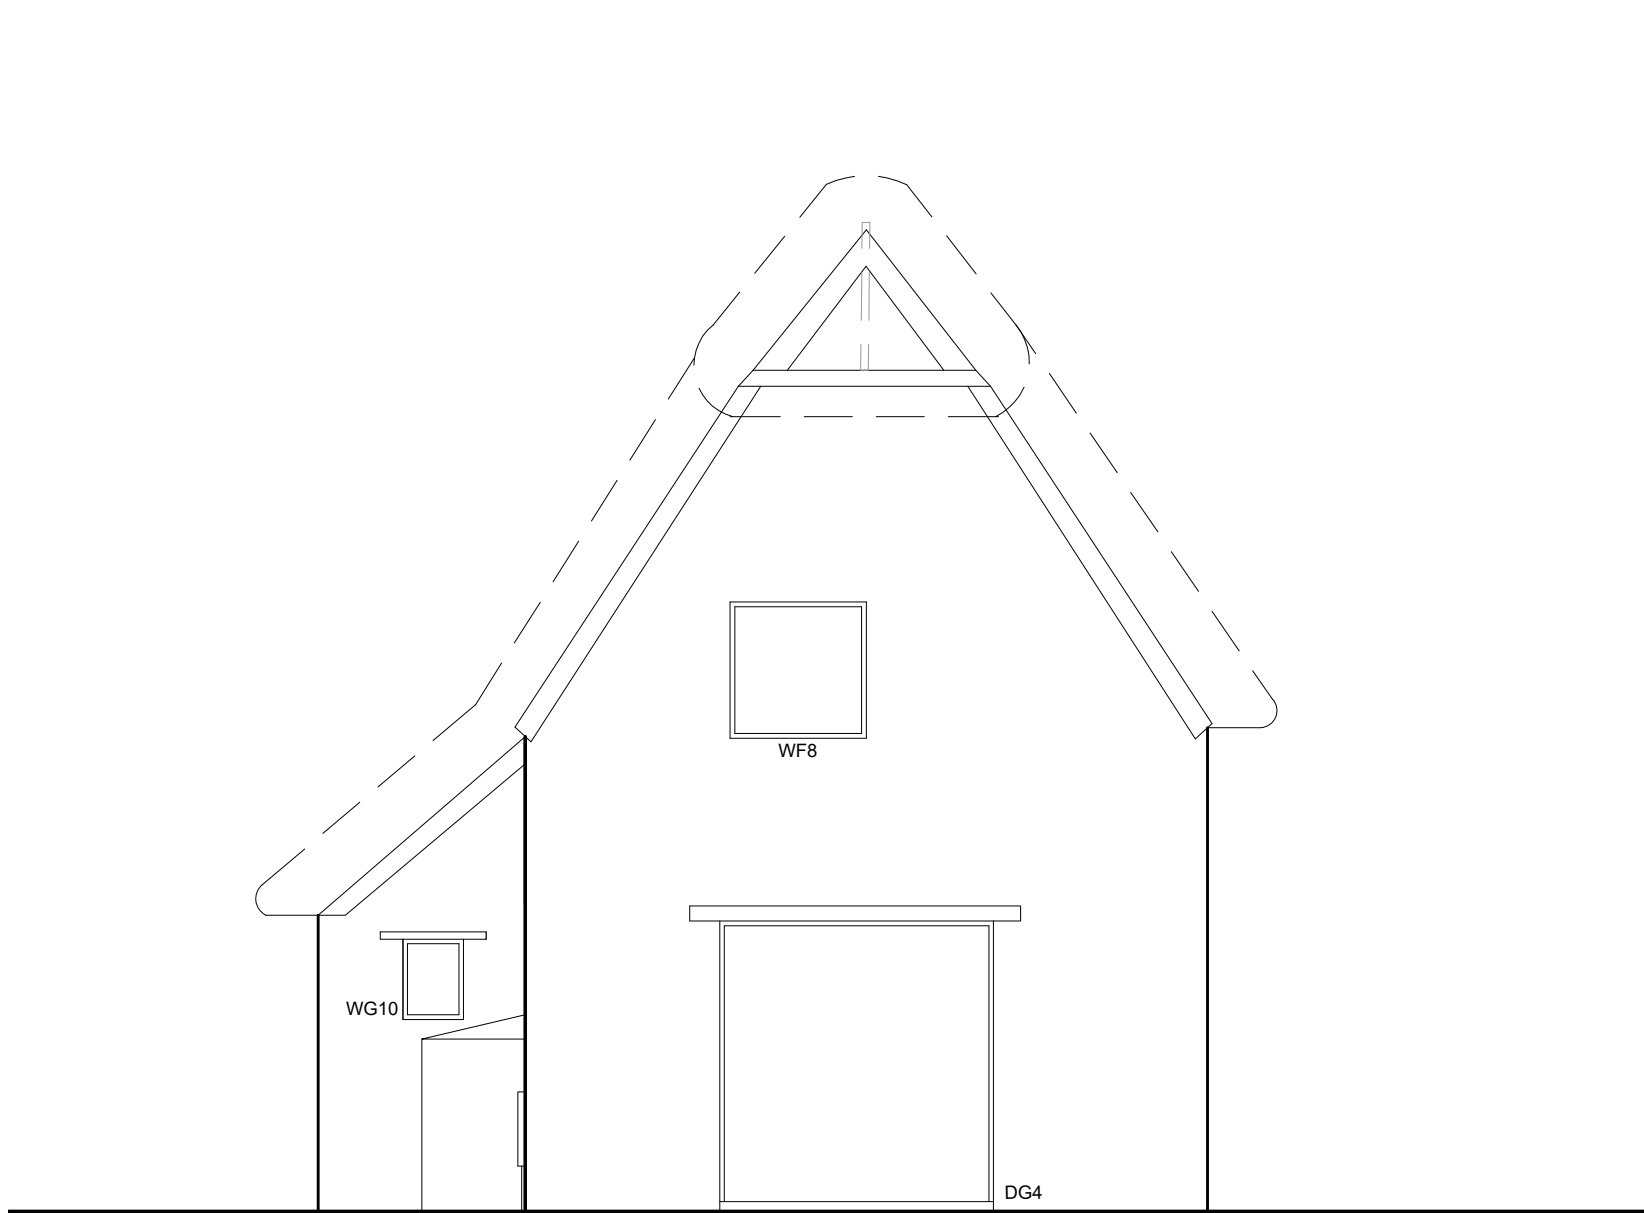

Existing West Elevation
Scale 1:50



Existing East Elevation
Scale 1:50

 

Scale bar (1:50)

Rev.	Date		Init
B	24/11/25	Porch added to east elevation	JAG
A	19/11/25	Thatch ridge height amended	JAG

CLIENT
Mr O & Mrs E Collins.
Bewley Cottage, Bowden Hill,
Lacock, SN15 2PW

PROJECT
Fire Damage Repairs to Cottage

DRAWING
Existing East & West Elevations

DRAWN: JAG	Date: 08/10/2025	Scale: 1:50 @ A2
Drawing number: 4430 - 04	Rev. B	

DOLMAN
ARCHITECTURAL DESIGNERS BUILDING SURVEYORS
COST CONSULTANTS CDM PRINCIPAL DESIGNERS
Sussex House
Bath Road
Devizes
Wiltshire SN10 2AF
Tel: 01380 729456
Web: www.dolmansurveyors.co.uk
Email: info@dolmansurveyors.co.uk