


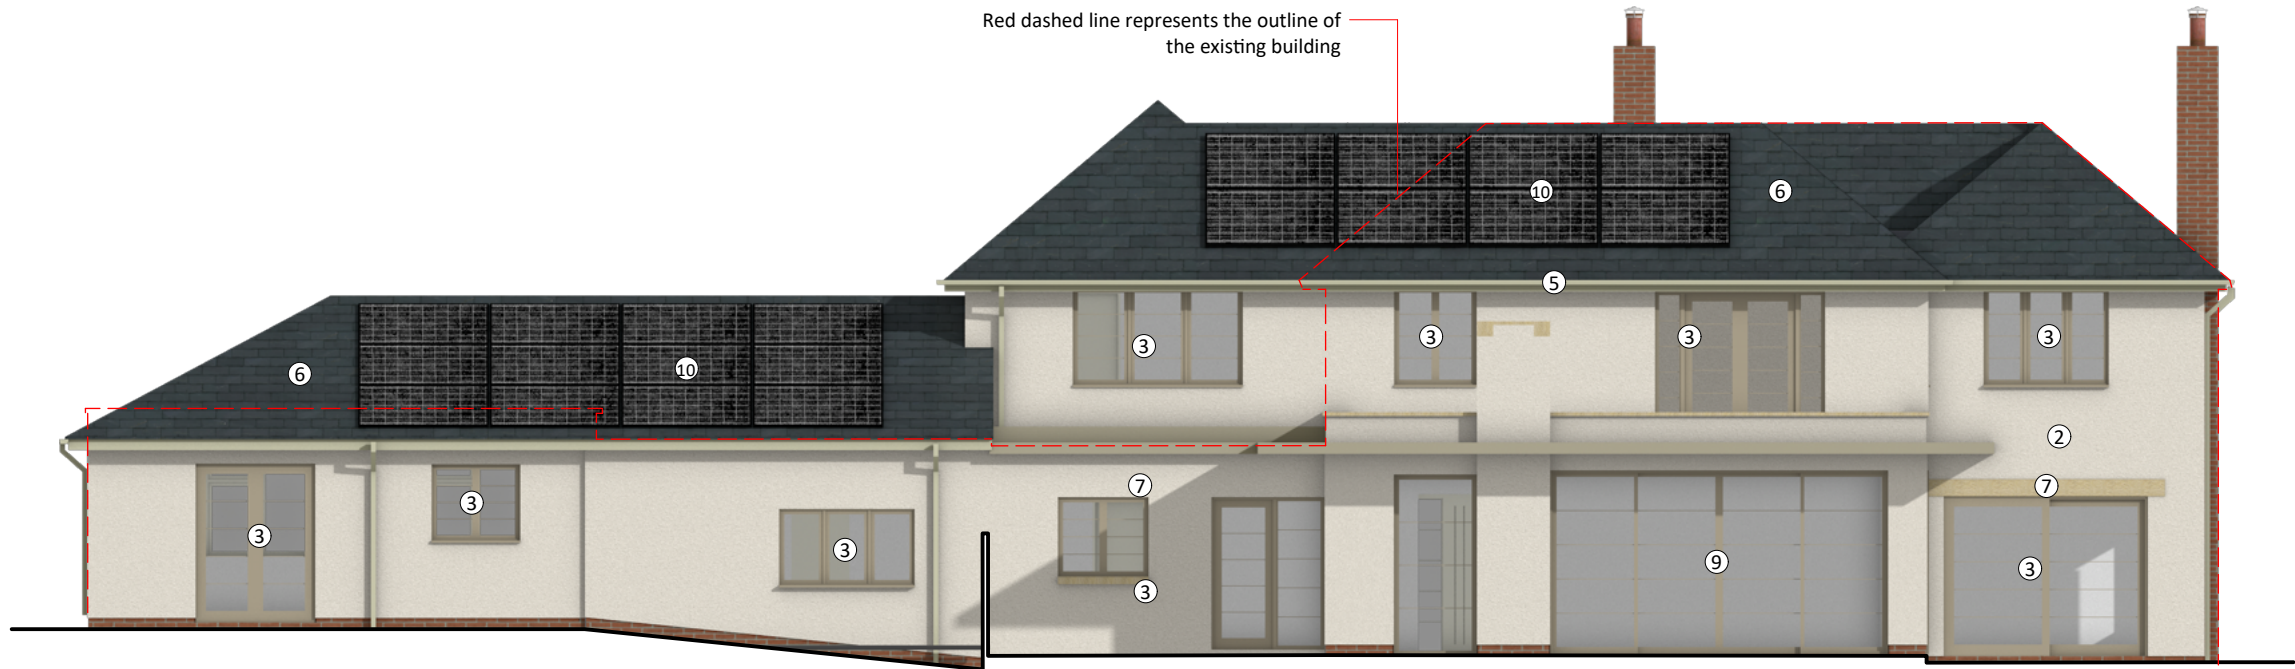


PROP. SOUTH ELEVATION 1:100



Material Key

1. Cotswolds Stone Slips Cladding
2. Through coat silicone render
3. New & Replacement Doors & Windows uPvc Timber effect
4. Single-ply flat roof
5. Aluminum guttering + downpipes
6. Natural slate roof
7. Stone dressings
8. Existing Brick
9. Aluminum doors
10. PV array

Example Doors & Windows - uPvc Timber effect

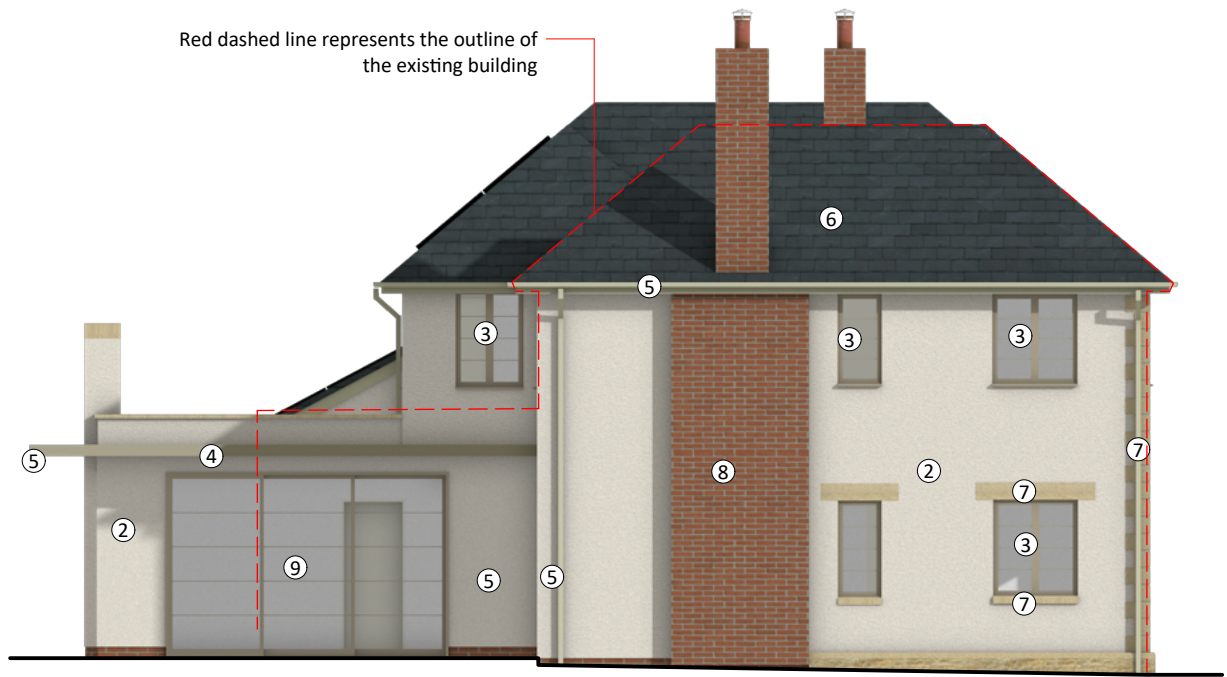

PROP. EAST ELEVATION 1:100

B A	14/11/2025	Materials update
	03/06/2025	Rear extension modified
No.	Date	Revision Notes
 info@offgridarchitecture.co.uk www.offgridarchitecture.co.uk		
These details are subject to all relevant statutory approvals. If in doubt, check all dimensions are to be checked on site. Areas where quoted are approximate. Figure dimensions only are to be taken from this drawing. Any discrepancies with other related information is to be reported to OFFGRID Architecture prior to order/construction/installation. This document should not be relied on or used in circumstances other than those for which it was originally prepared and for which OFFGRID Architecture was commissioned. OFFGRID Architecture accepts no responsibility for this document to any party other than the person by whom it was commissioned.		
Status	PLANNING	
Project Title	EXTENSIONS & ALTERATIONS	
Project Address	Lydiard Farm, The Street, Lydiard Millicent, Swindon, Wiltshire, SN5 3LU	
Sheet Title	PROP ELEVATIONS S AND E	
Scale	Date	Drawn By
1:100 @ A3	12/03/2024	SJT
Project ID	2227 206B	