




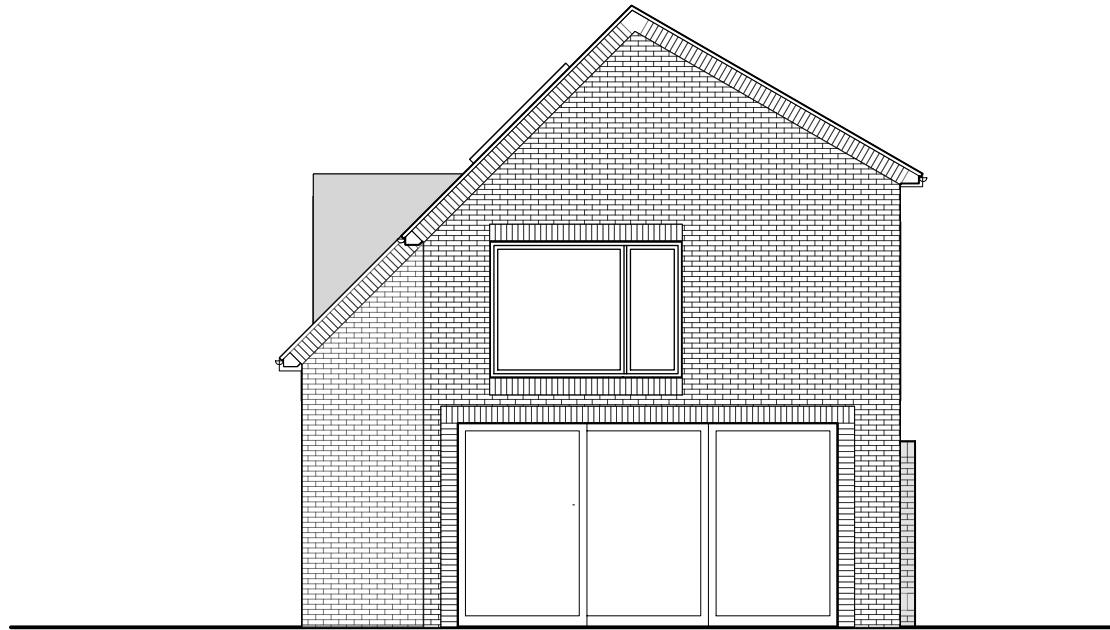

3 Proposed East Elevation
Scale: 1:100

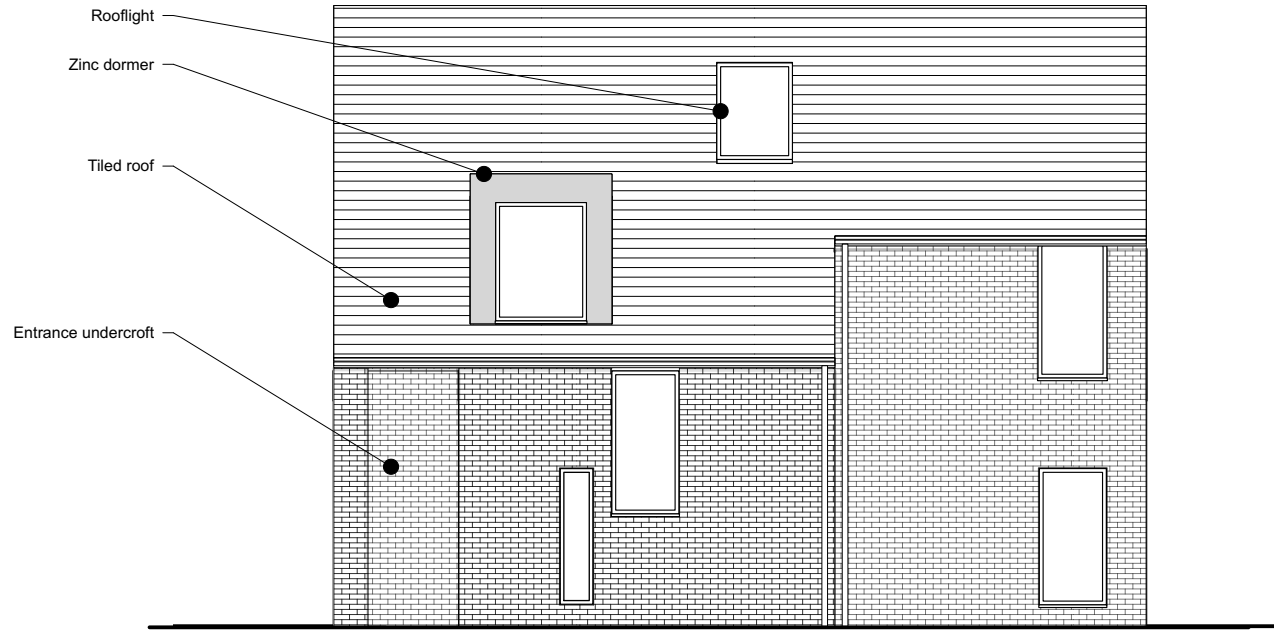


4 Proposed South Elevation
Scale: 1:100

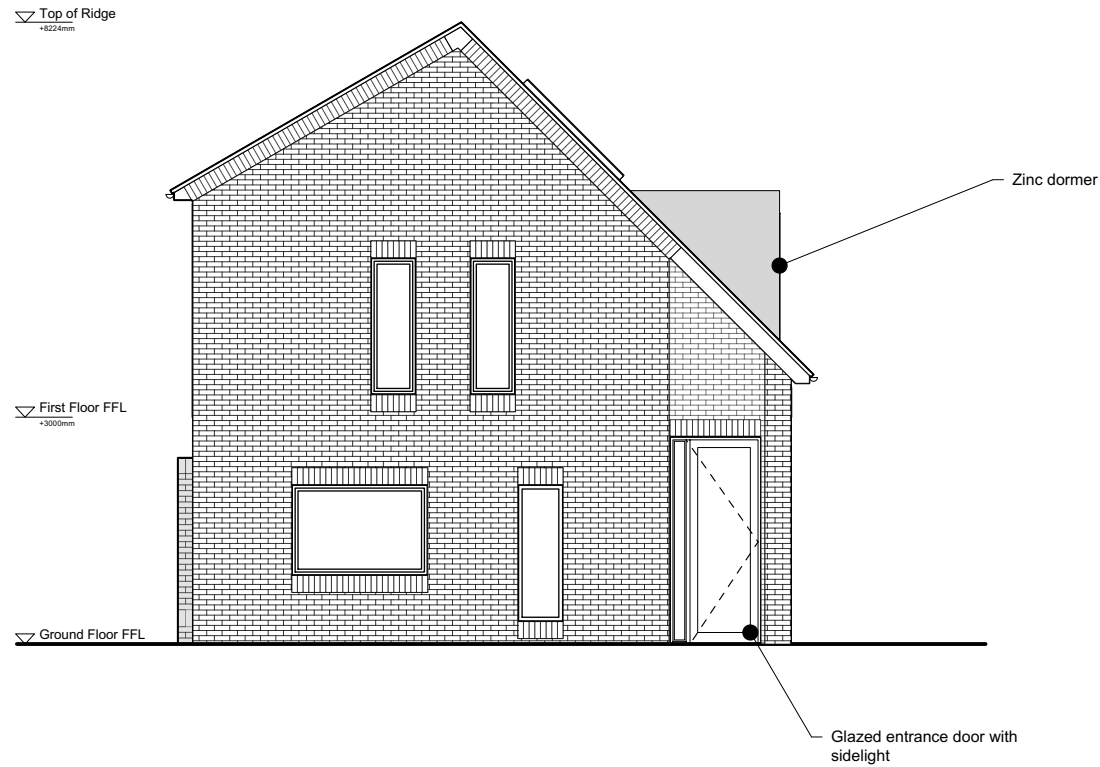

1 Proposed West Elevation
Scale: 1:100

0 2 4 6 8 10m

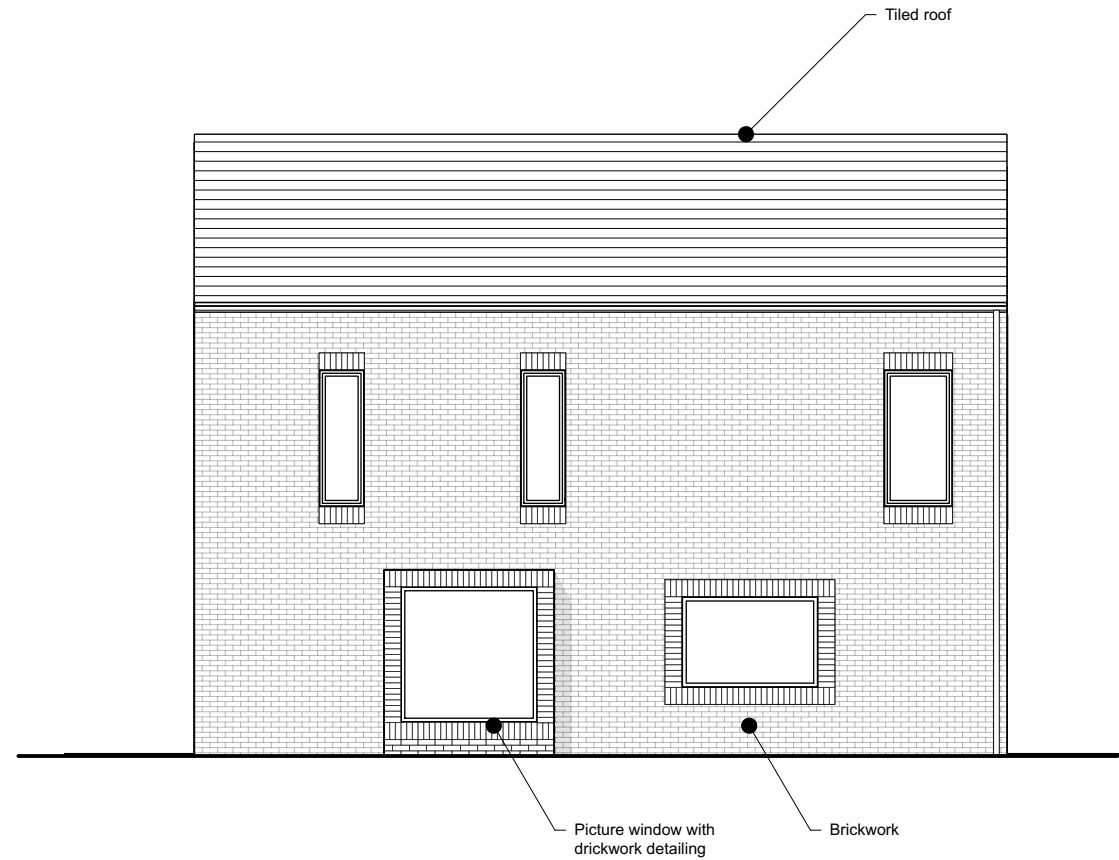

2 Proposed North Elevation
Scale: 1:100

Issue Notes		Date	No.
Sheet No. 200_03			
Scale As Shown @ A3		Project No.	
Drawn By OW		Date 20/10/2025	
Project ID PLANNING			
Sheet Title Proposed Elevations			
Project Title Land adjoining 1 Lamberts Marsh, Southwick, Trowbridge BA14 9NU			