




01 North Elevation
Scale: 1:100



02 East Elevation
Scale: 1:100



03 South Elevation
Scale: 1:100

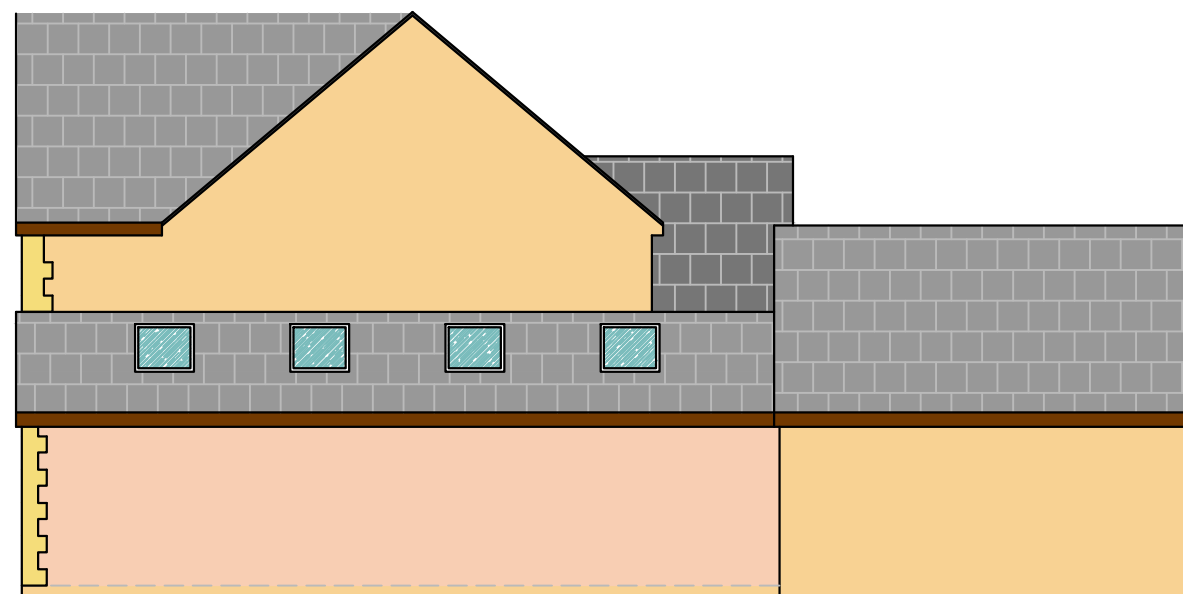

04 West Elevation
Scale: 1:100

1:100 10123	Rev.	Description	Drawn	Date	Job Title	10 Orchard Gardens, Purton				
					Drawing Title	Existing Elevations				
					Date	December 2025	Scale as shown @A3	Drawn	-	Checked
					Drawing No.	002			Rev	Job No.
					Drawing Status	For Approval Not for construction				