

Finishes

Walls
Buff Colure Cast stone bricks,
as existing.




Roof
Concrete pan tile, as existing.



Doors & Windows
Brown UPVC




01 North Elevation
Scale: 1:100

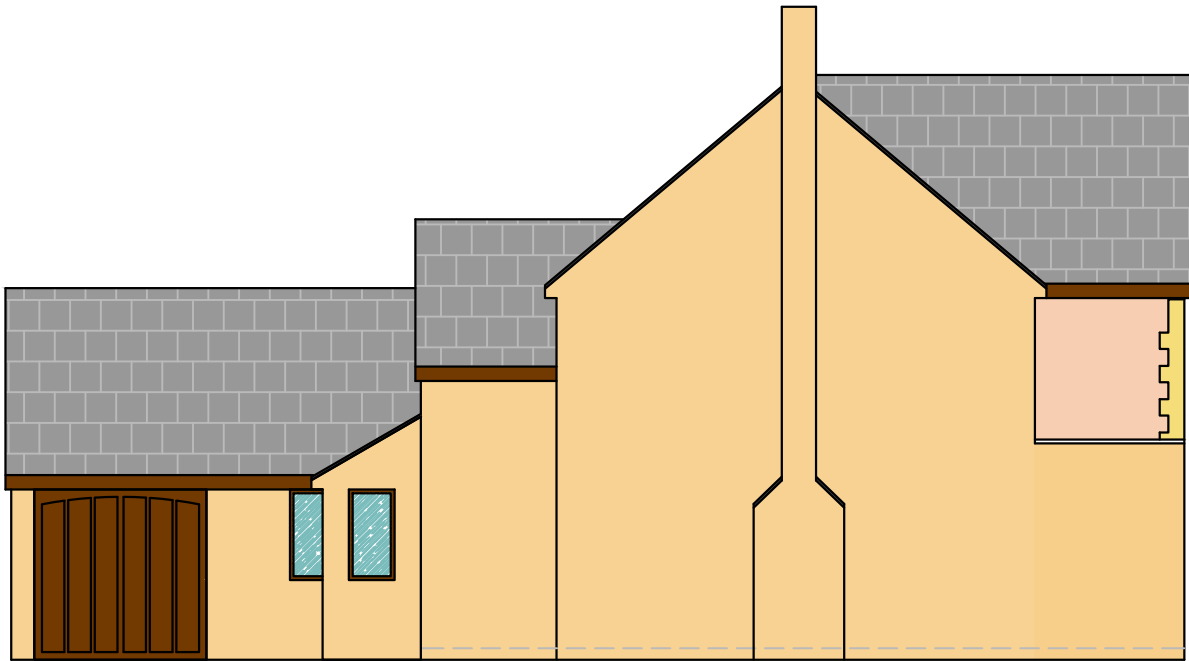

02 East Elevation
Scale: 1:100



03 South Elevation
Scale: 1:100

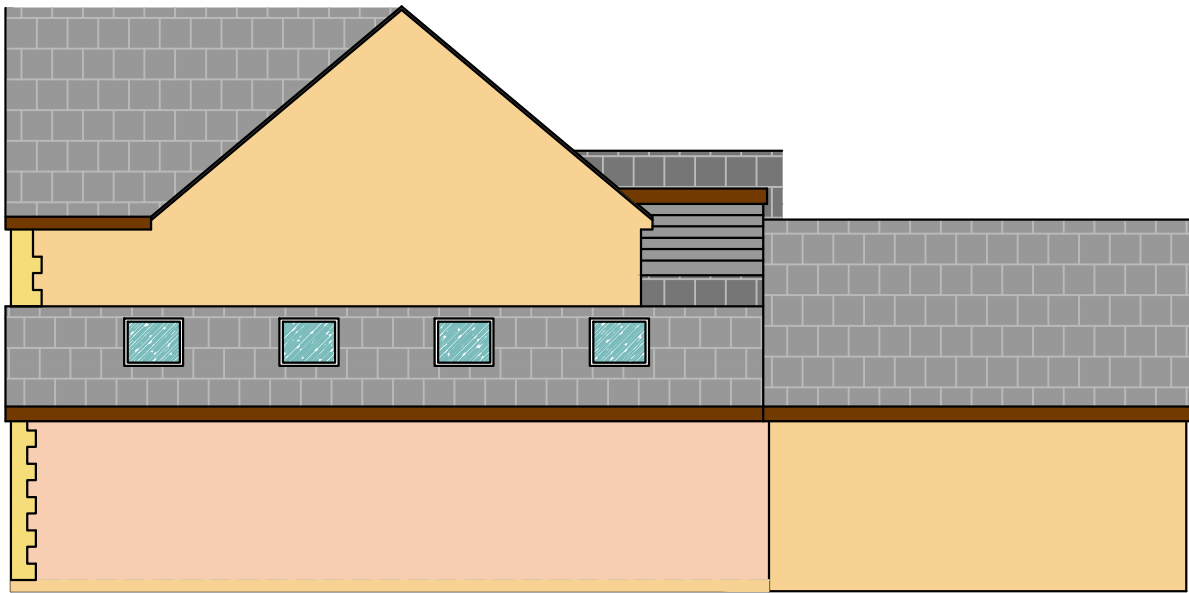

04 West Elevation
Scale: 1:100

1:100 1 0 1 2 3	Rev.	Description	Drawn	Date	Job Title	10 Orchard Gardens, Purton					
					Drawing Title	Proposed Elevations					
					Date	December 2025	Scale as shown @A3	Drawn	-	Checked	
					Drawing No.	004			Rev		Job No. -
					Drawing Status	For Approval Not for construction					