

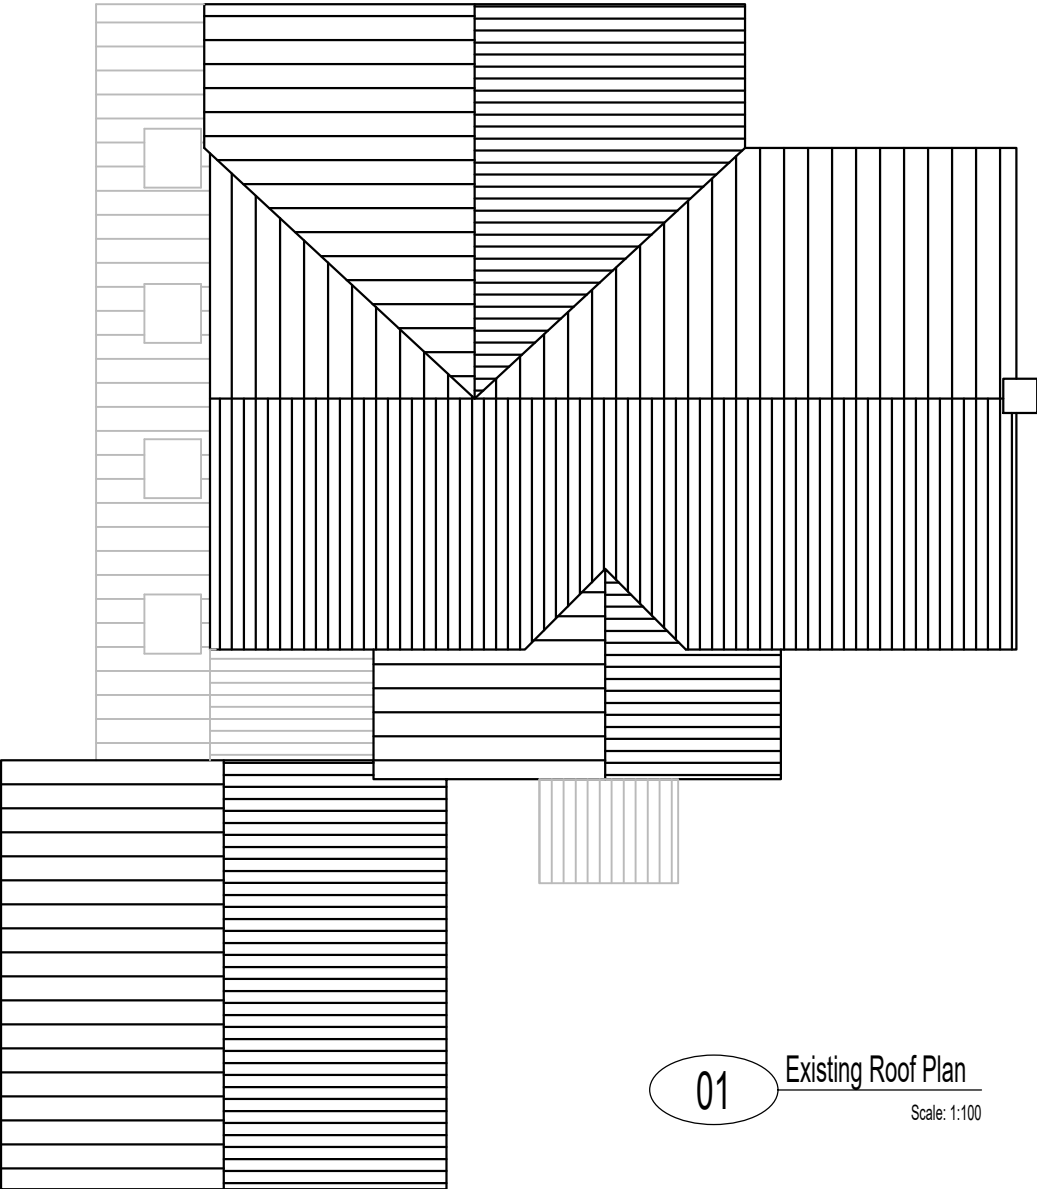
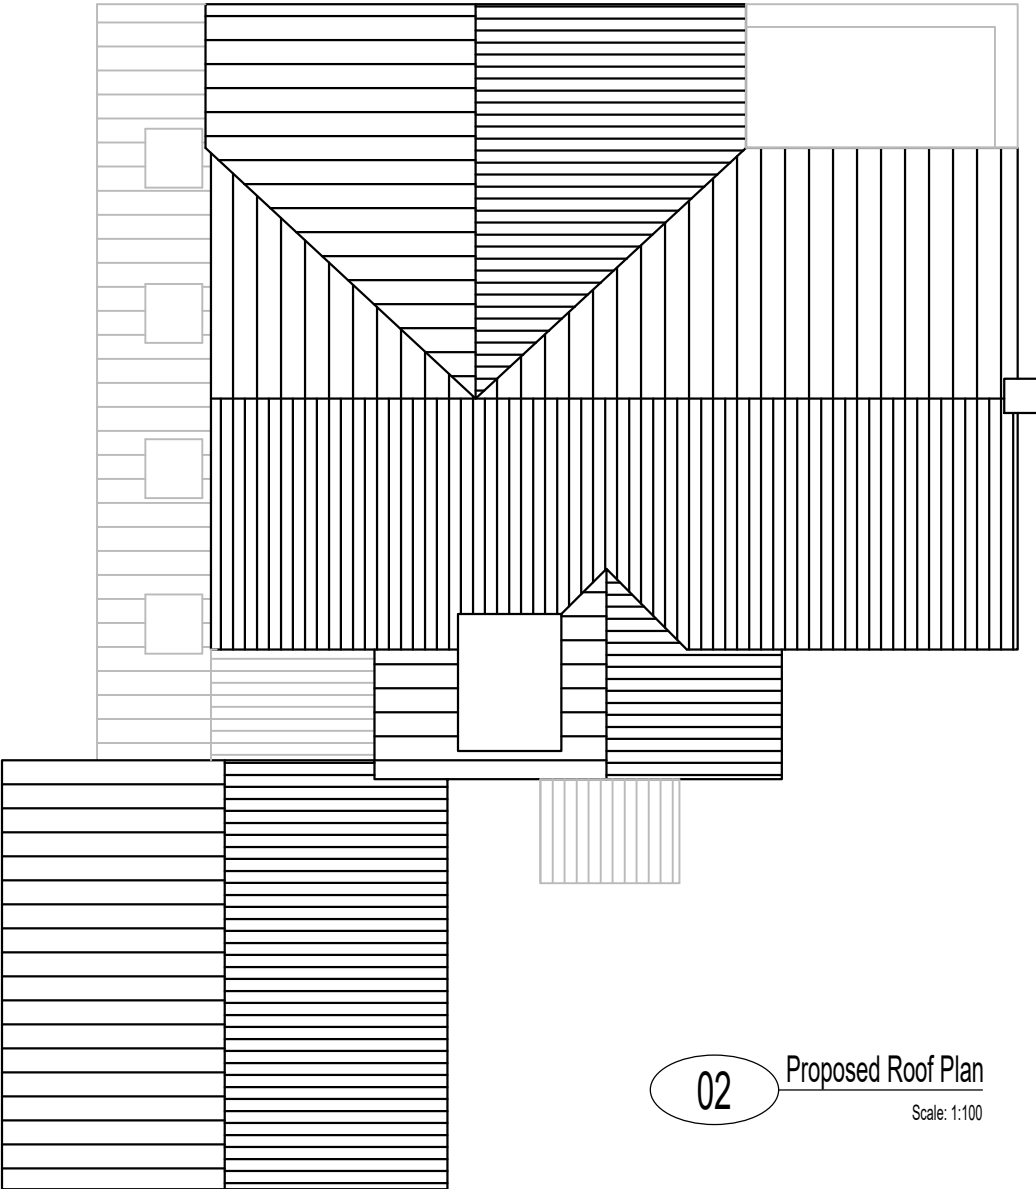


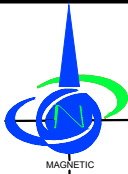

01 Existing Roof Plan
Scale: 1:100

 

02 Proposed Roof Plan
Scale: 1:100

 1:100 	Rev.	Description	Drawn	Date	Job Title	10 Orchard Gardens, Purton					
					Drawing Title	Existing / Proposed Roof Plan					
					Date	December 2025	Scale as shown @A3	Drawn	-	Checked	
					Drawing No.	005		Rev		Job No.	-
					Drawing Status	For Approval Not for construction					