
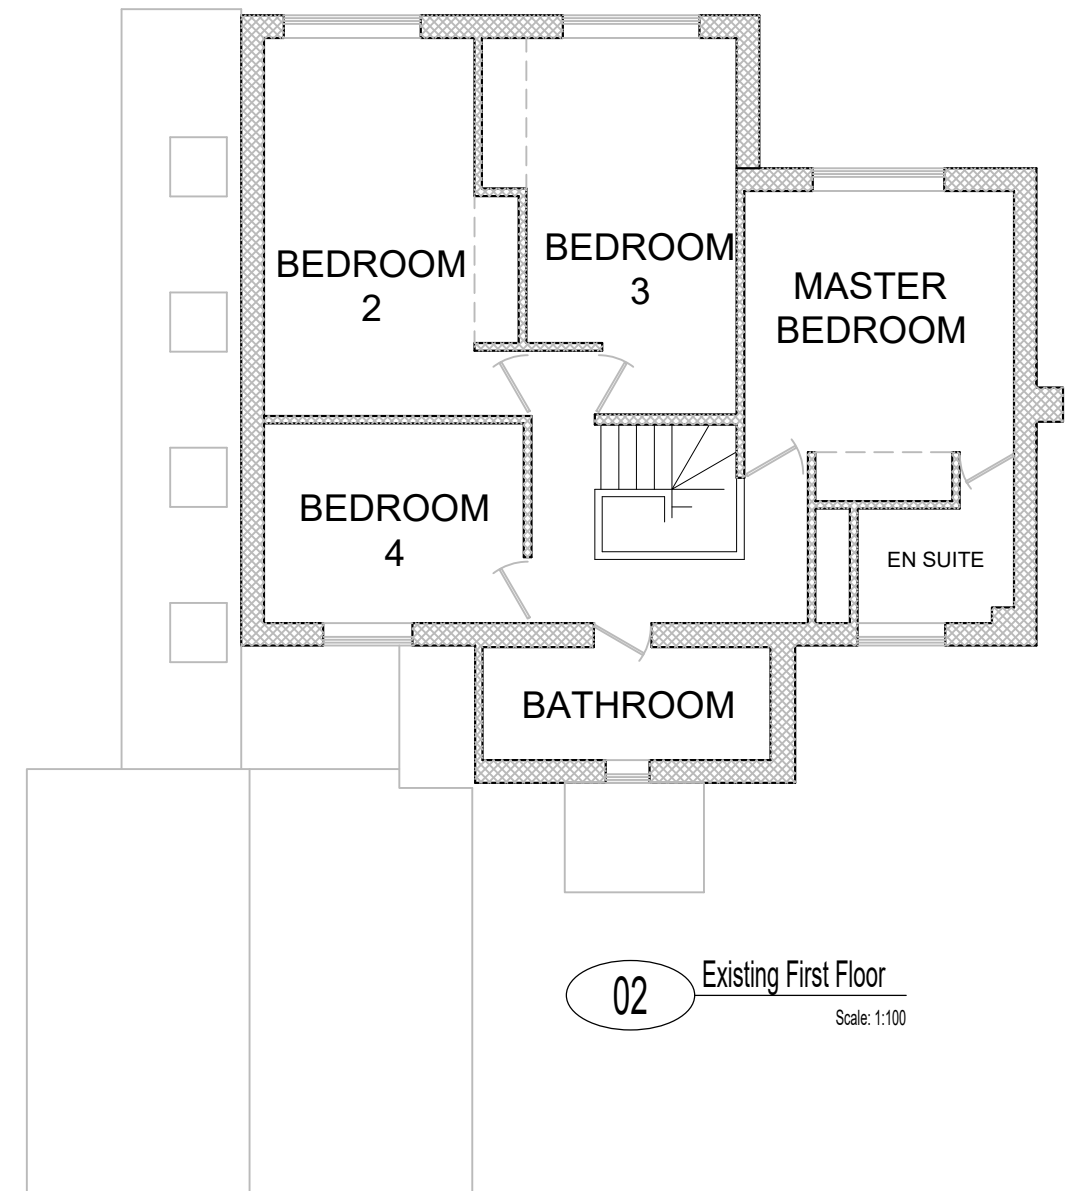
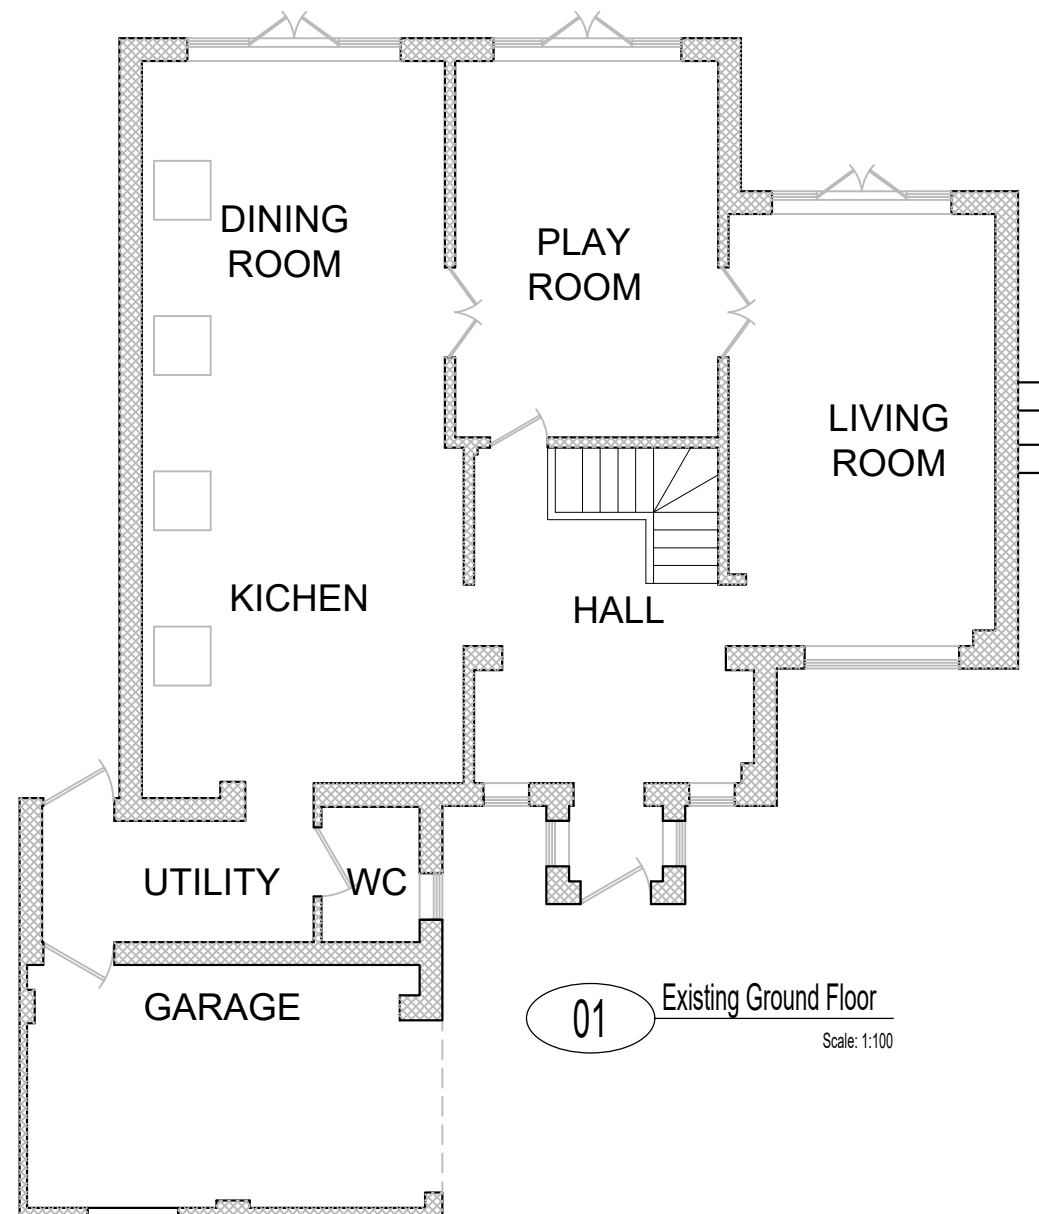
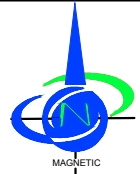


 

 1:100 	Rev.	Description	Drawn	Date	Job Title	10 Orchard Gardens, Purton				
					Drawing Title	Existing Floor Plans				
					Date	December 2025	Scale as shown @A3	Drawn	-	Checked
					Drawing No.	001		Rev		Job No. -
					Drawing Status	For Approval Not for construction				