




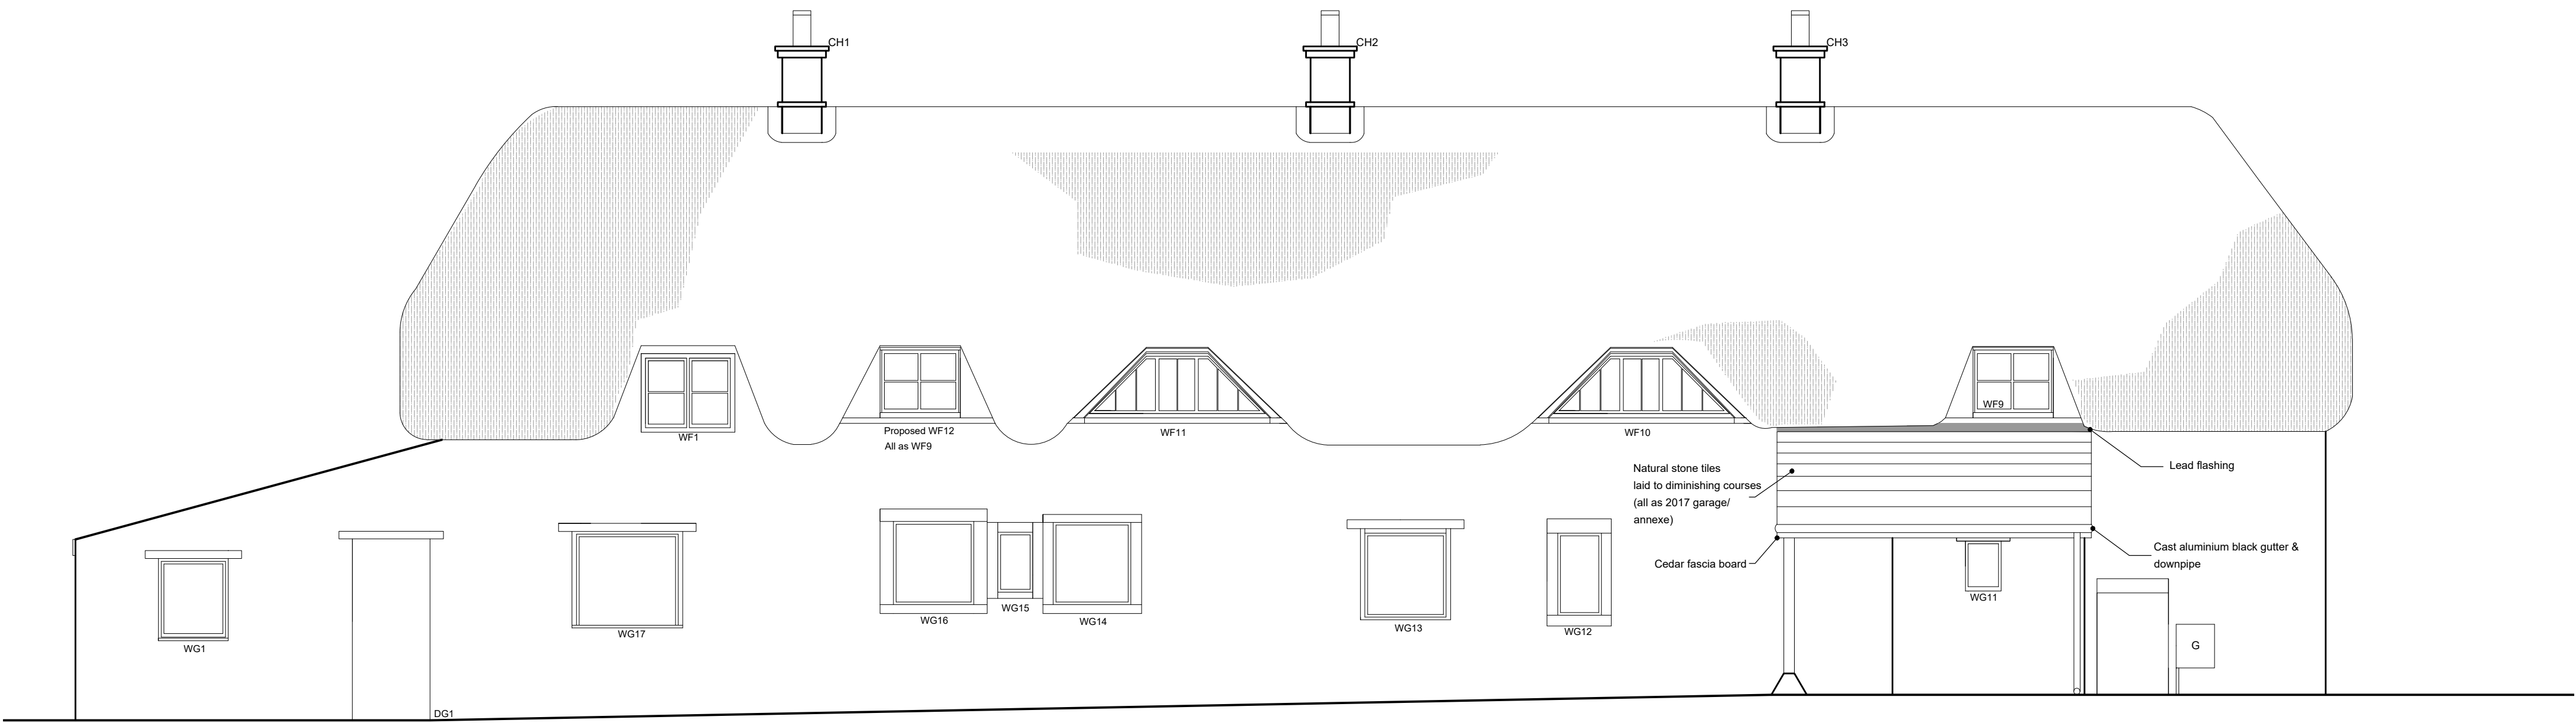


Proposed North Elevation
Scale 1:50

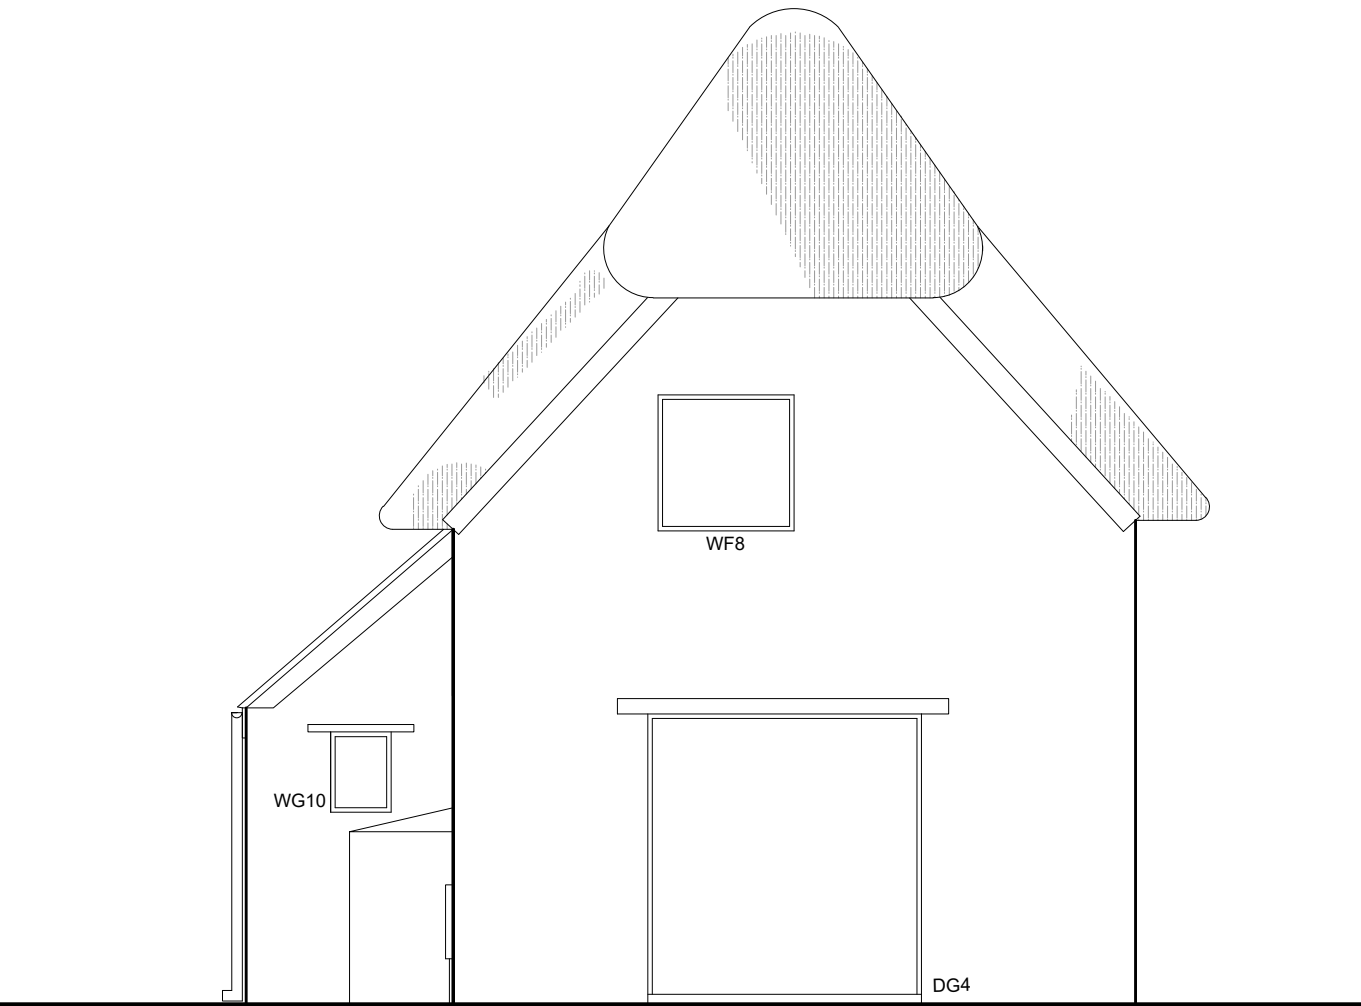

Proposed West Elevation
Scale 1:50

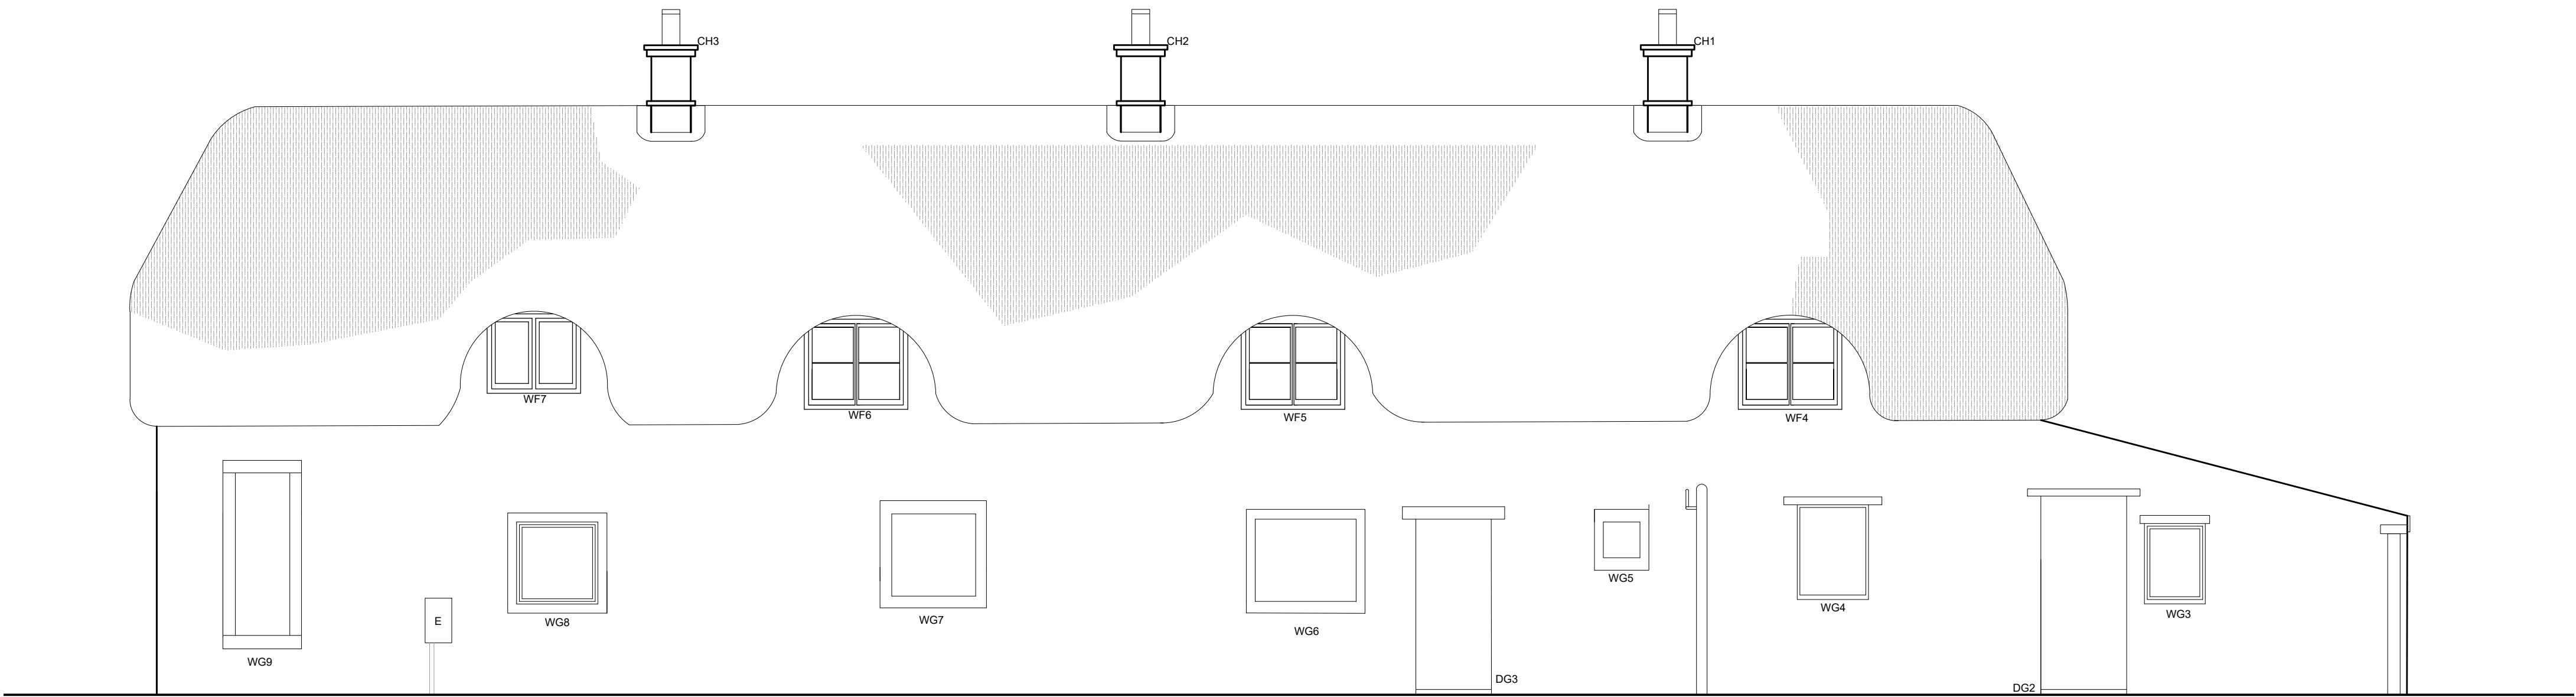


Proposed South Elevation
Scale 1:50

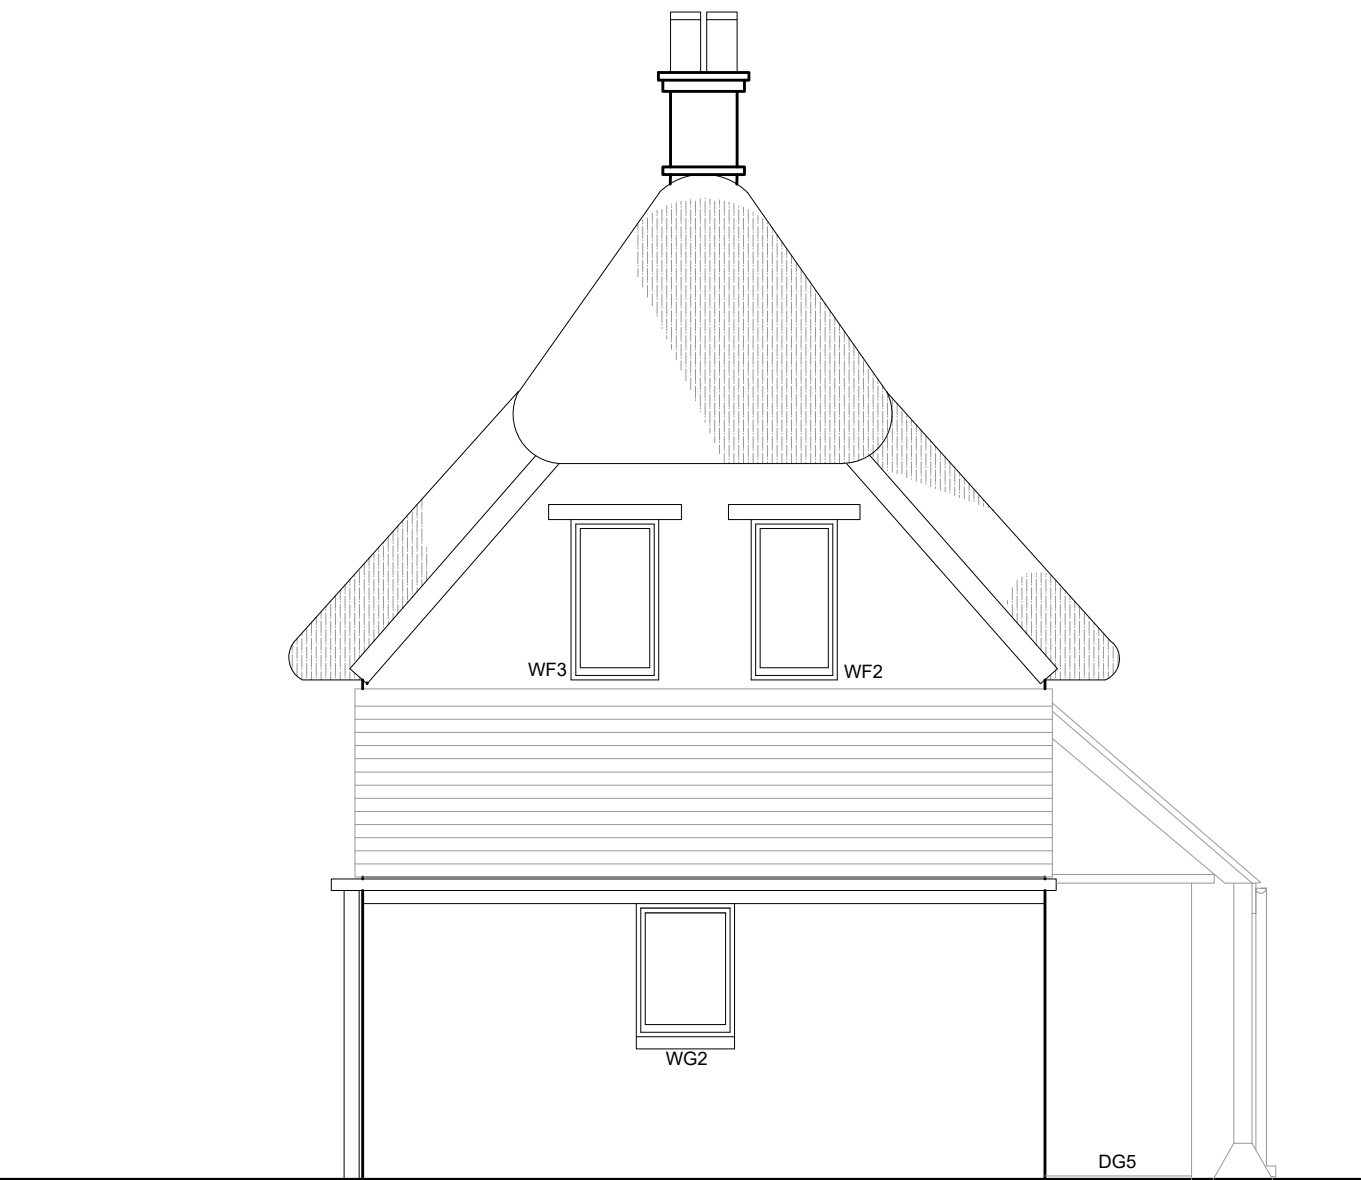

Proposed East Elevation
Scale 1:50

Note:

- Ground & first floor windows & door frames will be retained. The fenestration style of WF12 is all as seen in the photos.

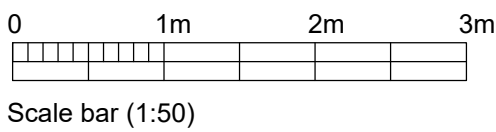

Rev.	Date	Description	Drawn	Init
B	21/11/25	Stone tiles added to porch roof	JAG	JAG
A	19/11/25	Thatch ridge height amended	JAG	JAG

Client:	Mr O & Mrs E Collins. Bewley Cottage, Bowden Hill, Lacock, SN15 2PW	Drawing:	Proposed Elevations	DOLMAN
Project:	Fire Damage Repairs to Cottage	Drawn:	JAG	ARCHITECTURAL DESIGNERS BUILDING SURVEYORS COST CONSULTANTS CDM PRINCIPAL DESIGNERS
Drawing number:	4430-06	Date:	27/10/2025	Sussex House Bath Road Devizes Wiltshire SN10 2AF
Scale:	1:50	Rev:	B	Tel: 01380 729456 Web: www.dolmansurveyors.co.uk Email: info@dolmansurveyors.co.uk