



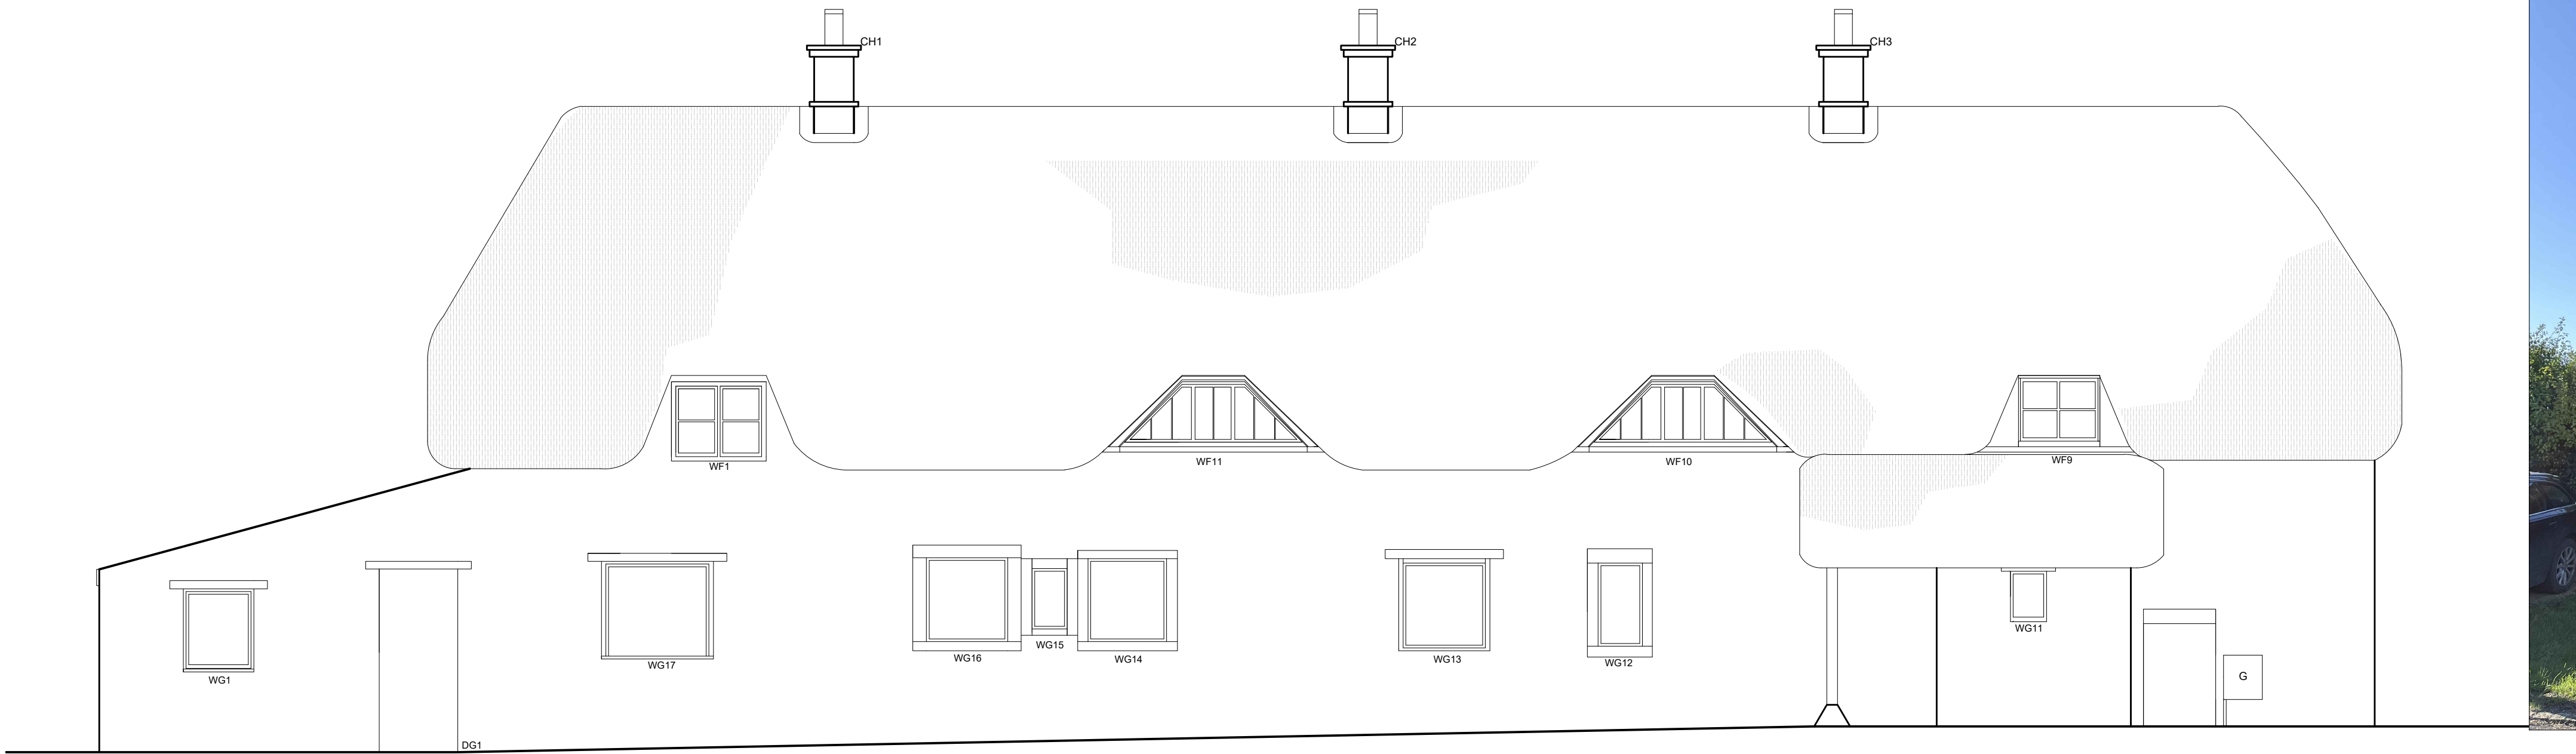

Existing North Elevation
Scale 1:50

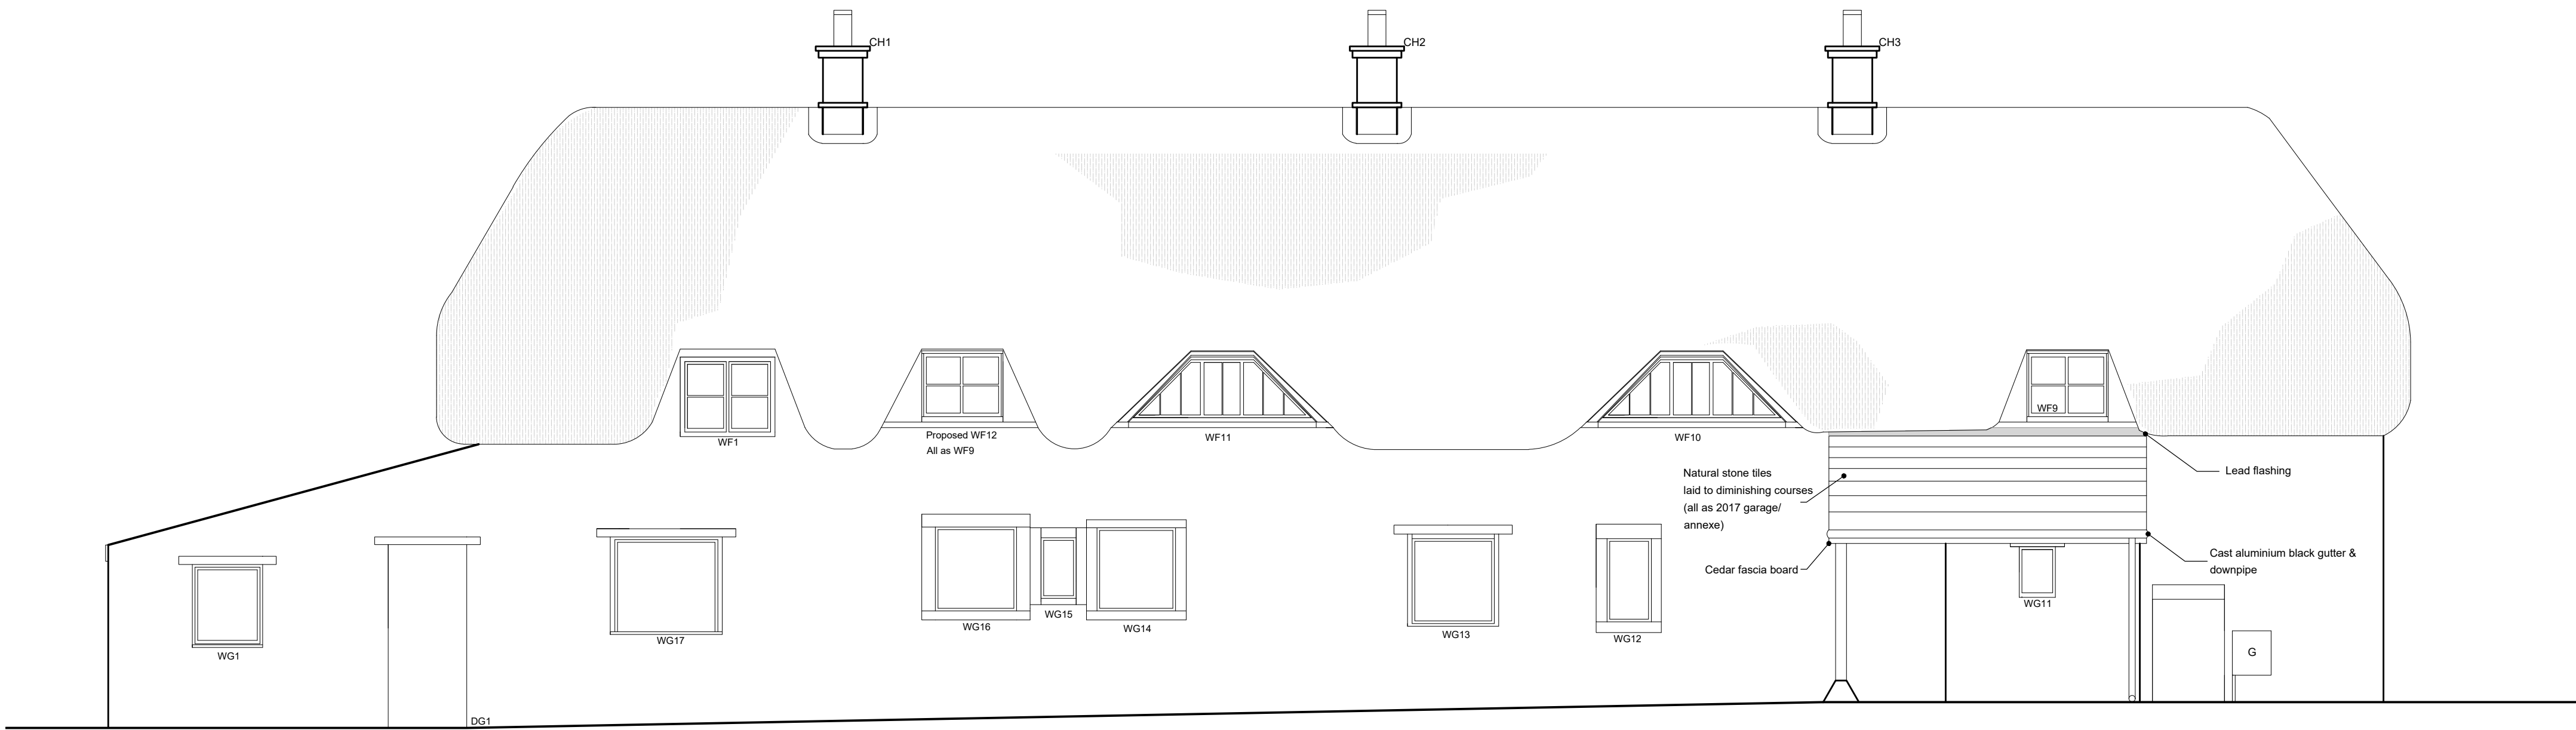


Proposed North Elevation
Scale 1:50



Note:

- Ground & first floor windows & door frames will be retained. The fenestration style of WF12 is all as seen in the photos.

 

Scale bar (1:50)

Rev.	Date	Description	Init
A	21/11/25	Stone tiles added to porch roof	JAG

CLIENT
Mr O & Mrs E Collins.
Bewley Cottage, Bowden Hill,
Lacock, SN15 2PW

PROJECT
Fire Damage Repairs to Cottage

DRAWING
Existing & Proposed North
Elevation

DRAWN: JAG	Date: 05/11/2025	Scale: 1:50 @ A1
Drawing number: 4430 - 11	Rev. A	

DOLMAN
ARCHITECTURAL DESIGNERS BUILDING SURVEYORS
COST CONSULTANTS CDM PRINCIPAL DESIGNERS
Sussex House
Bath Road
Devizes
Wiltshire SN10 2AF
Tel: 01380 729456
Web: www.dolmansurveyors.co.uk
Email: info@dolmansurveyors.co.uk