



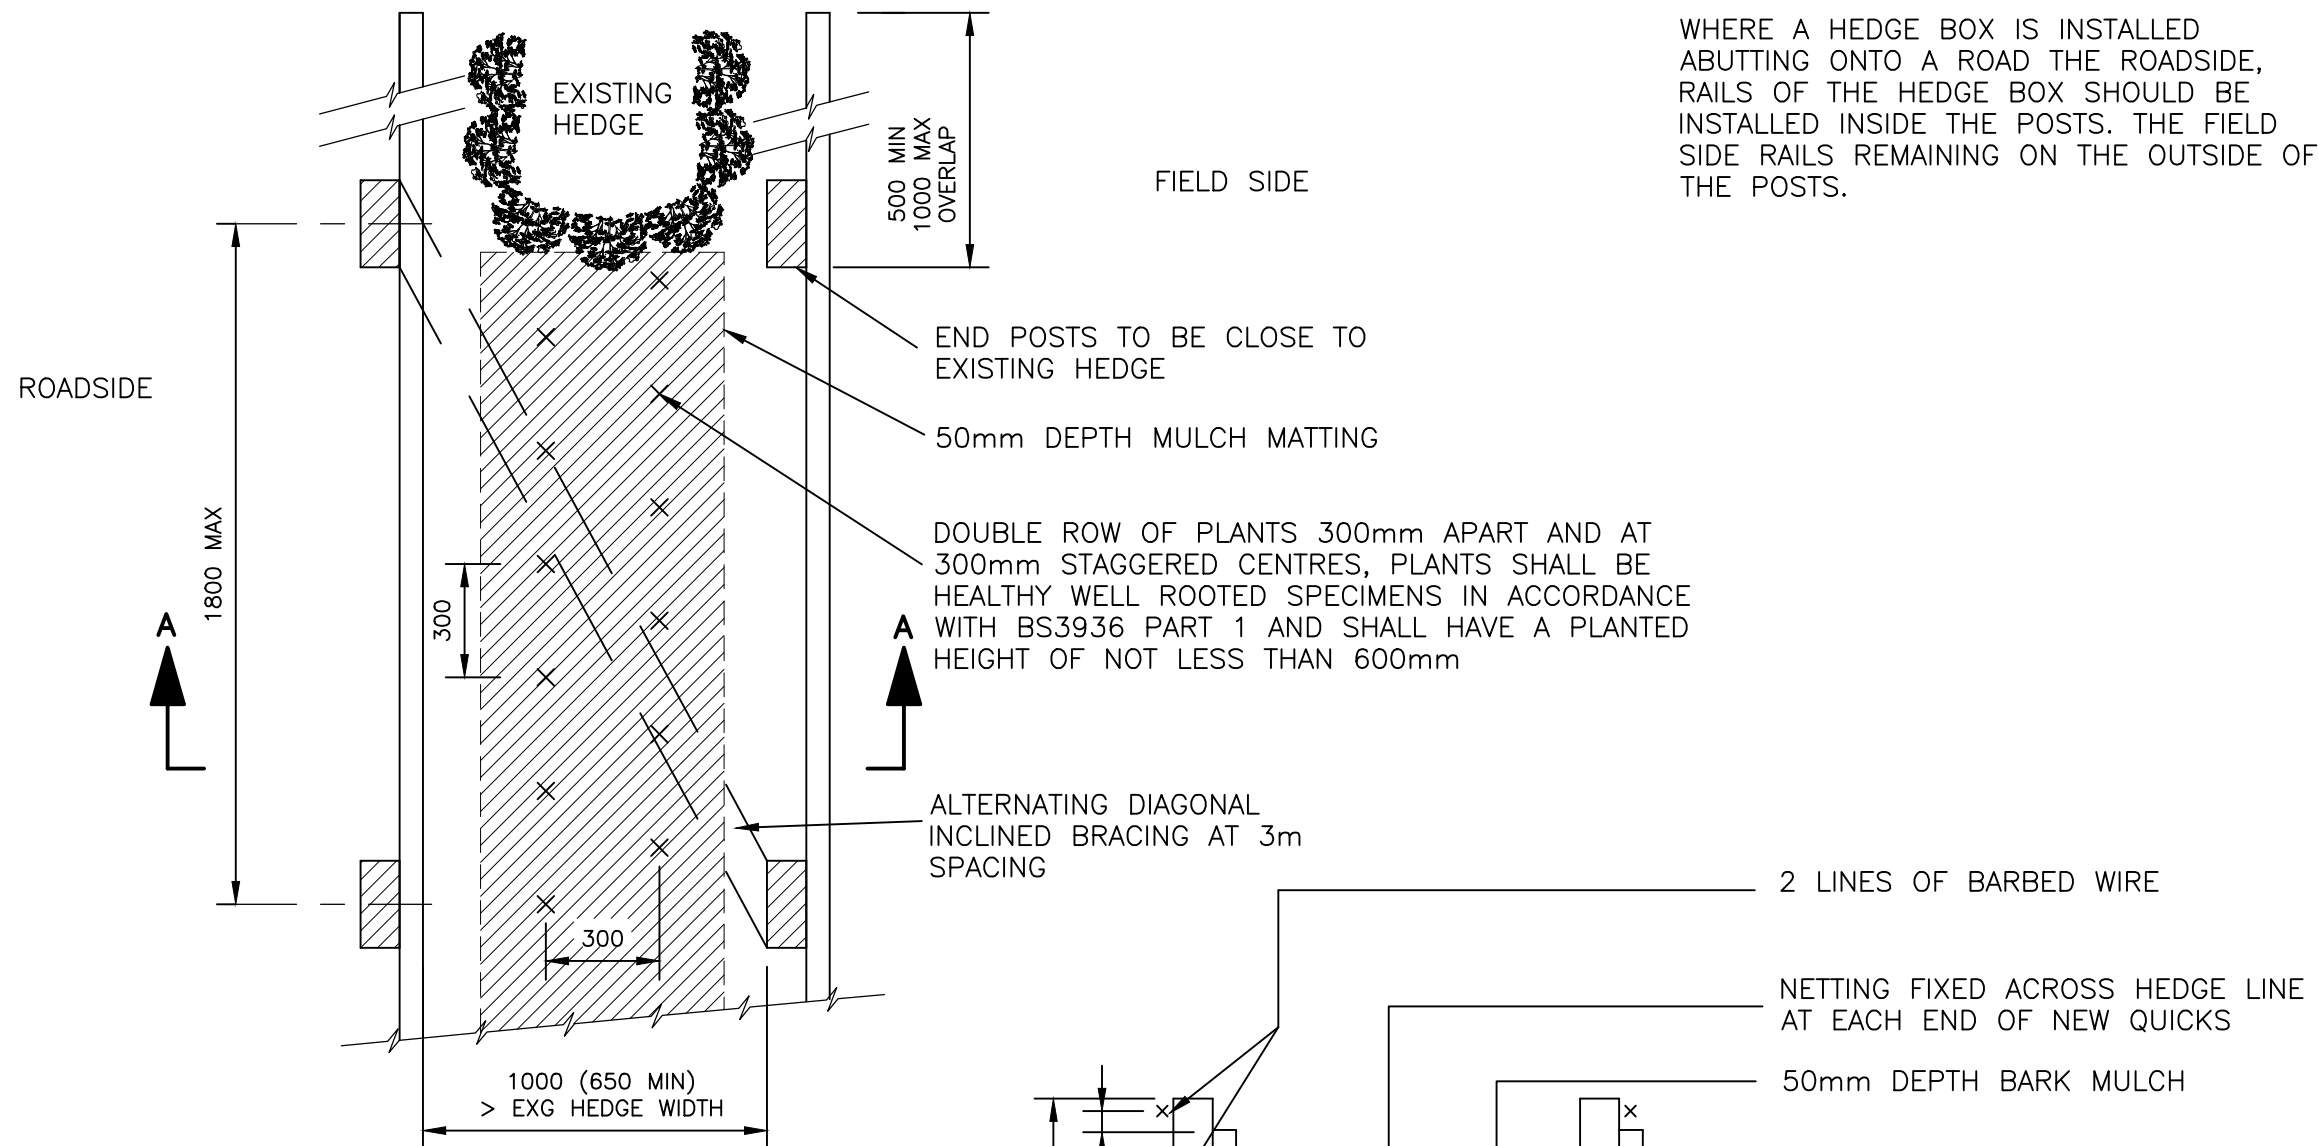

PLAN
Scale 1:20

WHERE A HEDGE BOX IS INSTALLED ABUTTING ONTO A ROAD THE ROADSIDE, RAILS OF THE HEDGE BOX SHOULD BE INSTALLED INSIDE THE POSTS. THE FIELD SIDE RAILS REMAINING ON THE OUTSIDE OF THE POSTS.

ROADSIDE

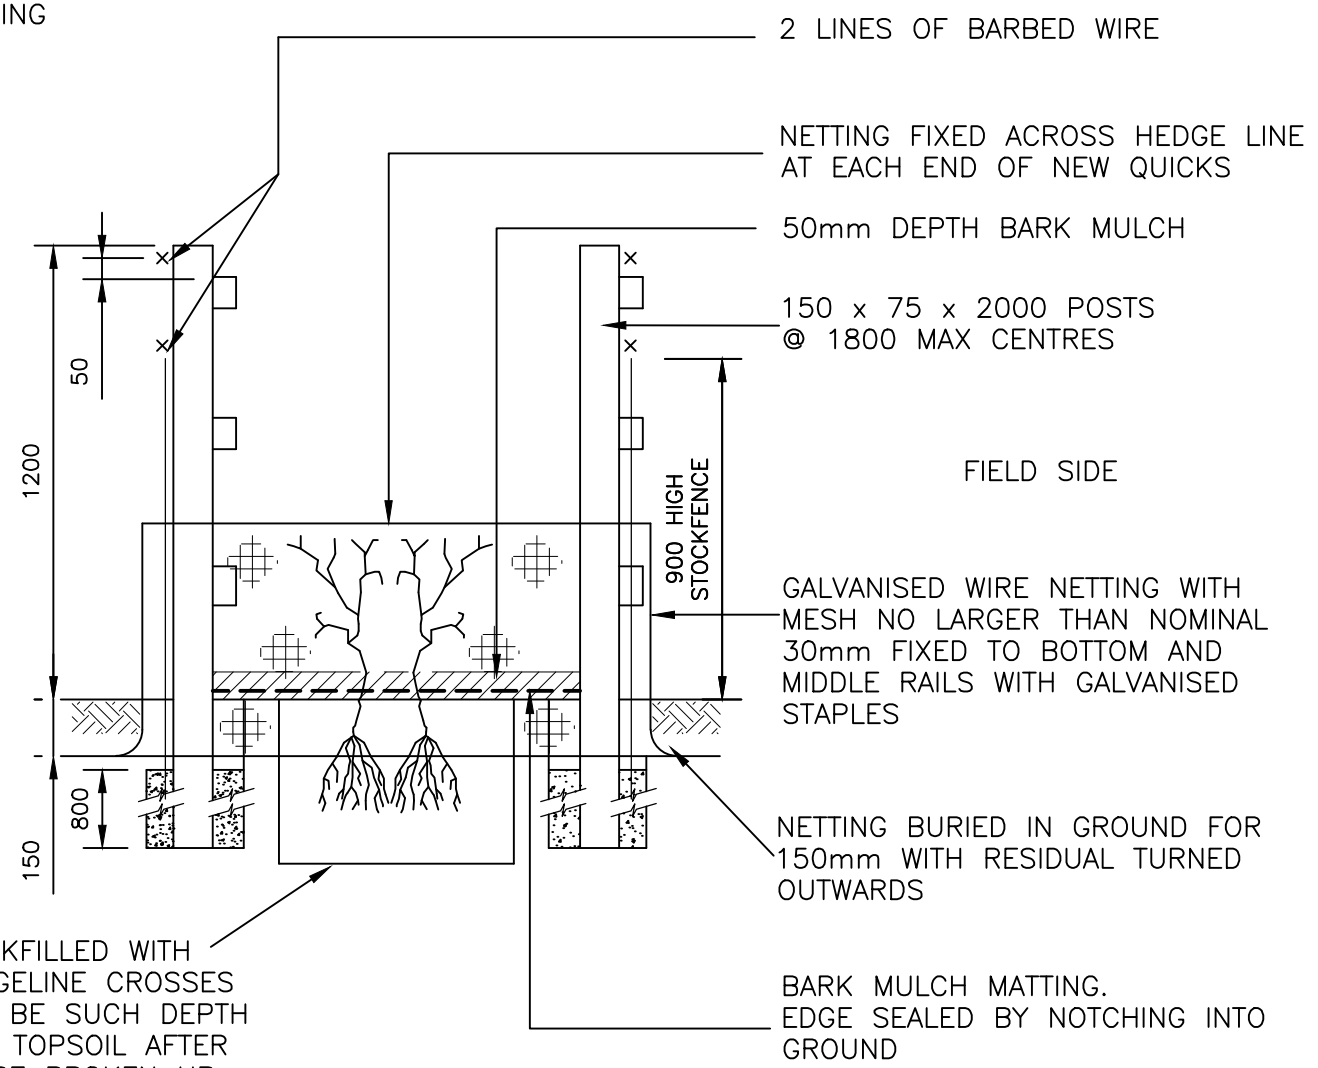

SECTION A-A
Scale 1:20

TRENCH 600mm WIDEx450mm DEEP, BACKFILLED WITH TOPSOIL PRIOR TO PLANTING WHERE HEDGELINE CROSSES SOIL-STRIP, EXCAVATION FOR TRENCH TO BE SUCH DEPTH AS TO GIVE TOTAL DEPTH OF 450mm OF TOPSOIL AFTER REINSTATEMENT, BOTTOM OF TRENCH TO BE BROKEN UP BEFORE BACKFILLING. COVER WITH 50mm DEPTH BARK MULCH

2 LINES OF BARBED WIRE

NETTING FIXED ACROSS HEDGE LINE AT EACH END OF NEW QUICKS

50mm DEPTH BARK MULCH

150 x 75 x 2000 POSTS @ 1800 MAX CENTRES

900 HIGH STOCKFENCE

GALVANISED WIRE NETTING WITH MESH NO LARGER THAN NOMINAL 30mm FIXED TO BOTTOM AND MIDDLE RAILS WITH GALVANISED STAPLES

NETTING BURIED IN GROUND FOR 150mm WITH RESIDUAL TURNED OUTWARDS

BARK MULCH MATTING. EDGE SEALED BY NOTCHING INTO GROUND

SITE ID

NGR

- NOTES**
1. WHERE THERE IS INSUFFICIENT ROOM TO CONSTRUCT A WOODEN POST & RAIL HEDGEBOX, TREES SHOULD BE PROVIDED WITH INDIVIDUAL 600mm HEIGHT BIODEGRADABLE TREE SHELTERS & STAKED. STAKES SHOULD BE 700 x 25 x 25.
 2. DIMENSIONS IN MILLIMETRES UNLESS OTHERWISE STATED.
 3. THIS DRAWING SHOULD BE READ IN CONJUNCTION WITH WESSEX WATER DESIGN STANDARD DS224 SITE PLANNING – LAYOUT PLANT ROADS LANDSCAPING

E	FENCING DETAIL UPDATED	CAM	CAM	SWRN	07/01/2020
D	DESIGN STANDARD NOTE ADDED	CAM	CAM	JB	30/09/2016
C	Imported Revision	PJJ	CAM	SC	20/08/2007
MK	REVISIONS	DRN	CHK	APP	DATE

REINSTATEMENT OF HEDGES

STANDARD DRAWING

ORIGINAL DRAWING SIZE A3				
INITIALS		DATE		SCALES 1:20
DESIGNED:	SC	24/04/2007		
DRAWN BY:	CAM	24/04/2007		
DRAWING NUMBER STD/836				REV. E