


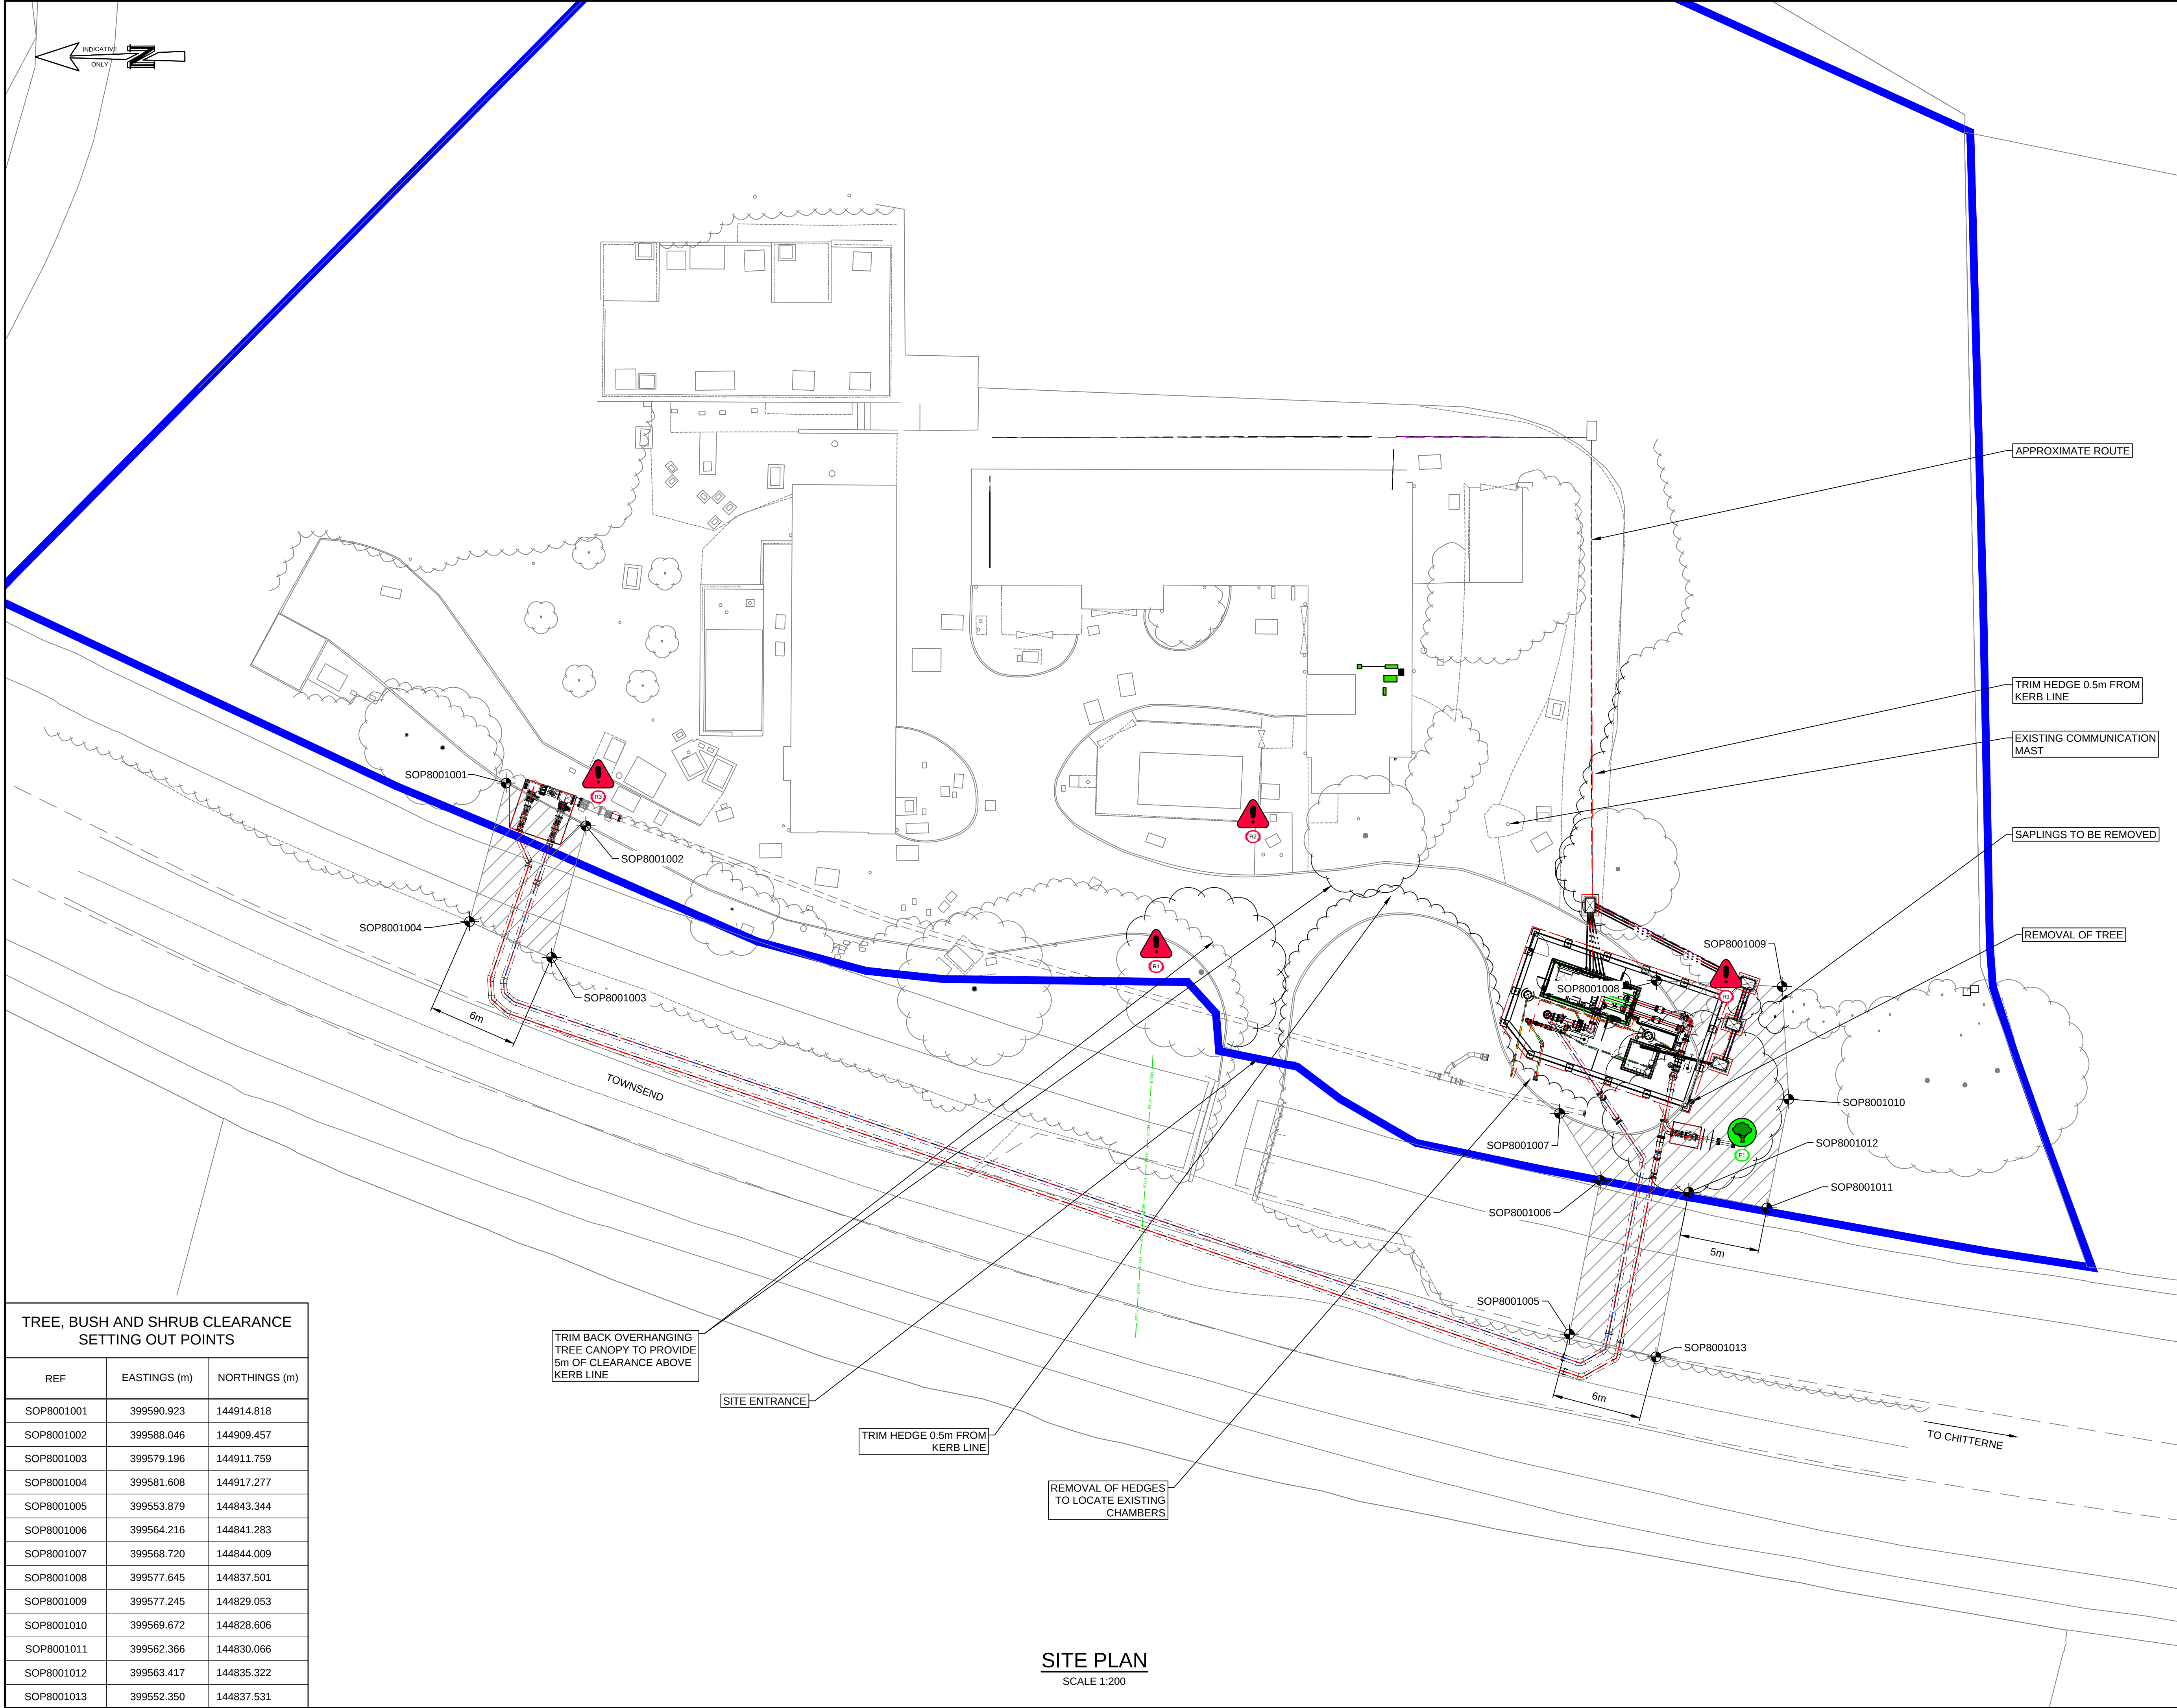

TREE, BUSH AND SHRUB CLEARANCE SETTING OUT POINTS		
REF	EASTINGS (m)	NORTHINGS (m)
SOP8001001	399590.923	144914.818
SOP8001002	399588.046	144909.457
SOP8001003	399579.196	144911.759
SOP8001004	399581.608	144917.277
SOP8001005	399553.879	144843.344
SOP8001006	399564.216	144841.283
SOP8001007	399568.720	144844.009
SOP8001008	399577.645	144837.501
SOP8001009	399577.245	144829.053
SOP8001010	399569.672	144828.606
SOP8001011	399562.366	144830.066
SOP8001012	399563.417	144835.322
SOP8001013	399552.350	144837.531

SITE PLAN
SCALE 1:200

SITE ID12030

NGRST 99607 44873

NOTES

1. ANY MAPS ON THIS DRAWING ARE REPRODUCED FROM THE ORDINANCE SURVEY MAP WITH THE PERMISSION OF HIS MAJESTY'S STATIONERY OFFICE © CROWN COPYRIGHT RESERVED, LICENCE No. 100019539.

2. UNLESS NOTED OTHERWISE, ALL DIMENSIONS ARE IN MILLIMETRES AND ALL LEVELS ARE IN METRES AOD.

LEGEND

SITE BOUNDARY

PROPOSED NEW WORKS

BT OVERHEAD CABLE

EASEMENT TO BE CLEARED

SAFETY, HEALTH & ENVIRONMENT (S.H.E.) INFORMATION BOX

SAFETY AND HEALTH ISSUES

SPECIFIC RESIDUAL HAZARDS HAVE BEEN IDENTIFIED WITH THE FOLLOWING SYMBOLS:

KEY

DETAILS

R1 - OVERHEAD CABLES.
R2 - CHEMICAL DELIVERY AND DOSING.
R3 - DENSE NETWORK OF EXISTING BURIED SERVICES SITE WIDE (WATER MAINS, DUCTS, LOW VOLTAGE, HIGH VOLTAGE DIRECT BURIED CABLES & UNKNOWN SERVICES)

ENVIRONMENTAL ISSUES

SPECIFIC ENVIRONMENTAL ISSUES HAVE BEEN IDENTIFIED ON THE DRAWING WITH THE FOLLOWING SYMBOLS:

KEY

DETAILS

E1 - TREE AND HEDGE CLEARANCE WITHIN 250m OF CHITTERNE CONSERVATION AREA.

DRAFT

P03ISSUED FOR COMMENTMDWSSCW

P02ISSUED FOR COMMENTMDWSSCW03/11/25

P01ISSUED FOR COMMENTSMPSSCW13/10/25

MKREVISIONSDRNCCHKAPPDATE

Winslade Park
Manor Drive
Exeter, Devon
EX5 1FY

AECOM

T +44(0)1392 663200
F +44(0)1392 663299
www.aecom.com

CHITTERNE WTC

IMPROVEMENTS

TREE CLEARANCE PLAN

PRELIMINARY

ORIGINAL DRAWING SIZE A1

INITIALS

DATE

SCALES

STATUS

REV.

DESIGNED: GP

08/08/25

AS SHWN

S0

P03

DRAWN BY: MDW

08/08/25

DRAWING NUMBER

B18190-AECO-XX-XX-D-C-8001

YTL

YTL Construction UK

YTL GROUP