



Scale bar (1:50)

THIS DRAWING IS COPYRIGHT
Contractor must take site sizes

Any discrepancies between the
drawing and site conditions
should be reported to the
Principal Designer

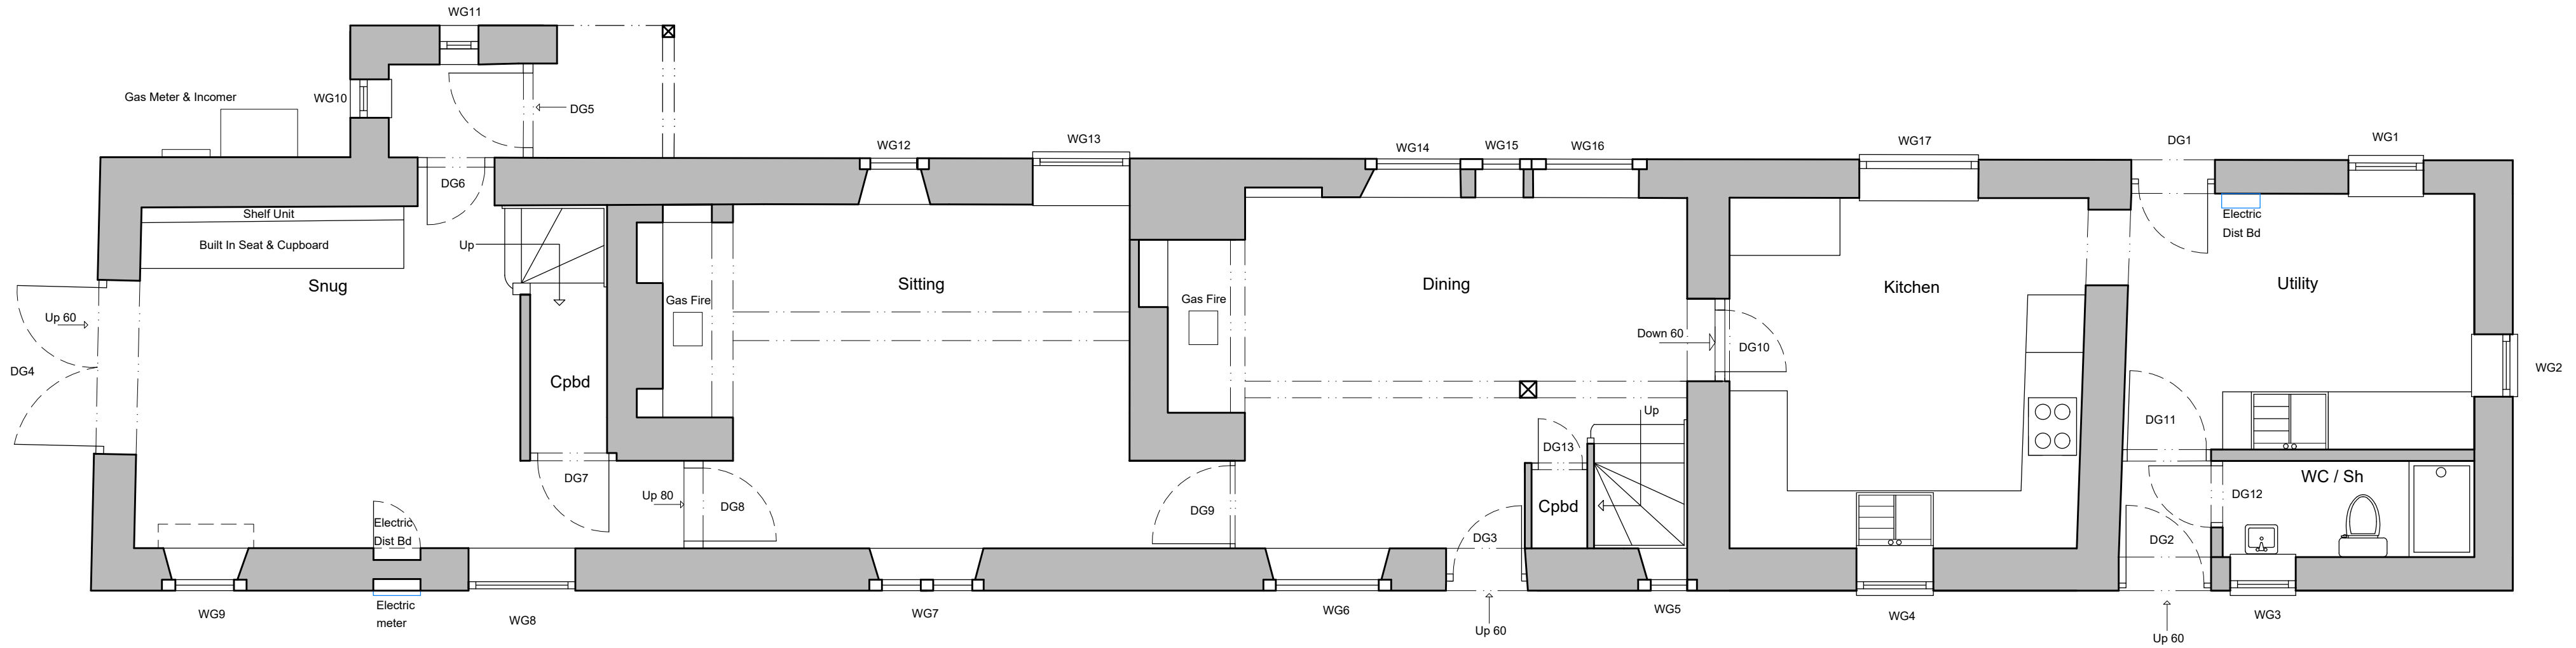

Existing Ground Floor
Scale 1:50

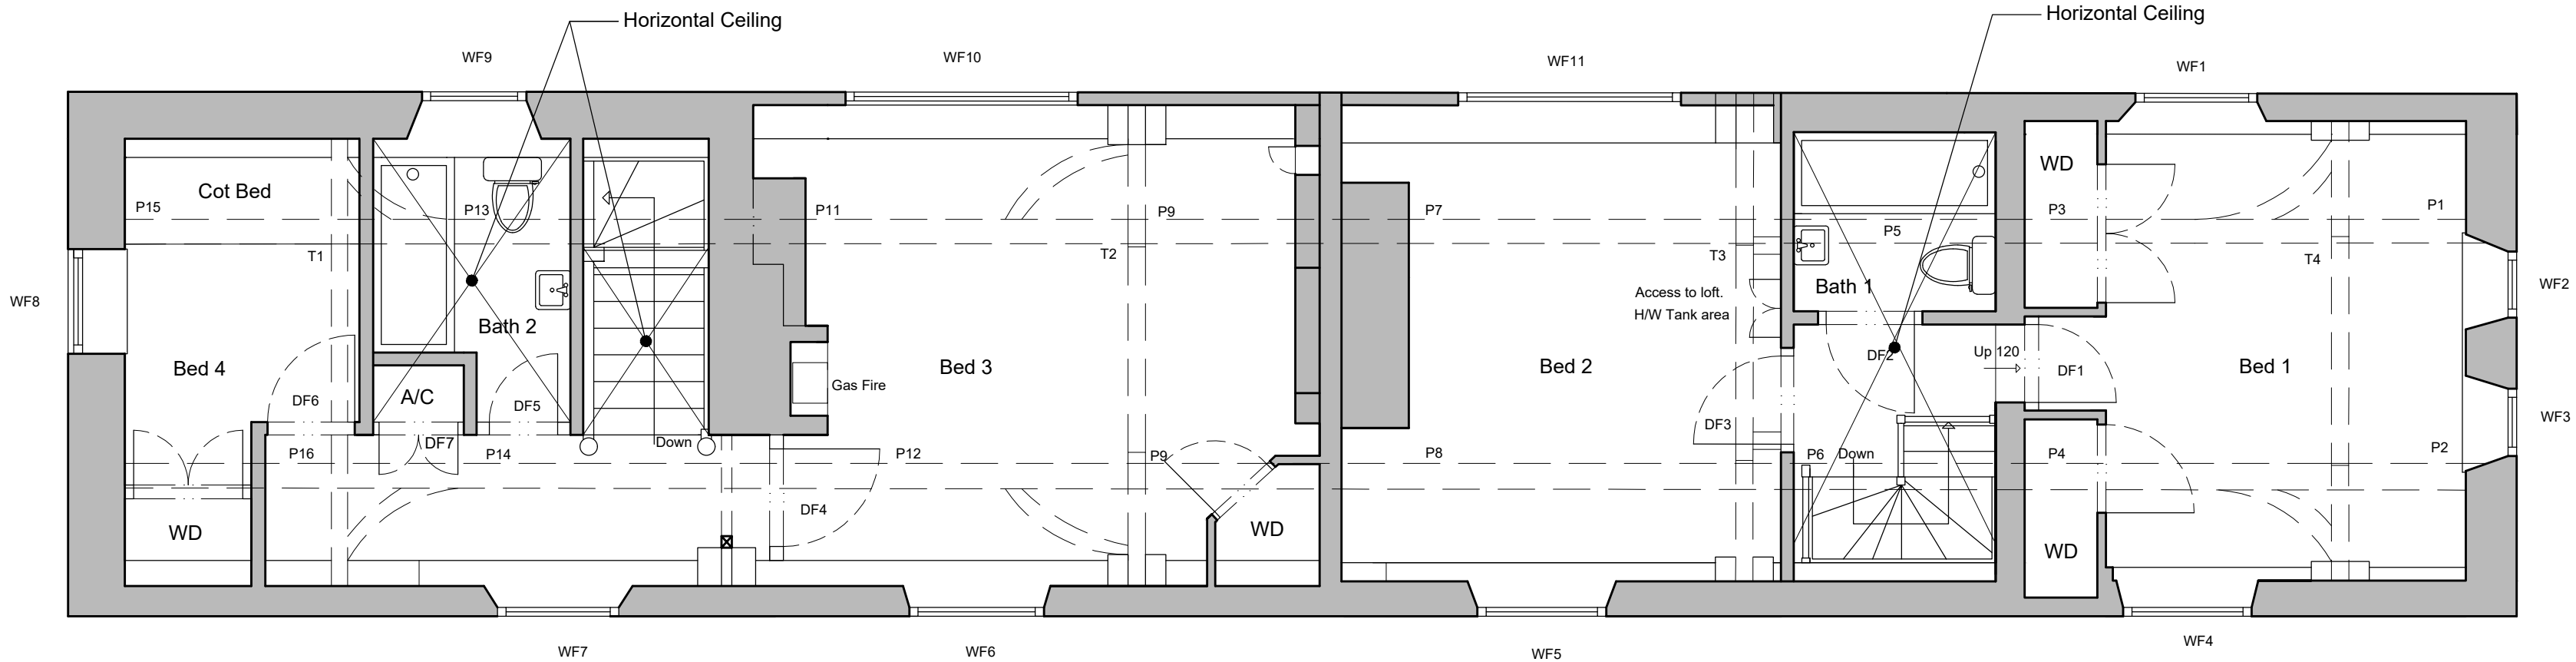

Existing First Floor
Scale 1:50

B	05/11/25	Title block updated	JAG
A	09/10/25	Misc notes added	JAG
Rev.	Date		Init

CLIENT **Mr O & Mrs E Collins.**
Bewley Cottage, Bowden Hill,
Lacock, SN15 2PW

PROJECT
Fire Damage Repairs to Cottage

DRAWING
Floor Plans as Existing

DRAWN: JAG	Date: 26/08/2025	Scale: 1:50 @ A2
Drawing number: 4430 - 02		Rev. B

DOLMAN
ARCHITECTURAL DESIGNERS BUILDING SURVEYORS
COST CONSULTANTS CDM PRINCIPAL DESIGNERS
Sussex House
Bath Road
Devizes
Wiltshire SN10 2AF
Tel: 01380 729456
Web: www.dolmansurveyors.co.uk
Email: info@dolmansurveyors.co.uk