




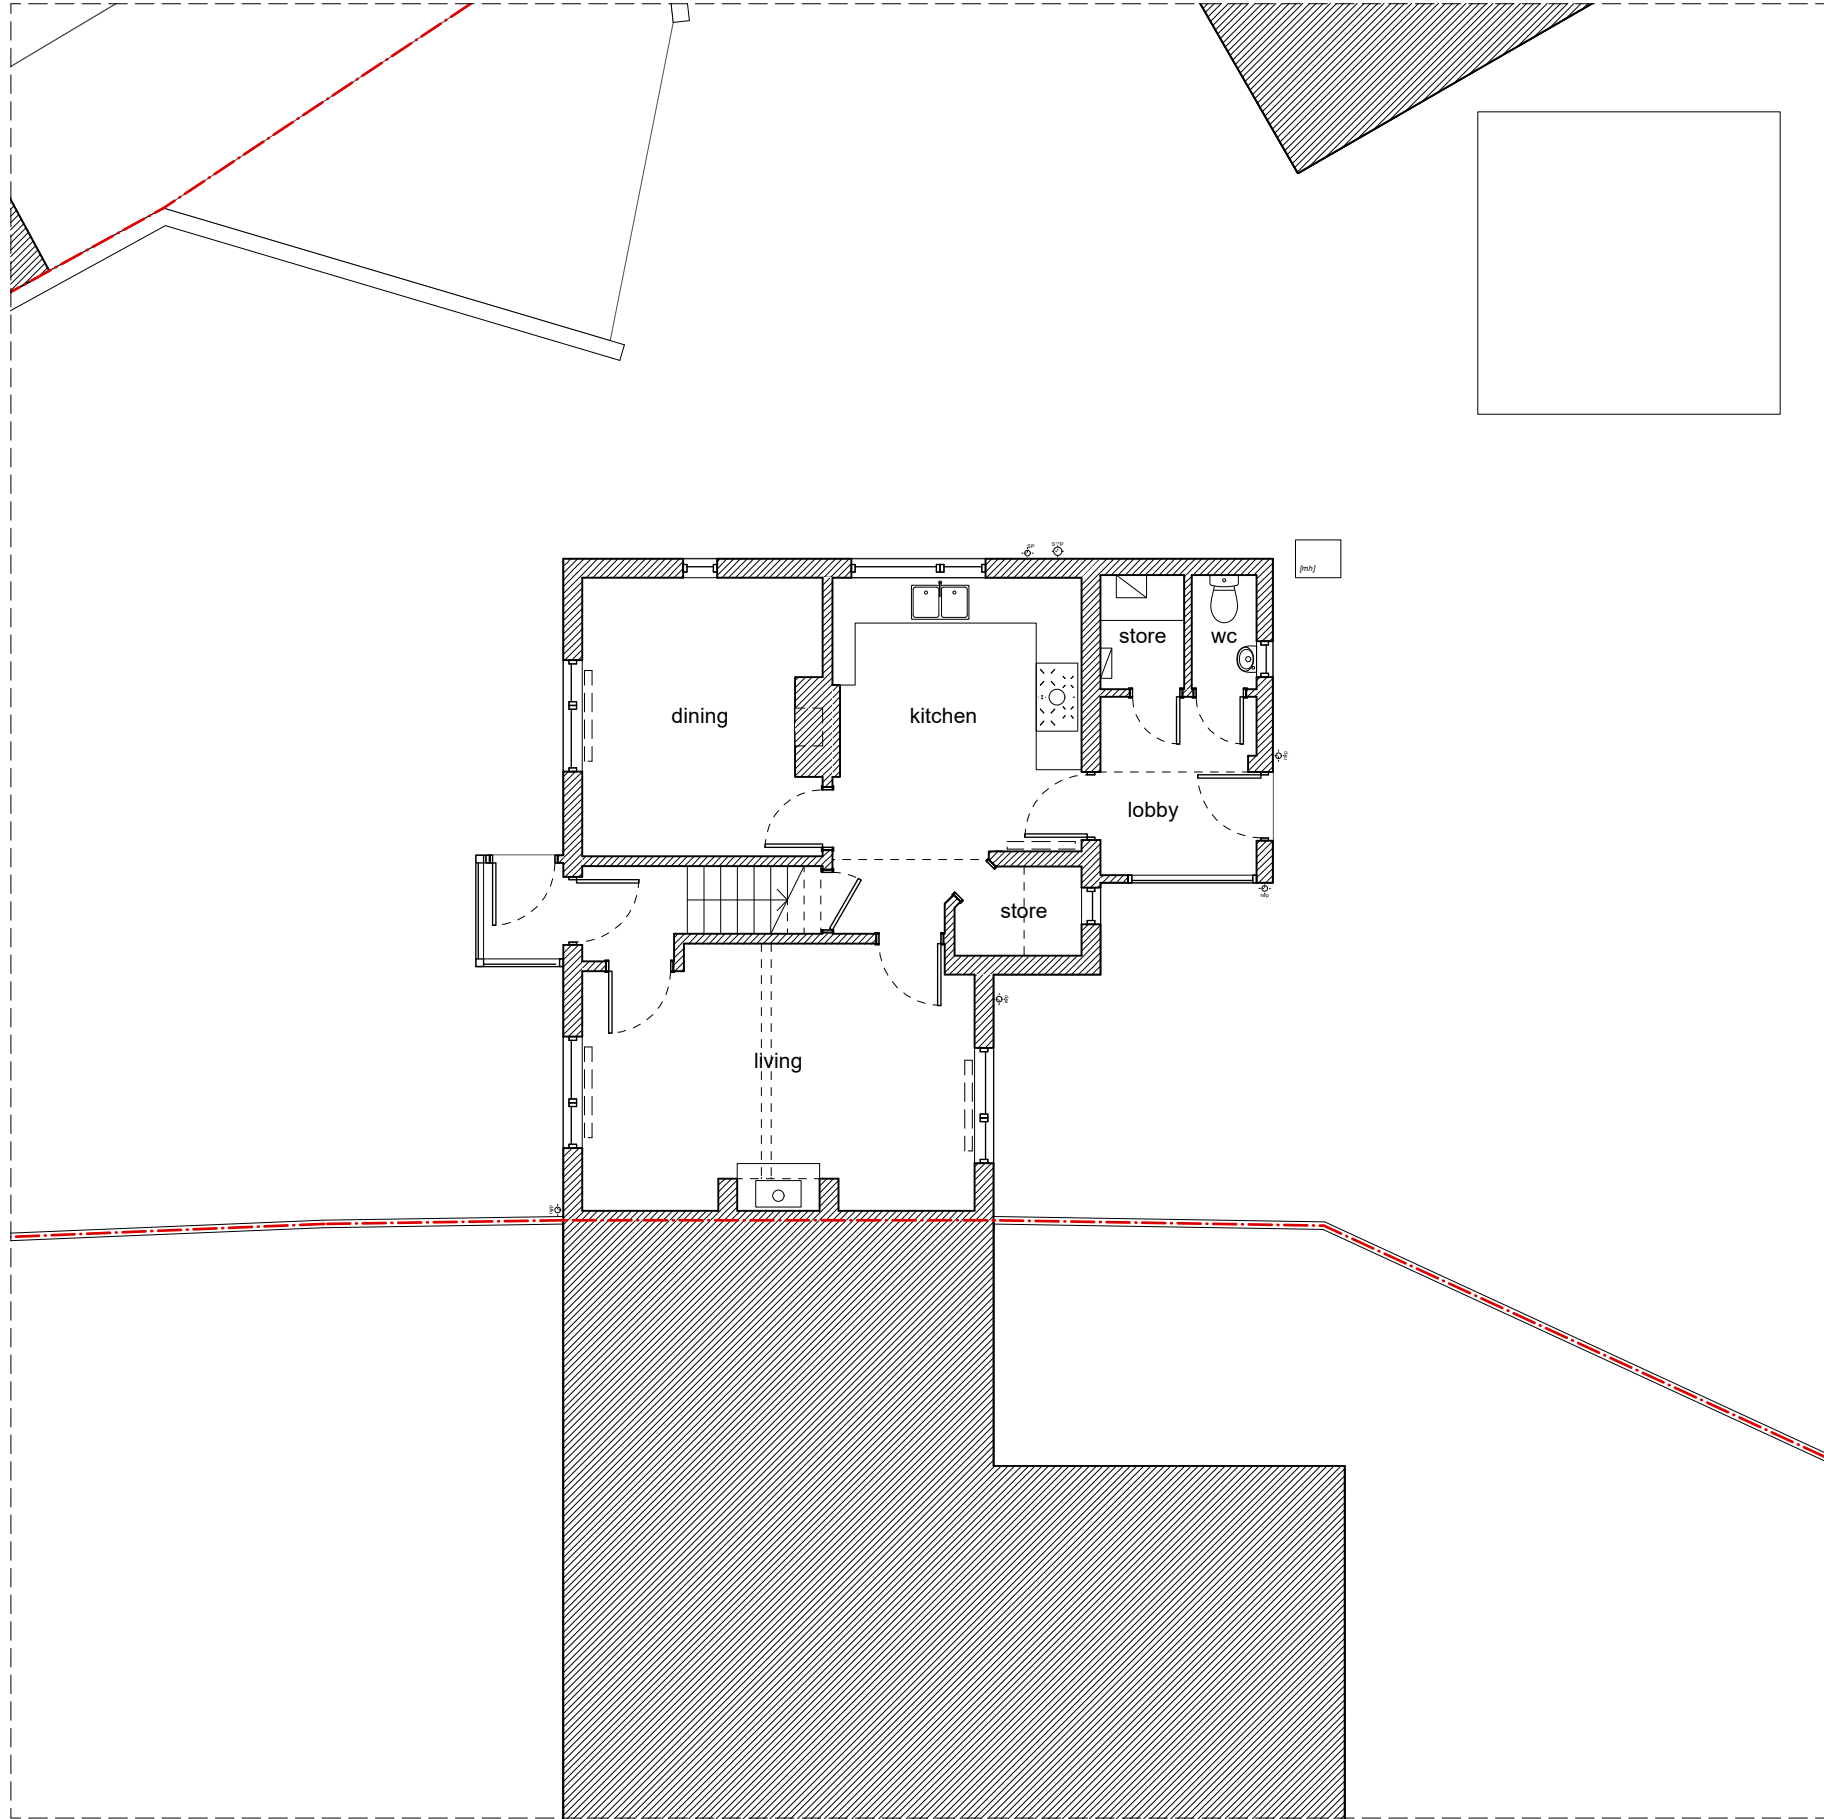


00 Ground Floor Plan

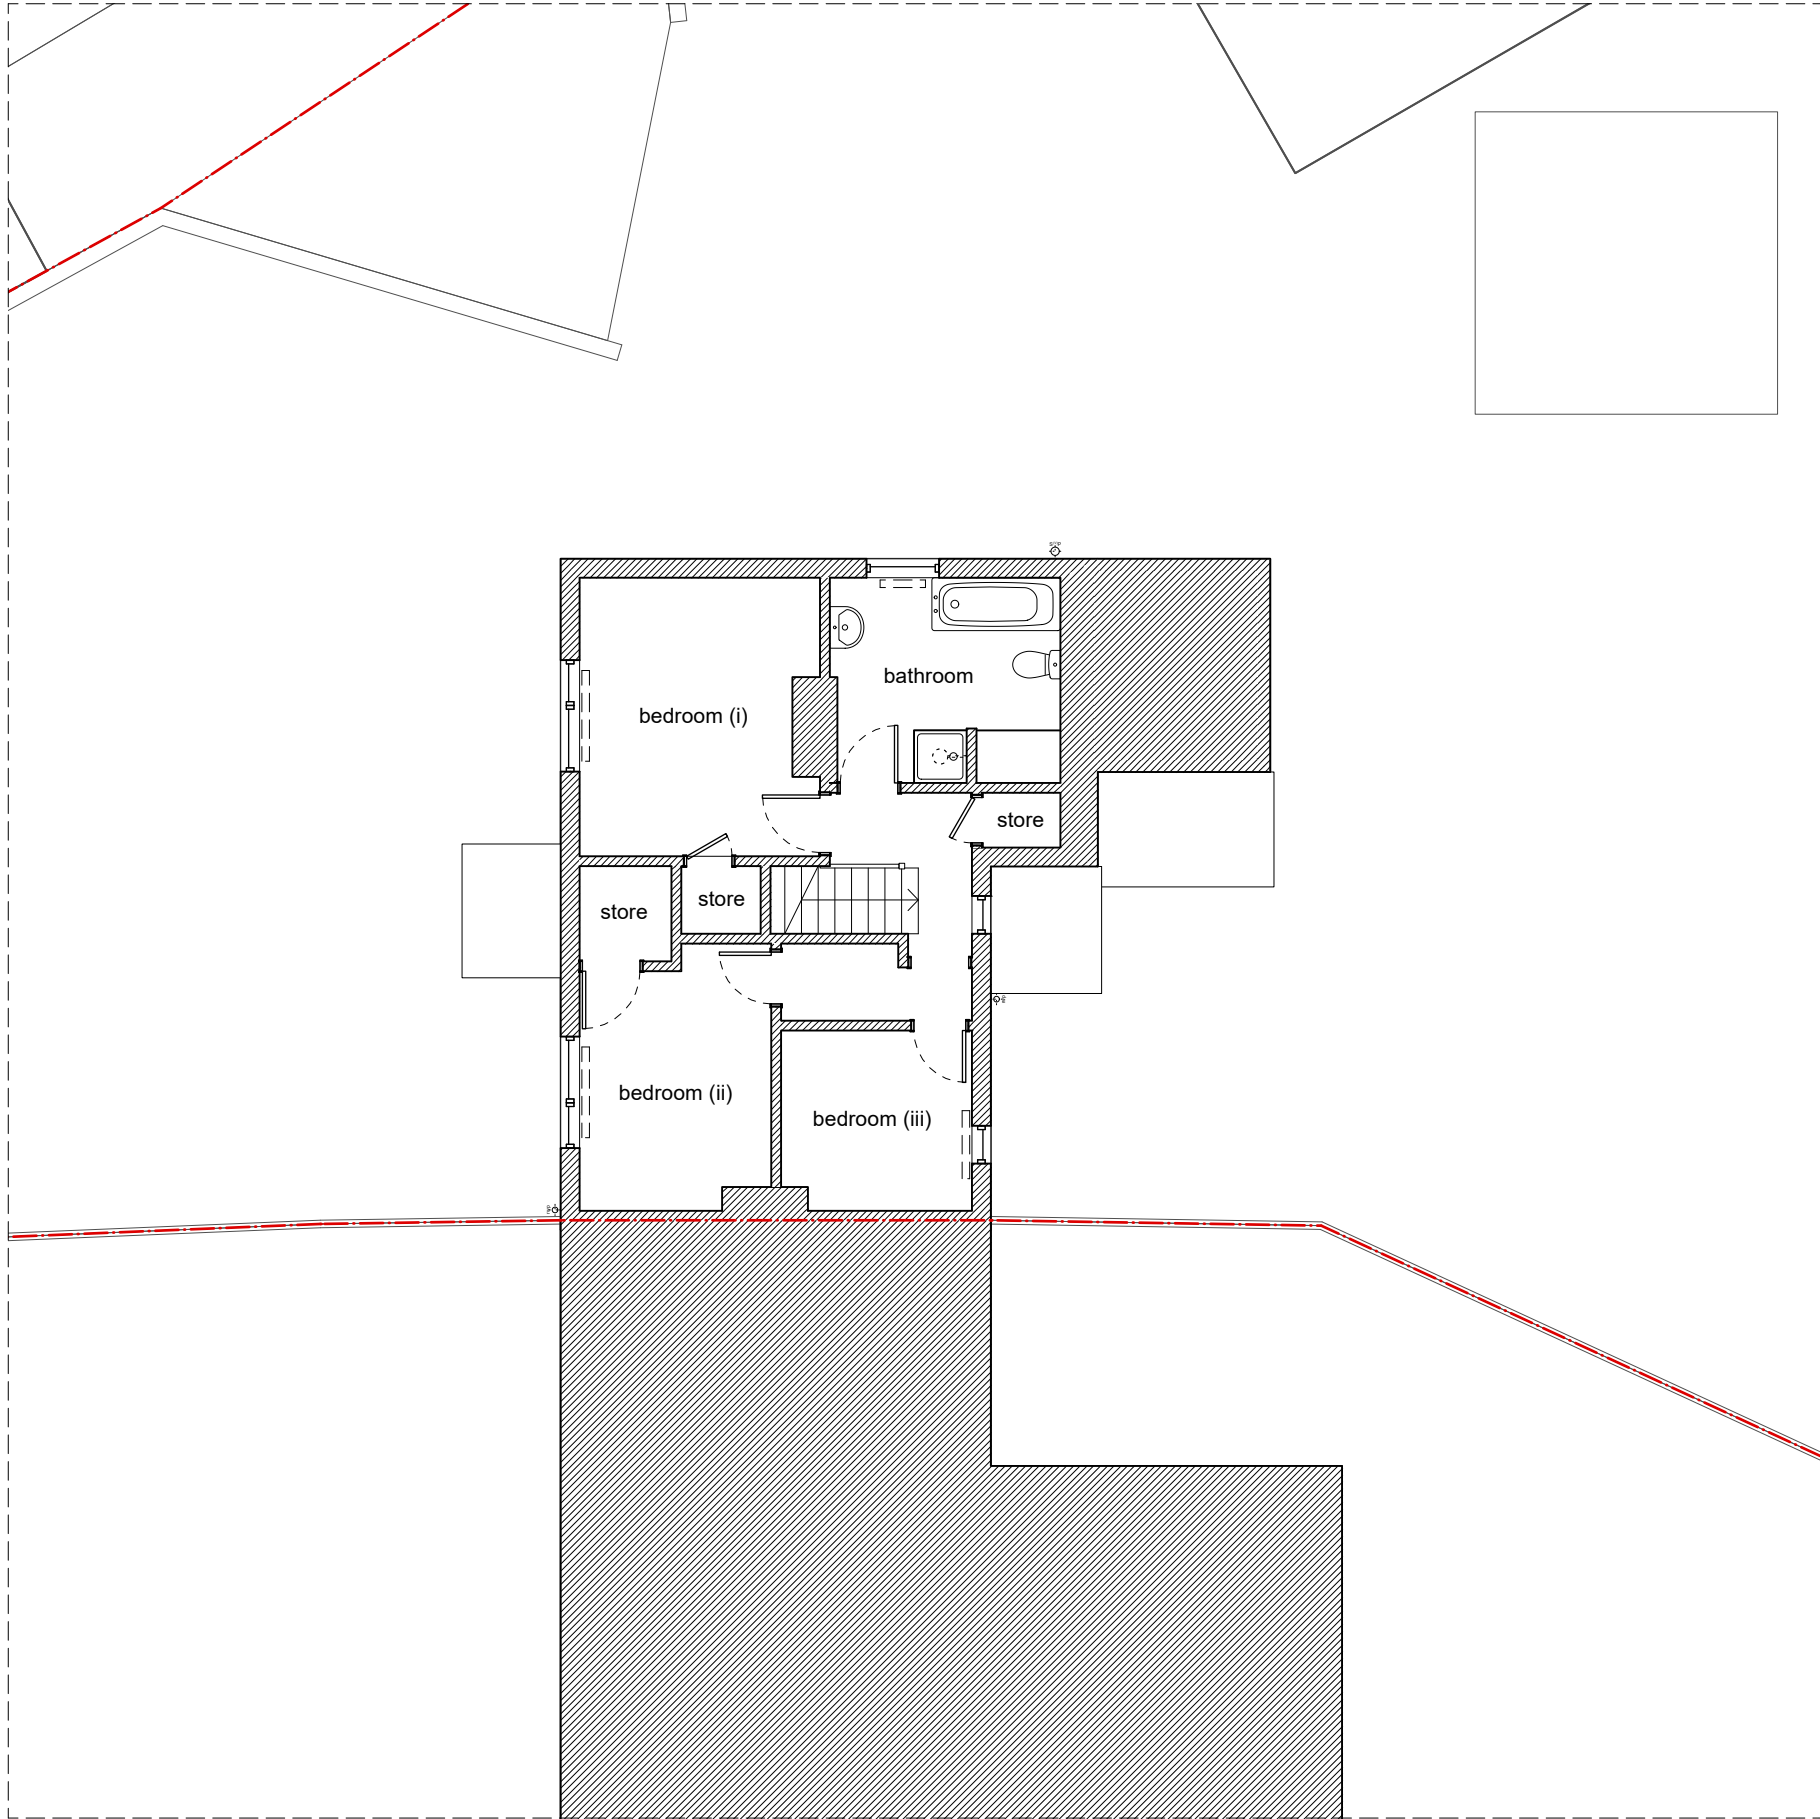

01 First Floor Plan

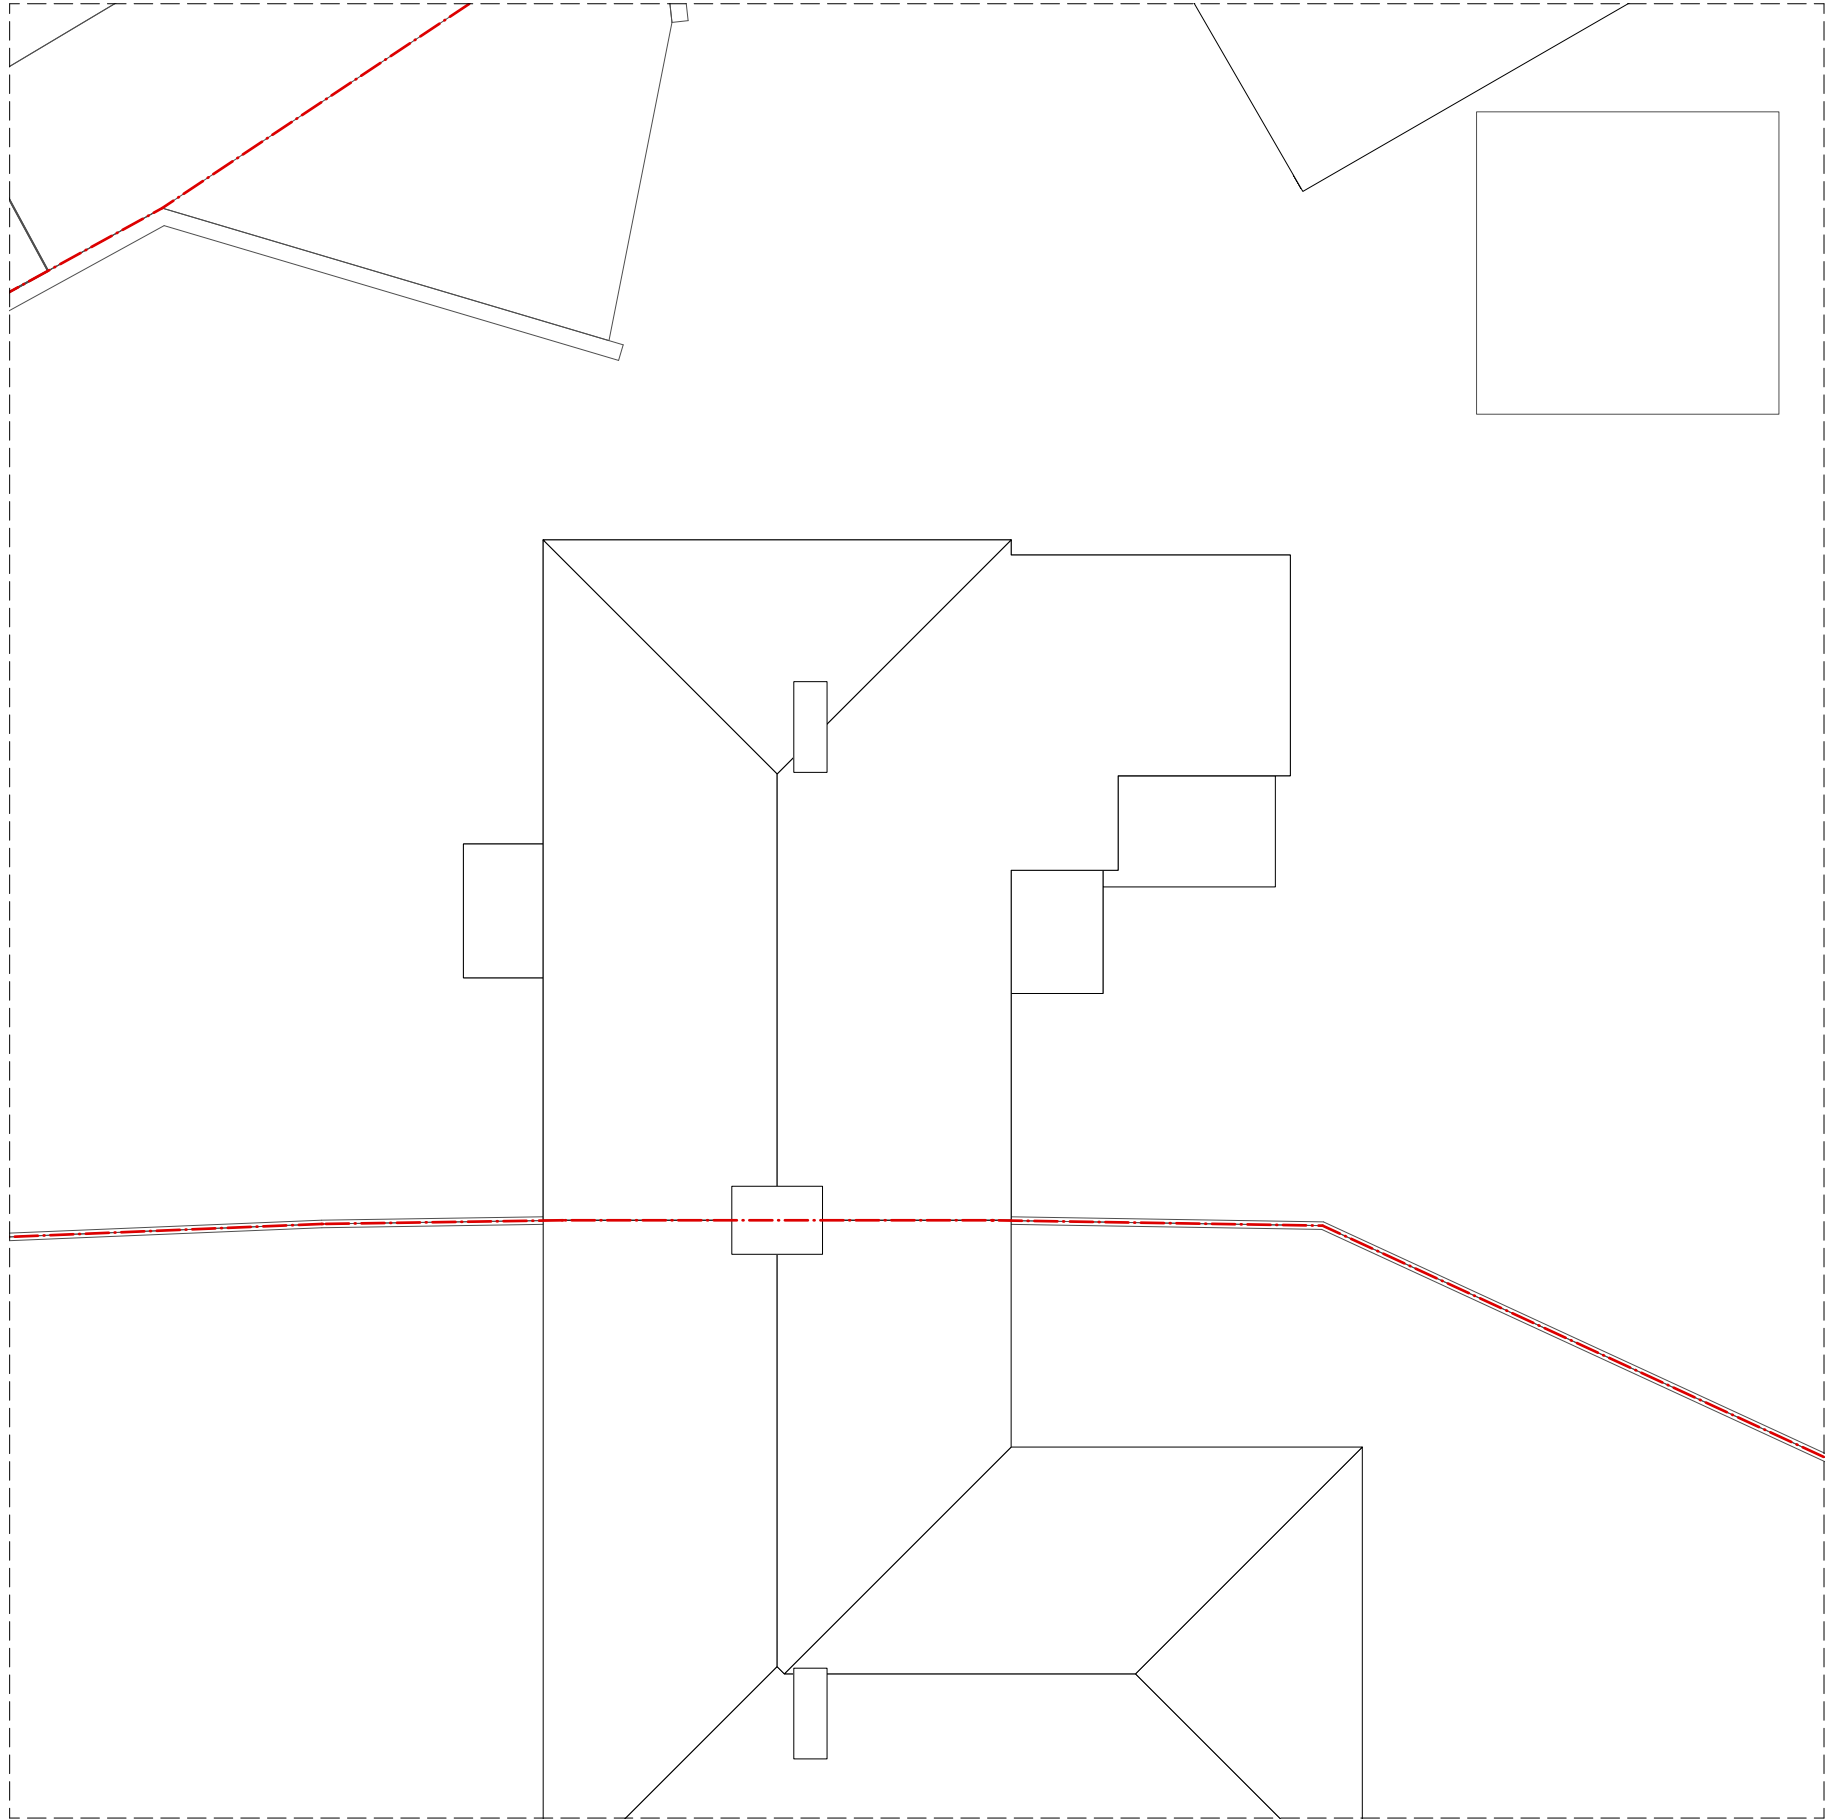

02 Roof Plan

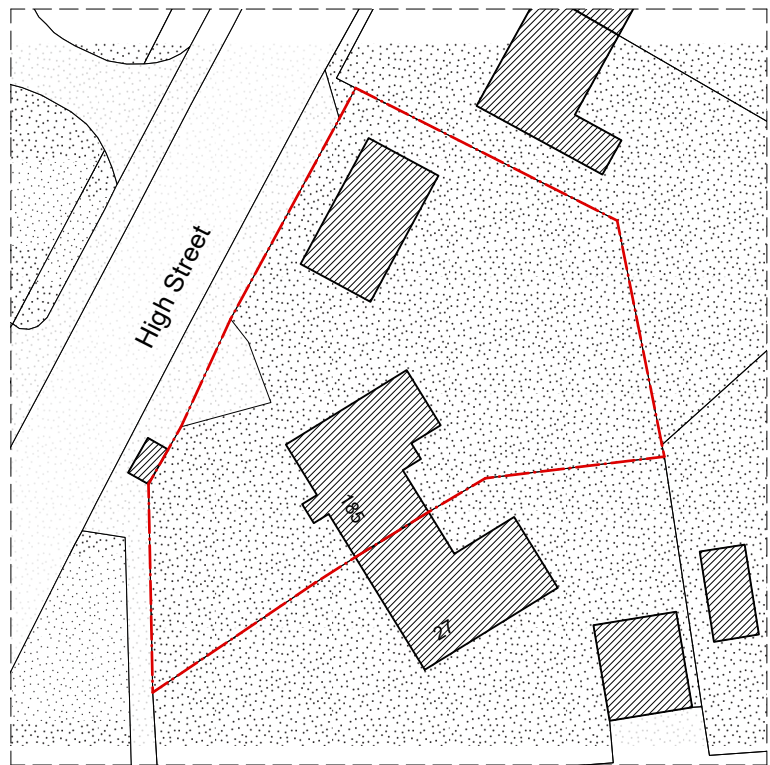

Key Site Plan
1:500

arrayed works
info@arrayed.works
+44 (0)7525454720
www.arrayed.works

- General Notes
- 01 Drawings to be scaled for planning and pricing purposes only. Use only figured dimensions for construction.
 - 02 Any discrepancies between site and drawings to be reported to the architect immediately.
 - 03 Read in conjunction with all relevant consultants' drawings.
 - 04 Dimensions critical to proposed building works must be checked on site before building works commence.
 - 05 Drawing to be read in conjunction with Construction Stage Health and Safety Plan.
 - 06 This development is to comply with latest Building Regulations.

Notes

Revision
P01 24/11/2025

Project
185 High Street, Royal Wootton Bassett, Swindon, Wiltshire, SN4 7BZ.

Title

Existing Floor Plans

Date [first issue] Scale
November 2025 1:100 @ A1

Drawing Number

2513-EX-01

Status Revision
PLANNING **P01**

