



PROPOSED

MATERIALS SPECIFICATION

- Traditional laid lead roof with swept pitch and roll seams
- Painted galvanised decorative steel frame
- Timber fascia / gutter & downpipes in lead
- Dressed greensand coping
- Radom rubble greensand plinth walls brought to course
- Limestone Flags to inside porch

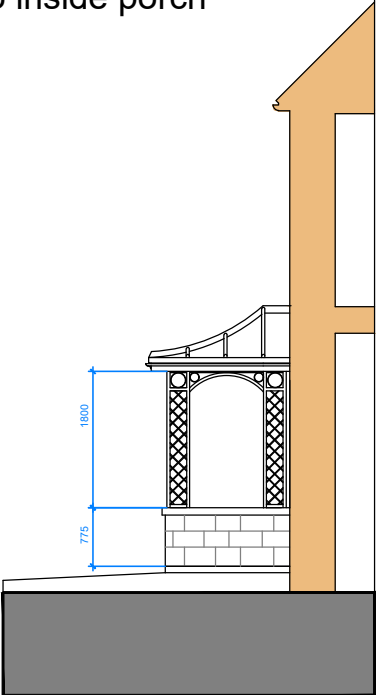


NORTH ELEVATION

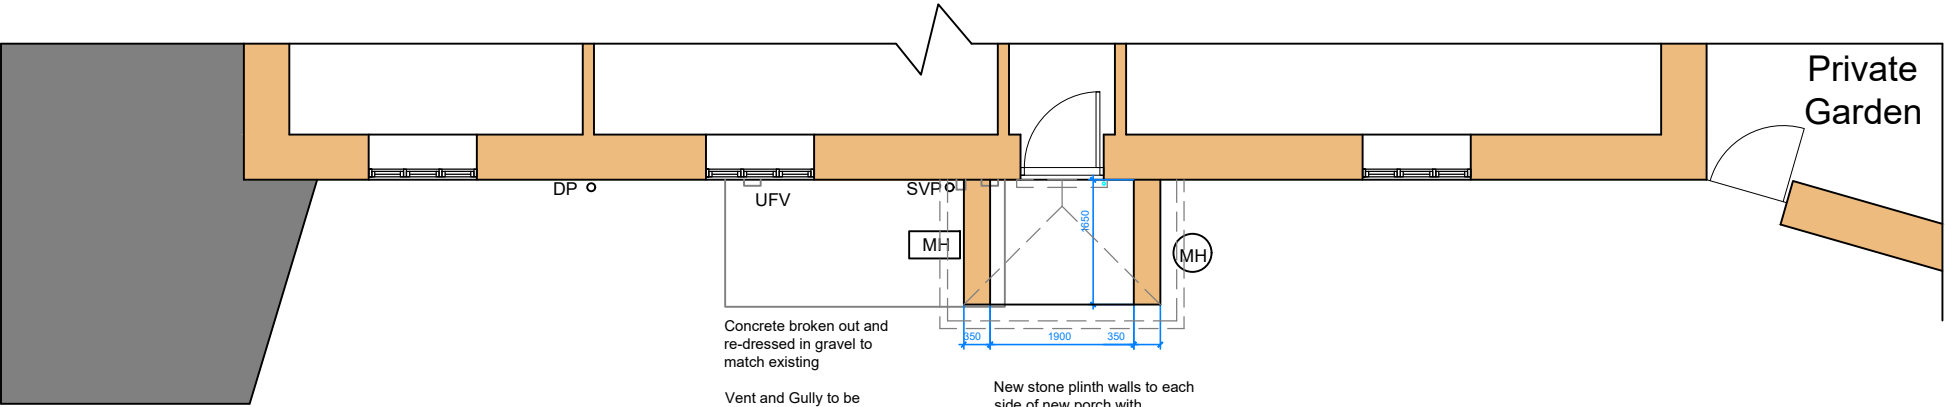

DP - Drain Pipe
SVP - Soil Vent Pipe
G - Gully
UFV - Under Floor Vent
MH - Man Hole

PART PLAN

 

A 19.11.25 Design enlarged and Finessed			CPL	CPL
Rev.	Date	Details	Drawn	Checked
Issued for:				
PLANNING				
Project/Client:			Project No:	
MANOR FARMHOUSE			2512	
COMPTON CHAMBERLAYNE			Dwg No:	Rev:
MR & MRS B JEANS			101	A
			Scale:	
			1/100 @A3	
Drawing:			North:	
PROPOSED ELEVATIONS			Drawn By: Date:	
AND PART PLAN			CPL 24.10.25	
NORTH ASPECT			Checked By: Date:	
			CPL 24.10.25	

CPL ARCHITECTURE

CHRIS LITTLEMORE BA(Hons) BArch MSc RIBA
CHARTERED ARCHITECT