




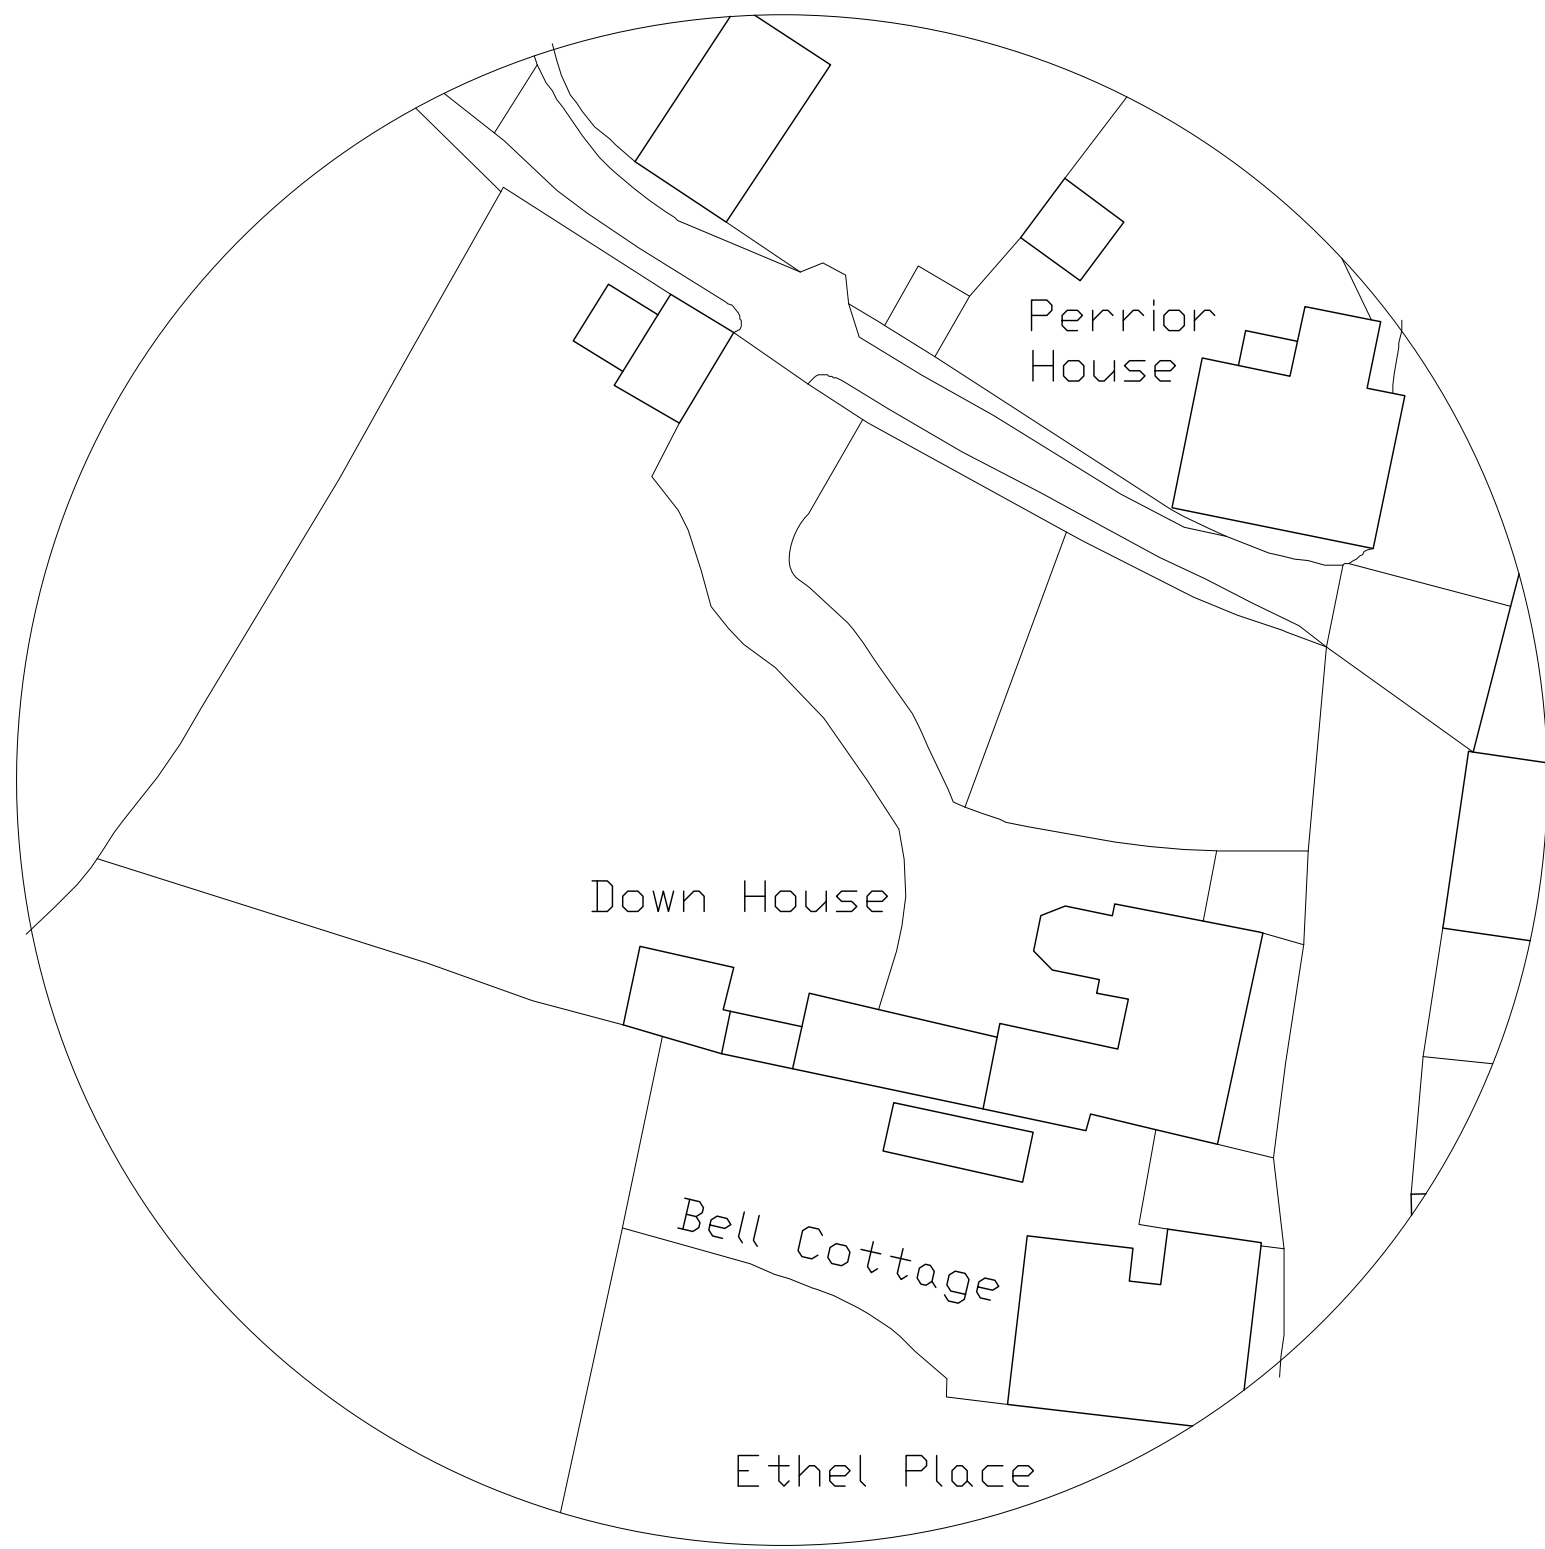

BLOCK PLAN 1:500

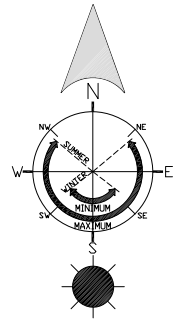

LOCATION PLAN 1:2500

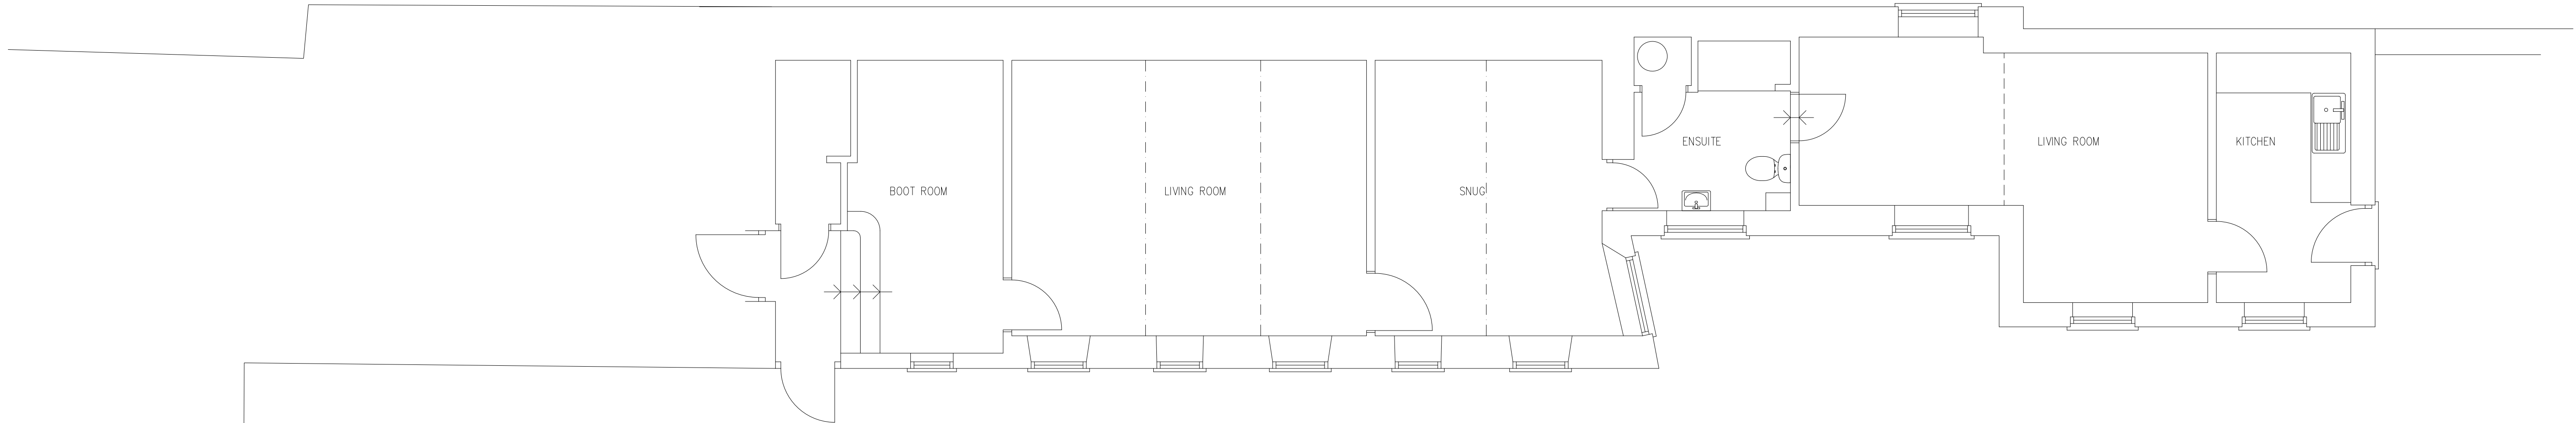

PART GROUND FLOOR PLAN 1:50

EXISTING HOUSE NOT SURVEYED

SCALE 1:50



SURVEY  
DOWN HOUSE, HIGH STREET, WYLYE  
WILTSHIRE, BA12 0QN  
FOR MR & MRS A JONES-PERROTT