


EXISTING




NORTH ELEVATION

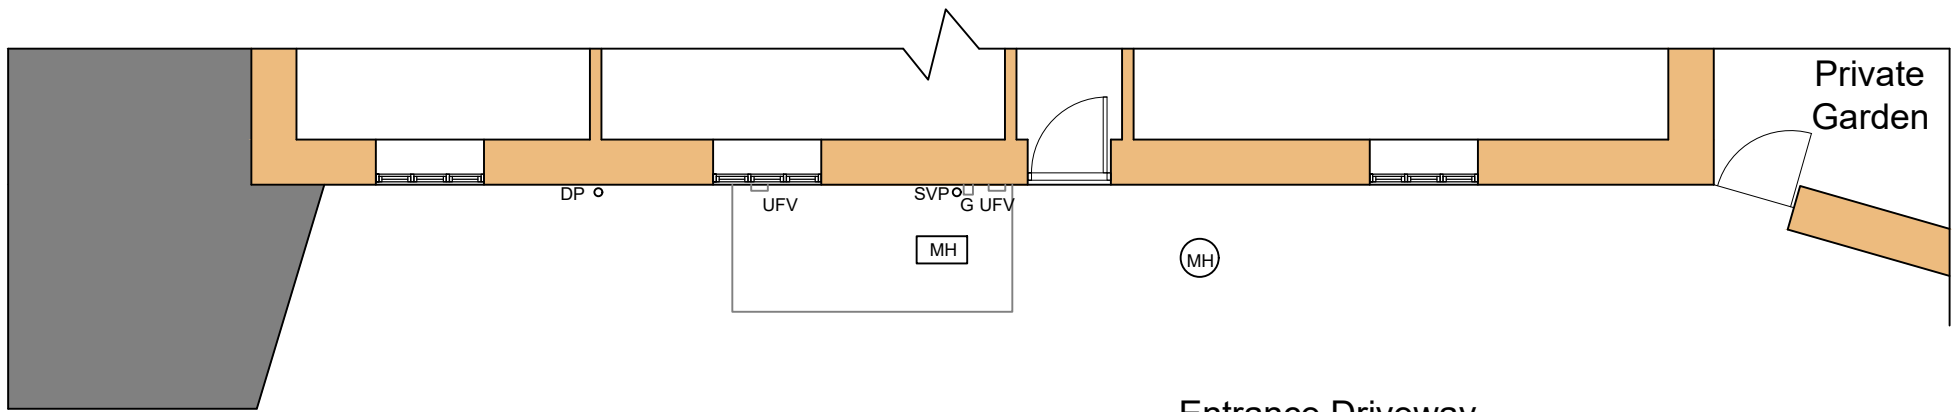

DP - Drain Pipe
SVP - Soil Vent Pipe
G - Gully
UFV - Under Floor Vent
MH - Man Hole

PART PLAN

 

Rev.	Date	Details	Drawn	Checked
Issued for:				
PLANNING				
Project/Client:			Project No:	
MANOR FARMHOUSE			2512	
COMPTON CHAMBERLAYNE			Dwg No:	Rev:
MR & MRS B JEANS			100	
			Scale:	
			1/100 @A3	
Drawing:			North:	
EXISTING ELEVATION			North:	
AND PART PLAN			Drawn By:	Date:
NORTH ASPECT			CPL	24.10.25
			Checked By:	Date:
			CPL	24.10.25

CPL ARCHITECTURE

CHRIS LITTLEMORE BA(Hons) BArch MSc RIBA
CHARTERED ARCHITECT