


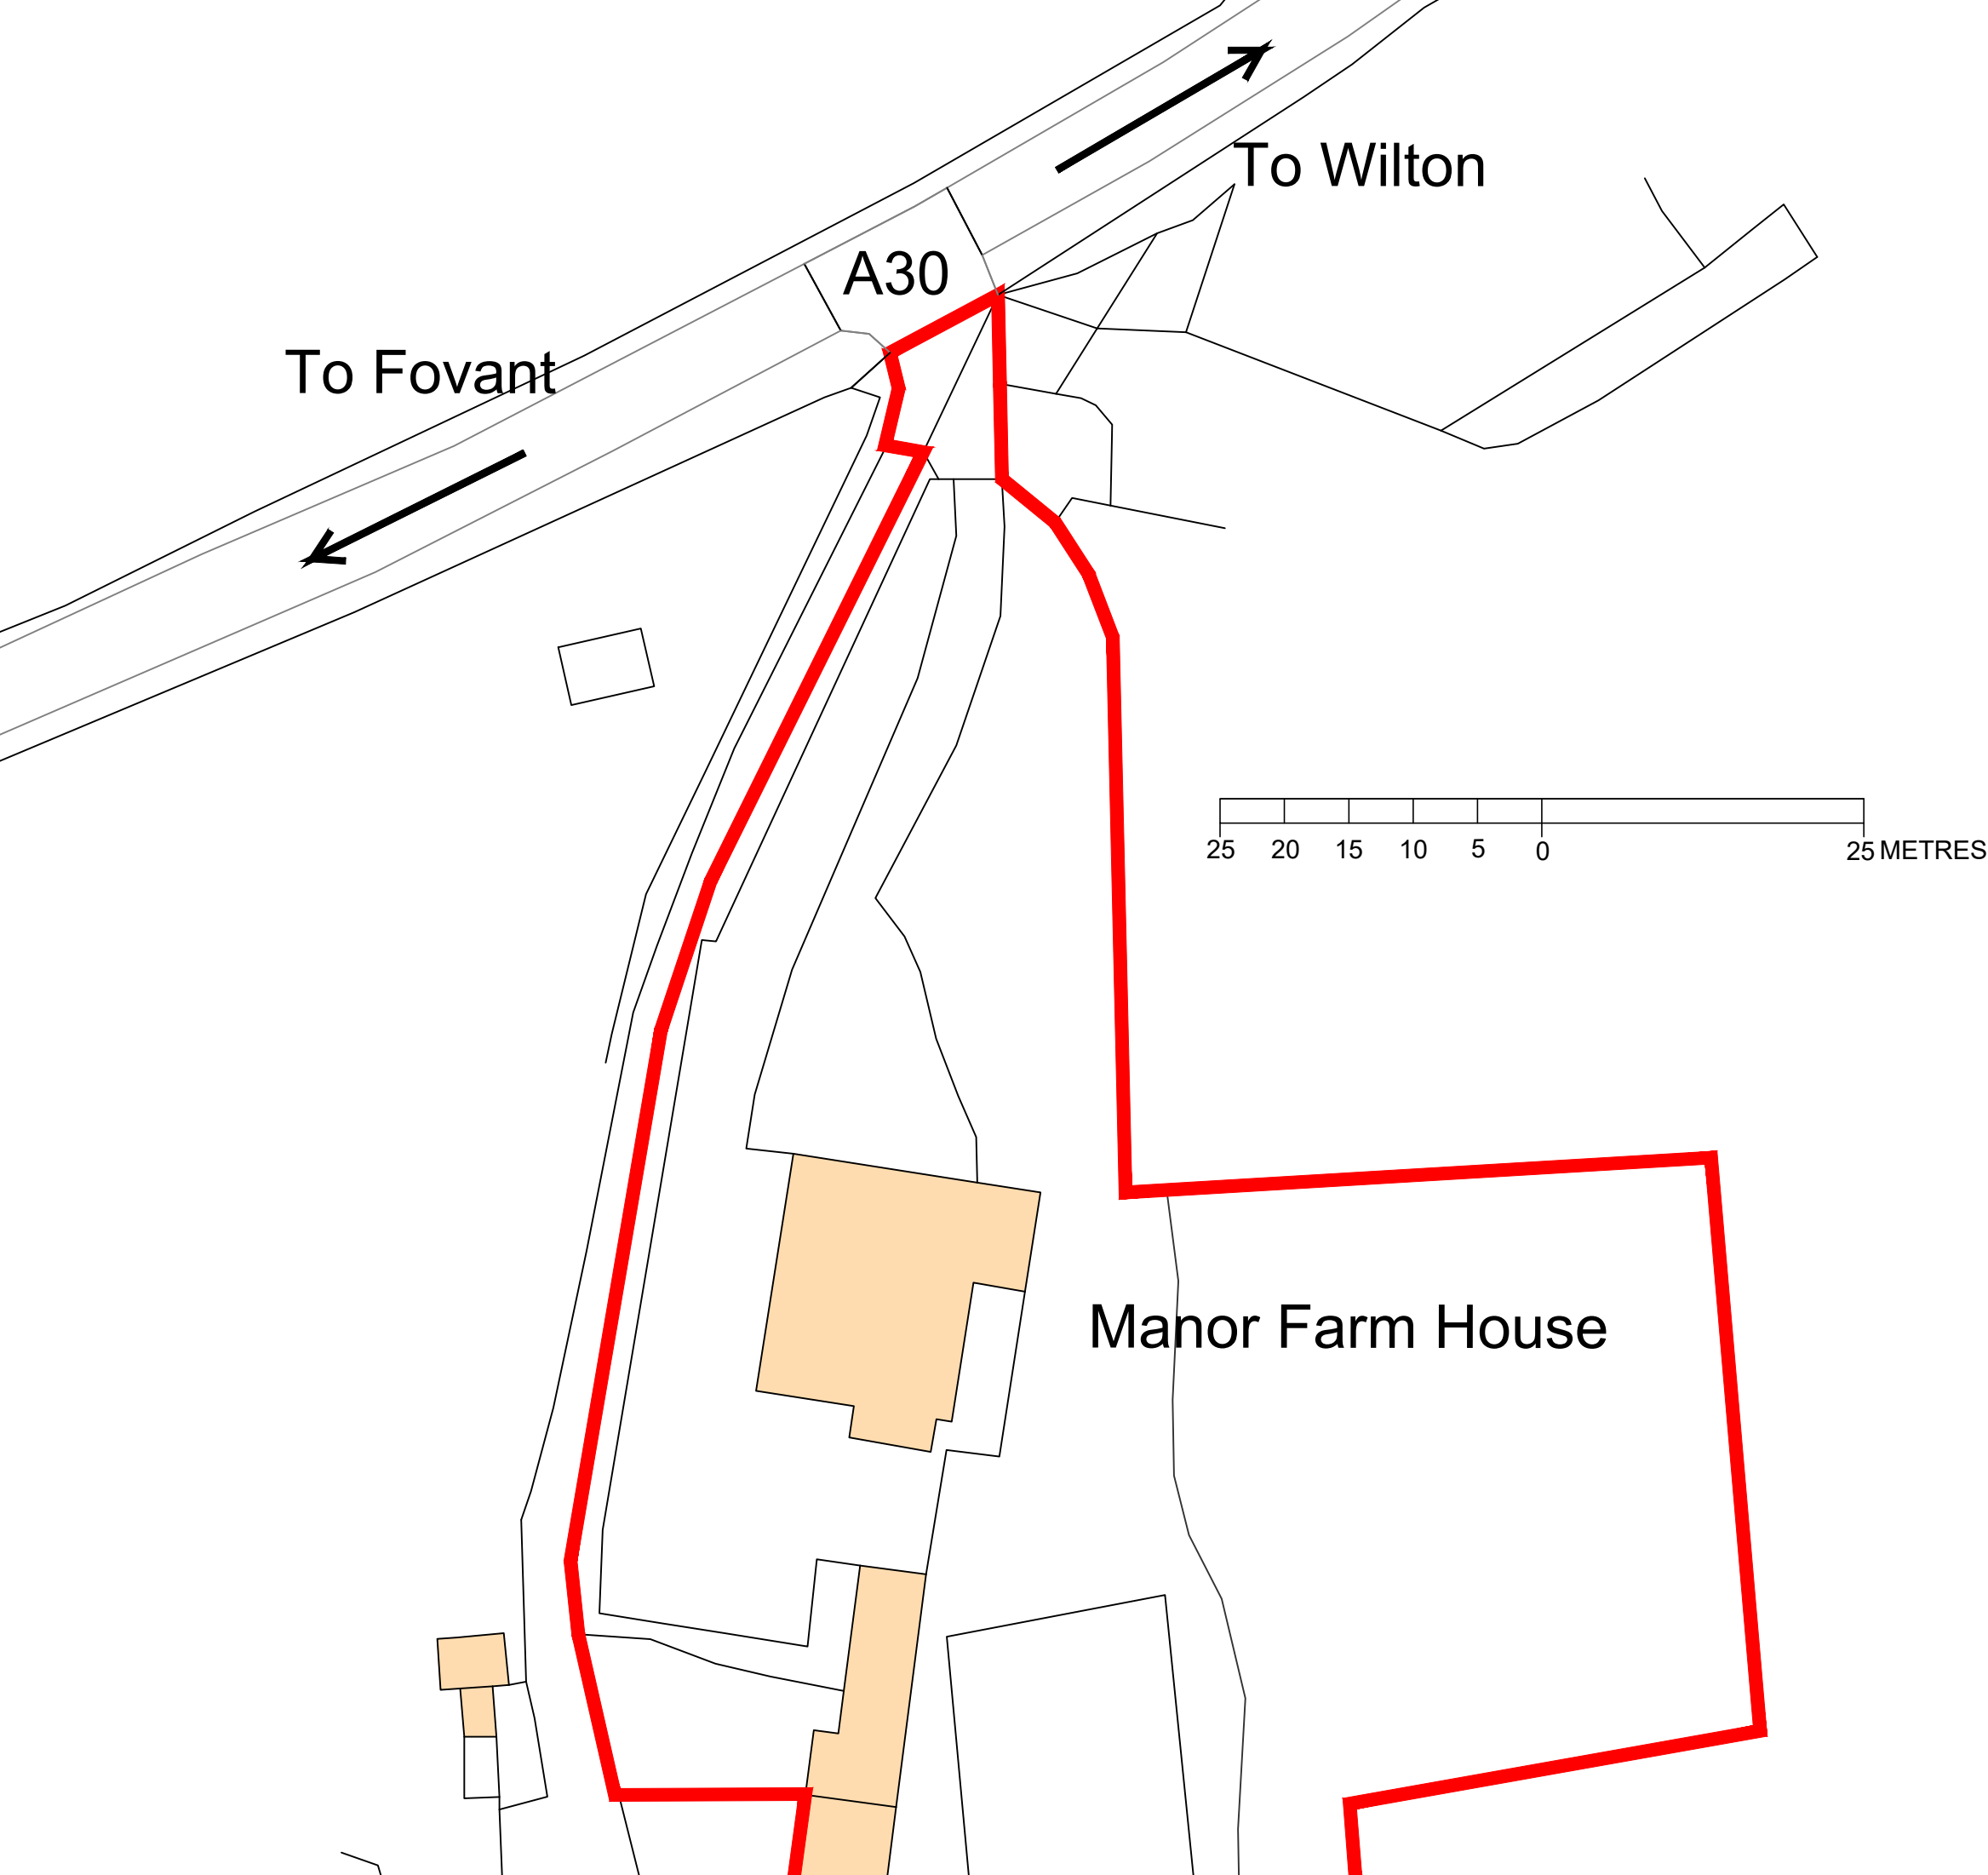

Rev.	Date	Details	Drawn	Checked
Issued for:				
PLANNING				
Project/Client:			Project No:	
MANOR FARMHOUSE			2512	
COMPTON CHAMBERLAYNE			Dwg No:	Rev:
MR & MRS B JEANS			60	
Drawing:			Scale:	
EXISTING SITE PLAN (PART)			1/500 @A3	
			North:	
Drawn By:			Date:	
CPL			24.11.25	
Checked By:			Date:	
CPL			24.11.25	

CPL ARCHITECTURE

CHRIS LITTLEMORE BA(Hons) BArch MSc RIBA
CHARTERED ARCHITECT