


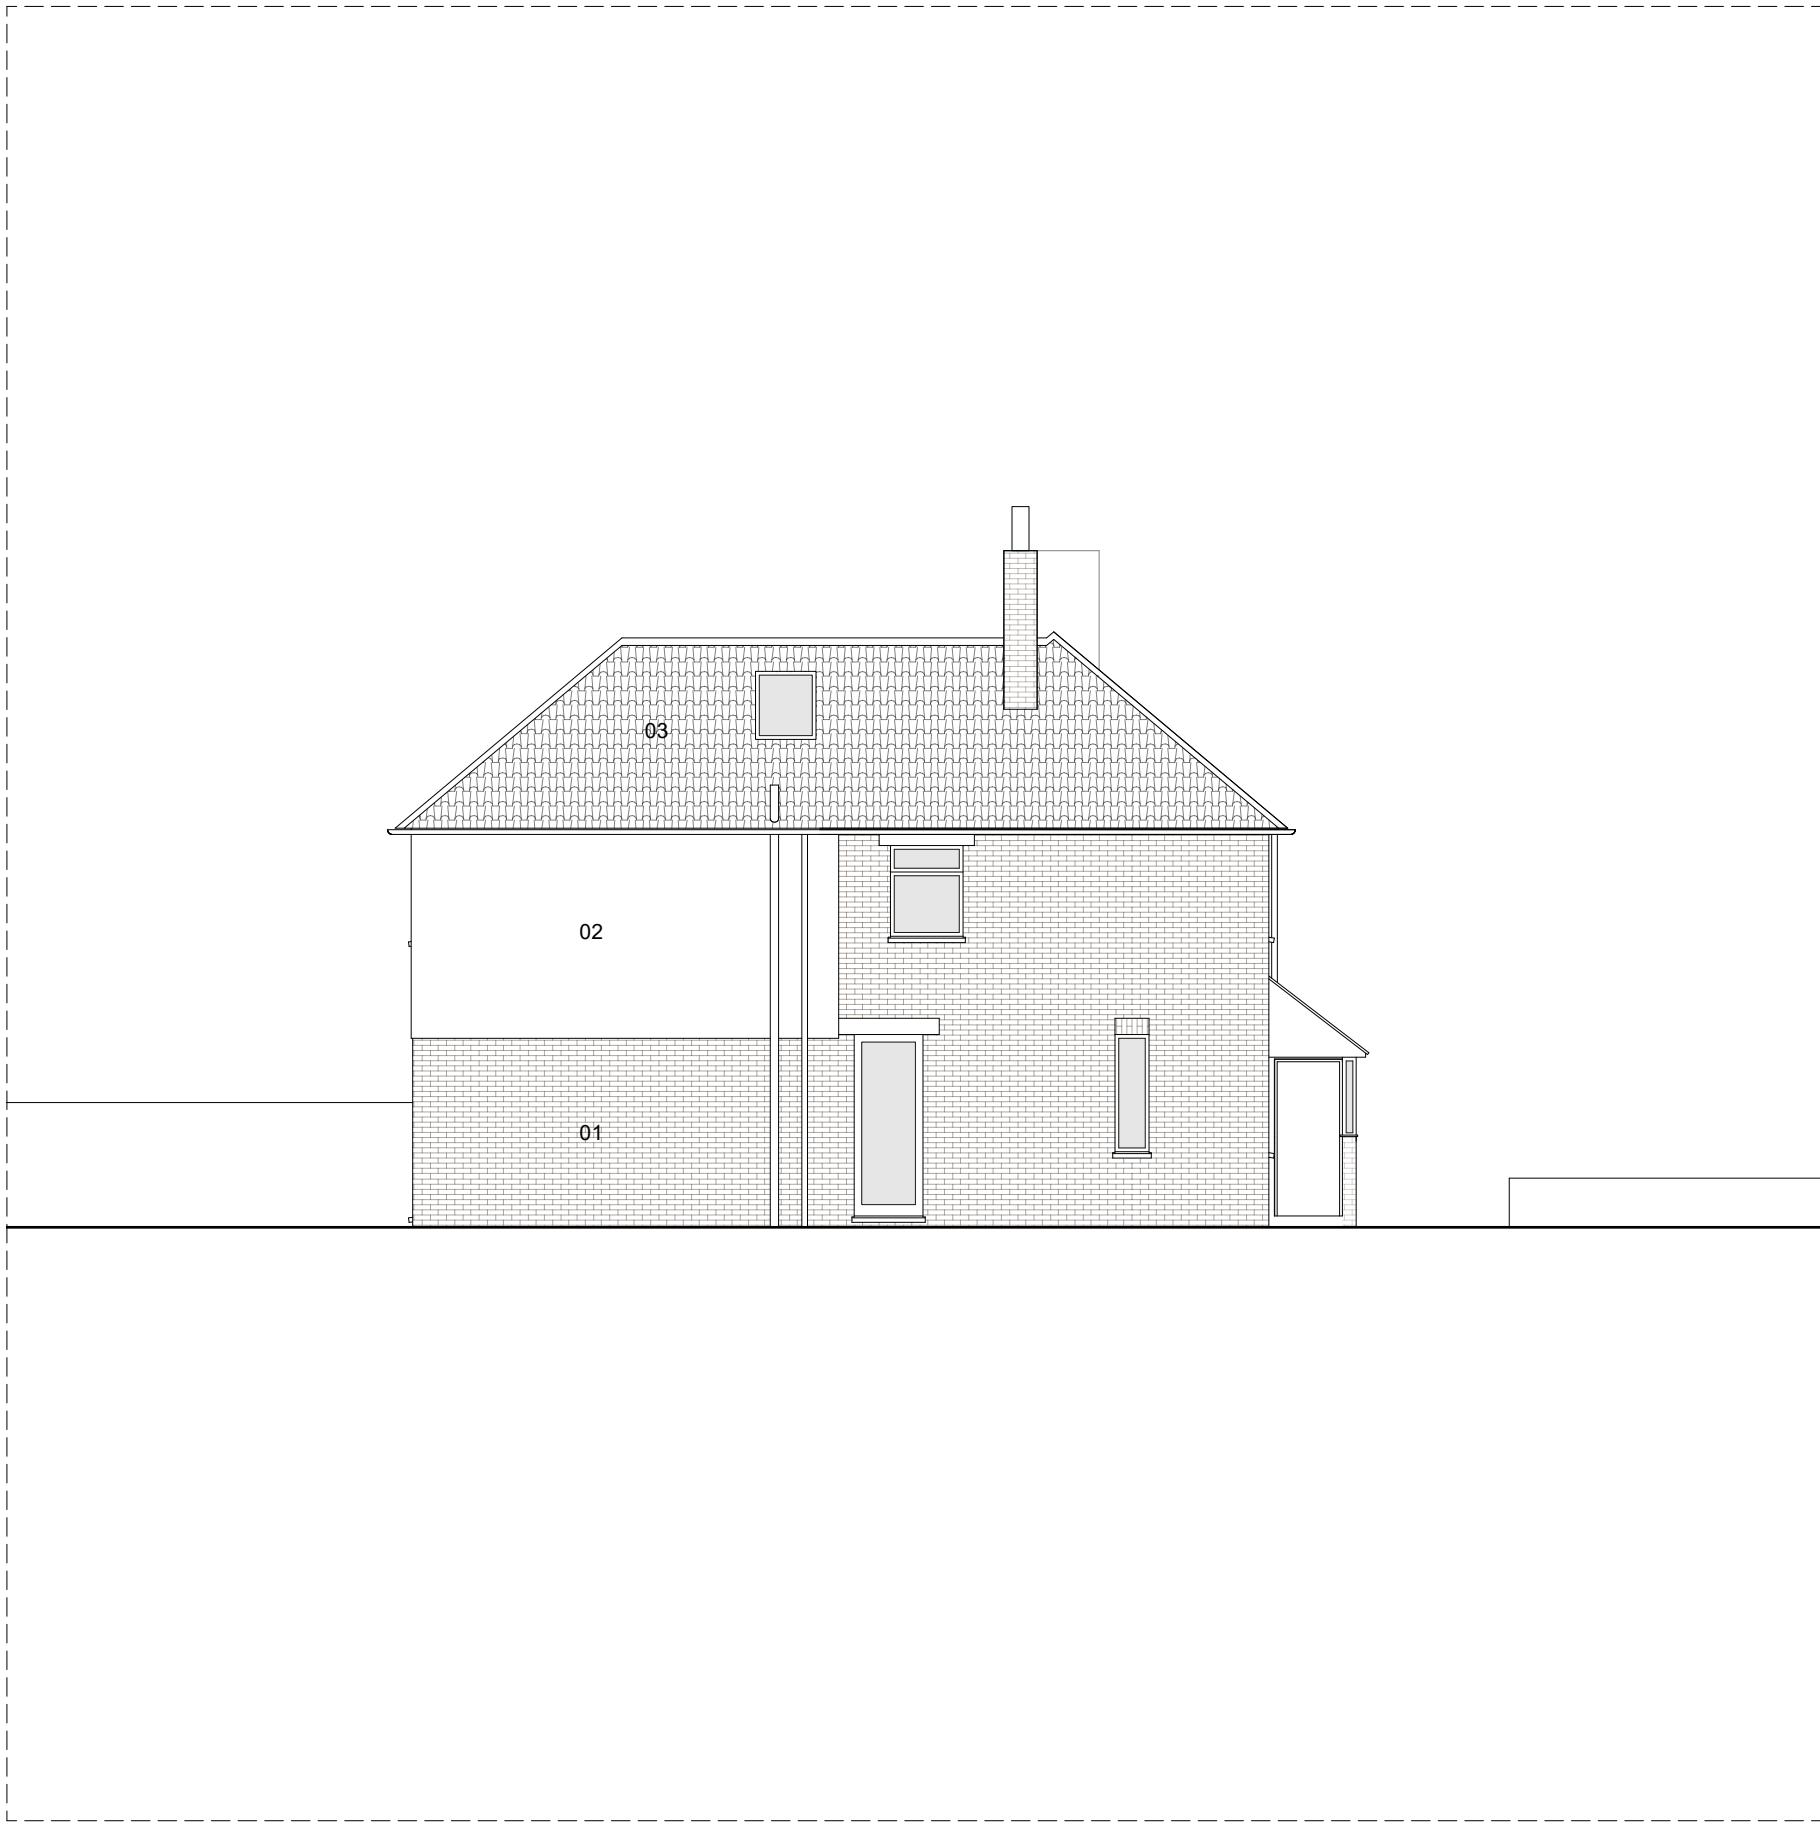


01 North West Elevation (side)



02 North East Elevation (rear)



03 South West Elevation (front)

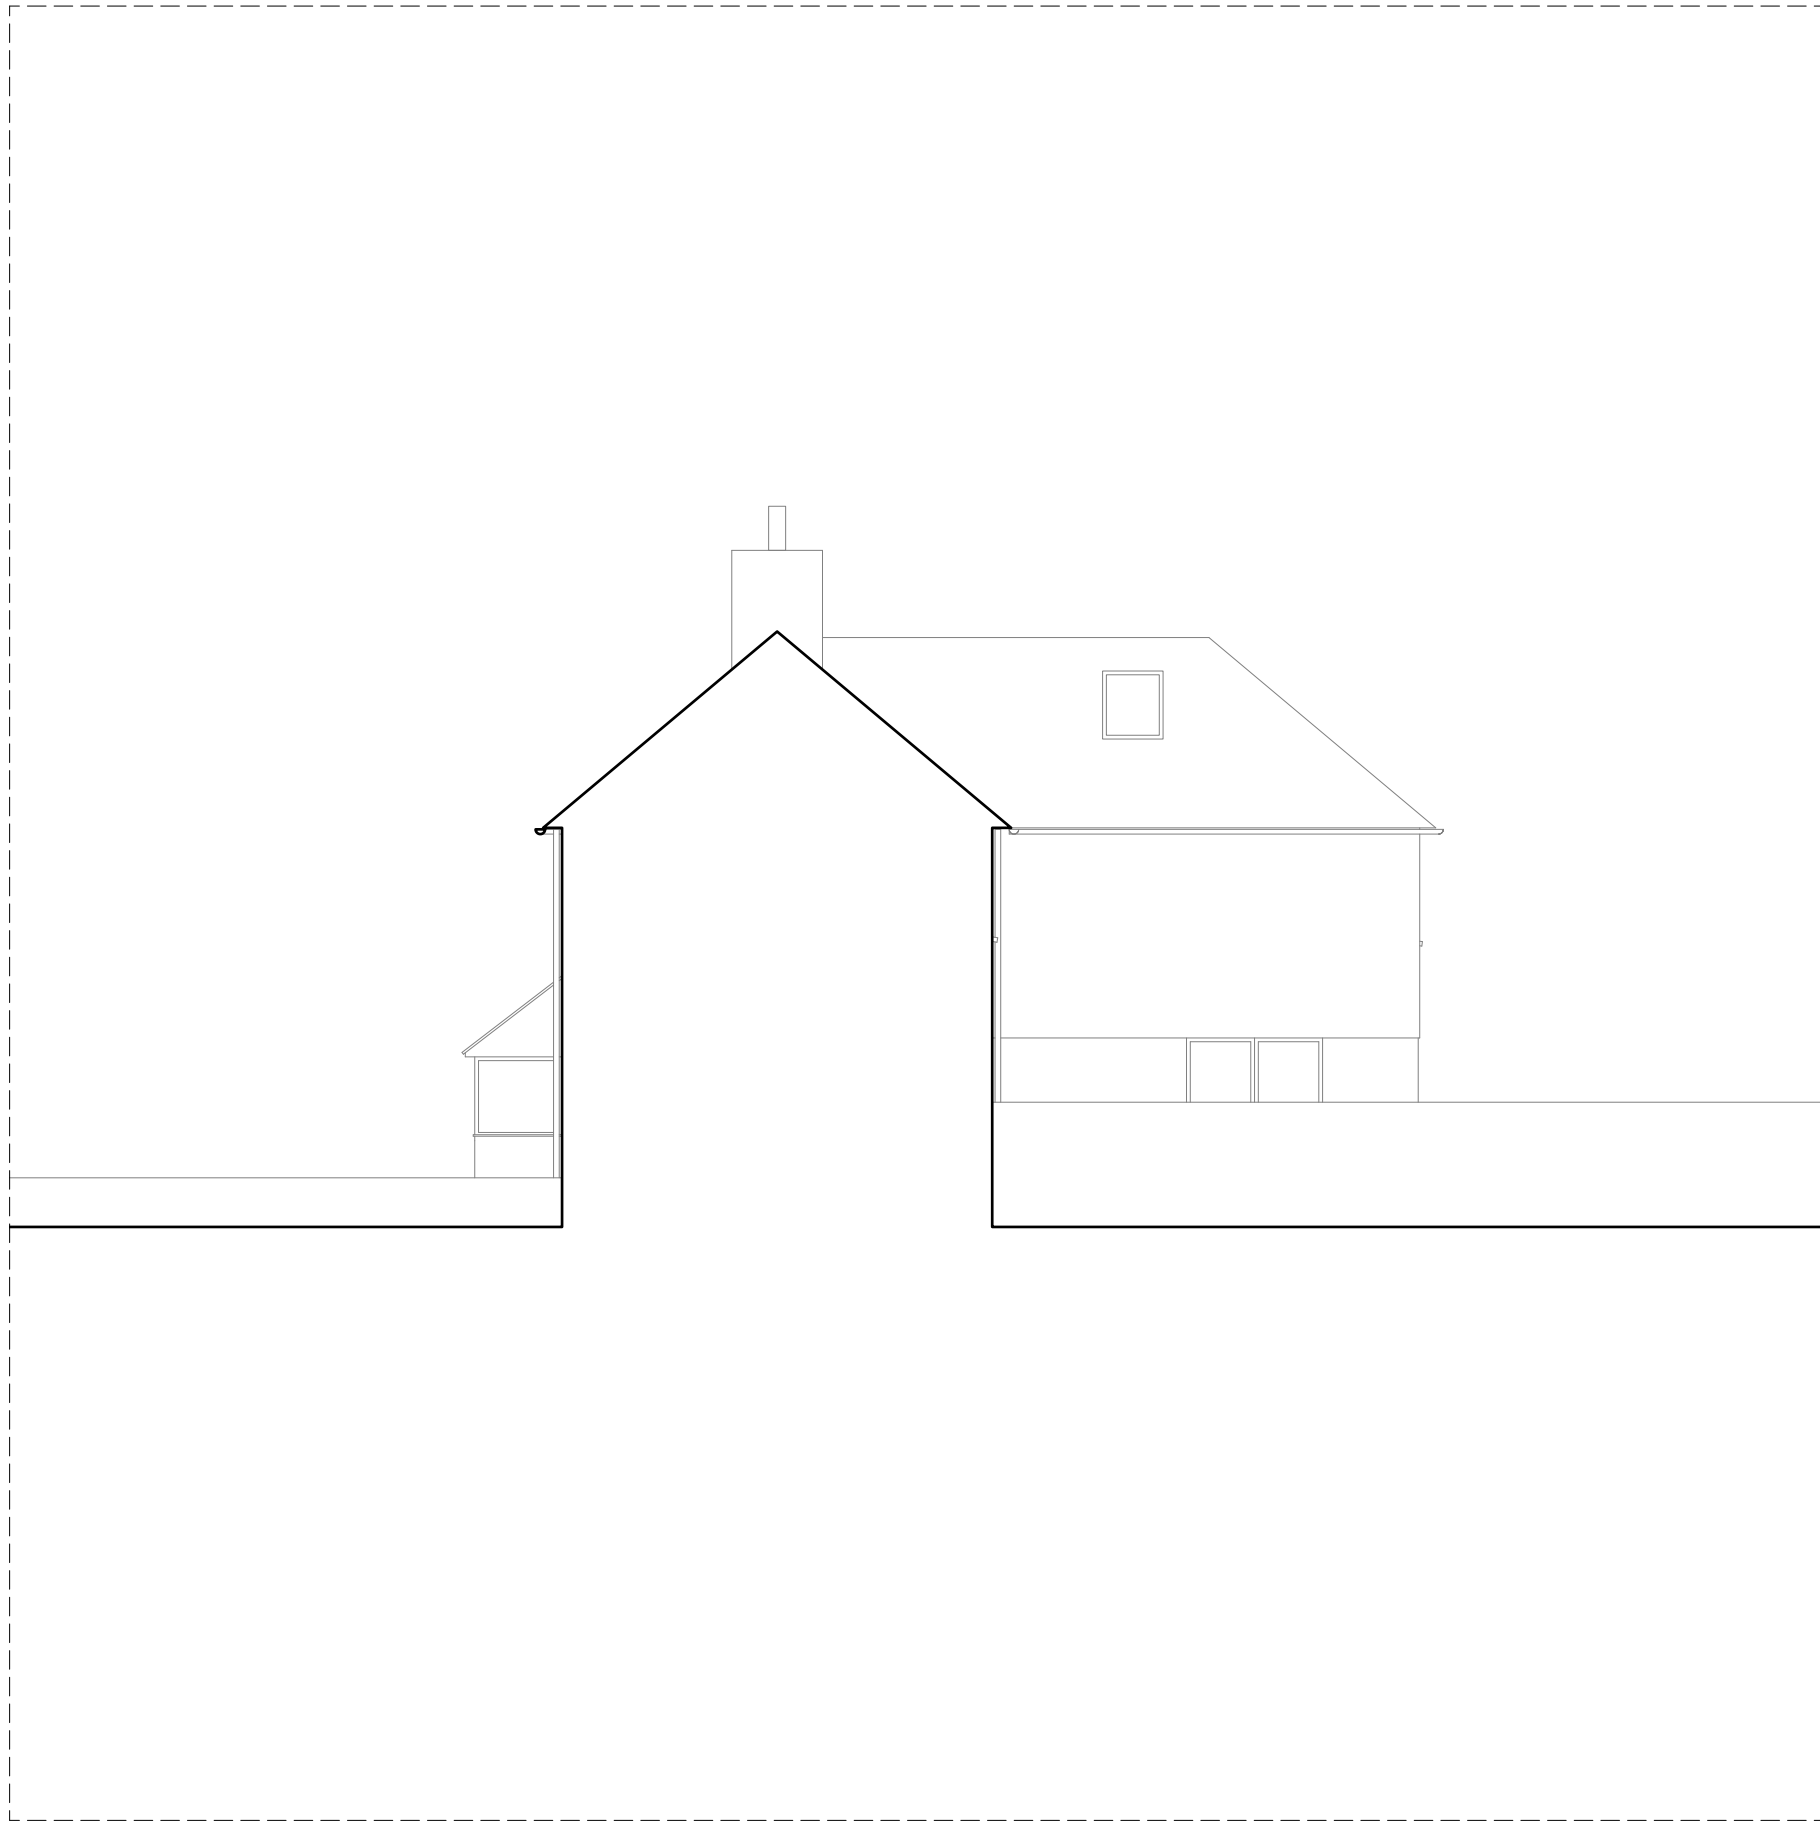

04 South East Elevation (section)

Notes:

- 01 Red brick, to match existing
02 Render
03 Roof tiles, to match existing

arrayed works

info@arrayed.works
+44 (0)7525454720
www.arrayed.works

General Notes

- 01 Drawings to be scaled for planning and pricing purposes only. Use only figured dimensions for construction.
02 Any discrepancies between site and drawings to be reported to the architect immediately.
03 Read in conjunction with all relevant consultants' drawings.
04 Dimensions critical to proposed building works must be checked on site before building works commence.
05 Drawing to be read in conjunction with Construction Stage Health and Safety Plan.
06 This development is to comply with latest Building Regulations.

Notes

Revision

P01 24/11/2025

Project
185 High Street, Royal Wootton Bassett, Swindon, Wiltshire, SN4 7BZ.

Title

Proposed Elevations

Date (first issue) Scale
November 2025 1:100 @ A1

Drawing Number

2513-PL-10

Status Revision
PLANNING P01

