


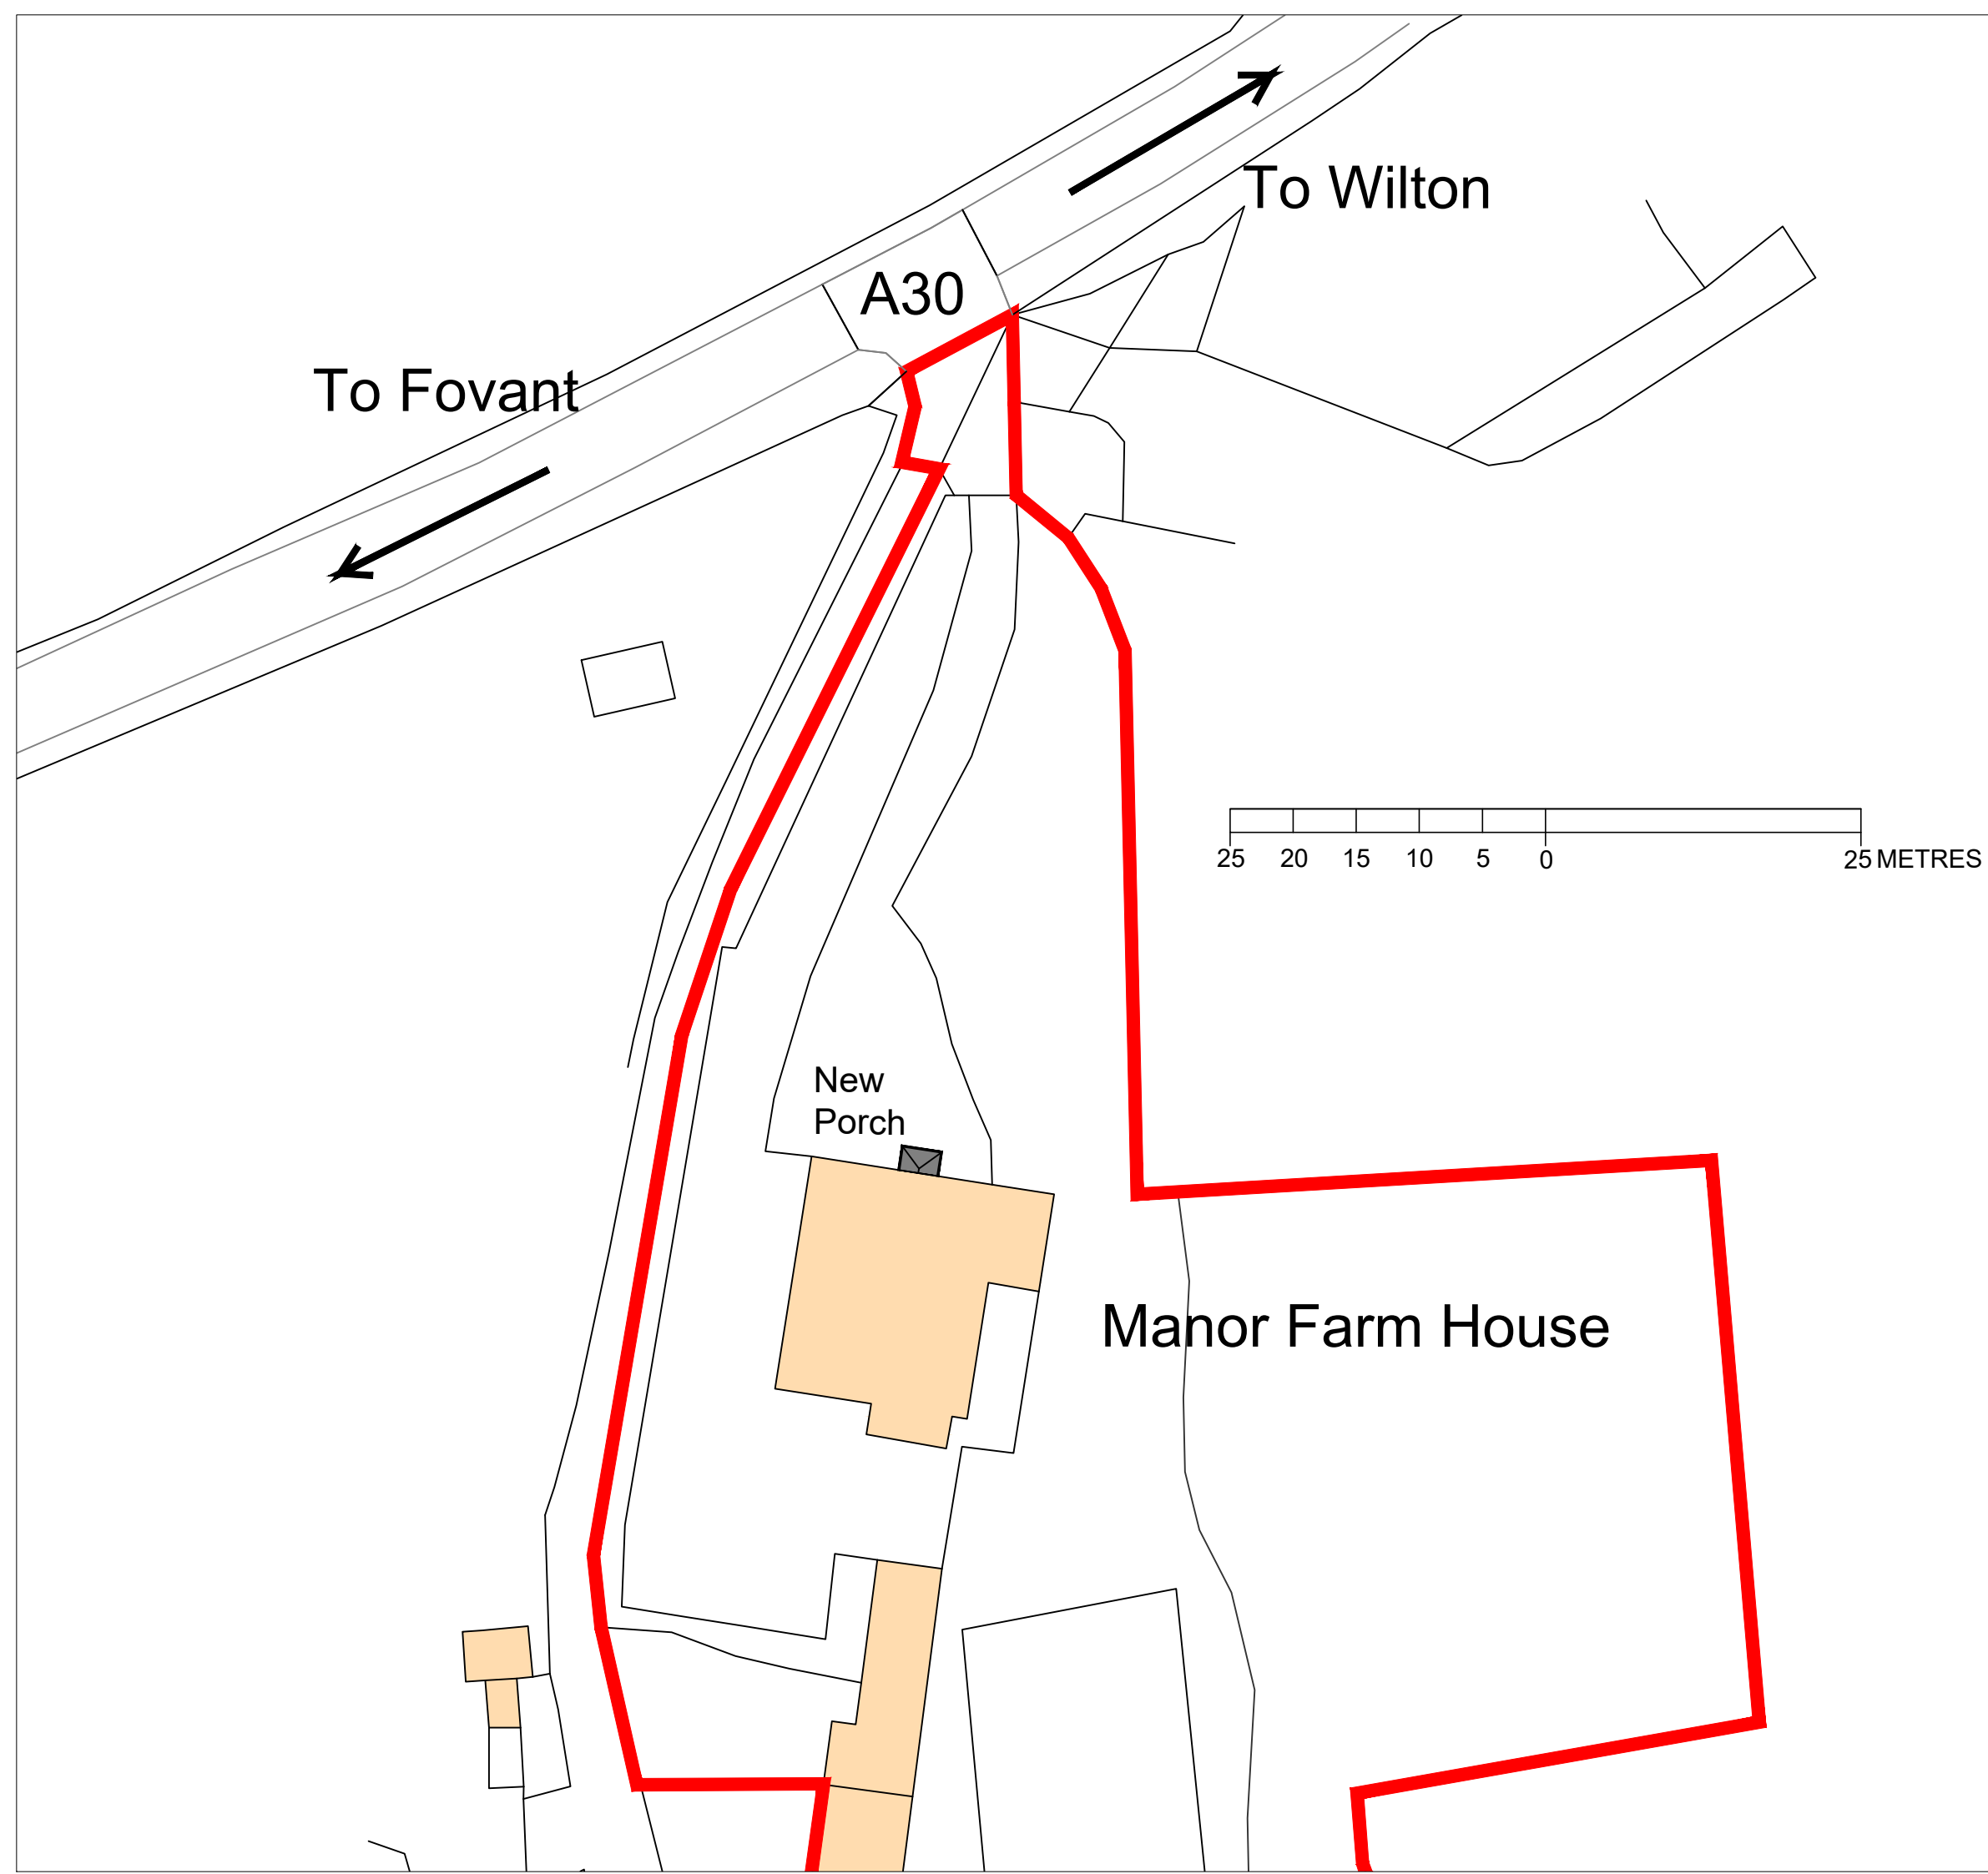

Rev.	Date	Details	Drawn	Checked
Issued for:				
PLANNING				
Project/Client:			Project No:	
MANOR FARMHOUSE			2512	
COMPTON CHAMBERLAYNE			Dwg No:	Rev:
MR & MRS B JEANS			70	
Drawing:			Scale:	
PROPOSED SITE PLAN (PART)			1/500 @A3	
			North:	
			Drawn By:	Date:
			CPL	24.11.25
			Checked By:	Date:
			CPL	24.11.25

CPL ARCHITECTURE

CHRIS LITTLEMORE BA(Hons) BArch MSc RIBA
CHARTERED ARCHITECT